



This drawing is to be read in conjunction with all relevant Architect, consultants' and specialist drawings and specifications. The Architect is to be notified of any discrepancies before proceeding. Do not scale from this drawing. All dimensions and levels are to be checked on site. This drawing is subject to copyright. All work carried out before Planning and Building Permission has been granted is at the contractors risk.

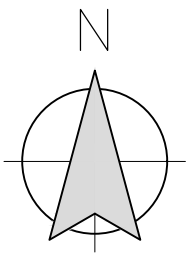


Key

Retain Tree / Hedges
(colour blue)

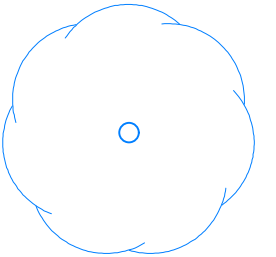

Remove Tree / Hedge
(colour red)

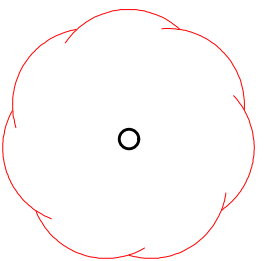

C	TDM - RED LINE BOUNDARY AMENDED.	06.10.2025
B	TDM - SITE PLAN UPDATED.	31.07.2025
A	TDM - FOUL PUMPING STATION ADDED.	15.01.2025

no.	by	revision	date
-----	----	----------	------

Client
Marland Mill Farm Limited

Job Title
Land at Marland Fold
Rochdale
OL11 4RF


Drawing Title
Trees, Shrubs and Hedges
Retained / Removed

Scale 1:200 @ A1	Date Nov 2024	Drawn Craig Harrison
---------------------	------------------	-------------------------

spa
ARCHITECTS
SUNDERLAND PEACOCK & ASSOCIATES LTD.
HAZEL NERE, PARK CO ROAD, CLITHEROE
LANCASHIRE, BB7 2AG
T 01204 423178 F 01204 423226
E info@sunderlandpeacock.com
www.sunderlandpeacock.com



7164 -011 C

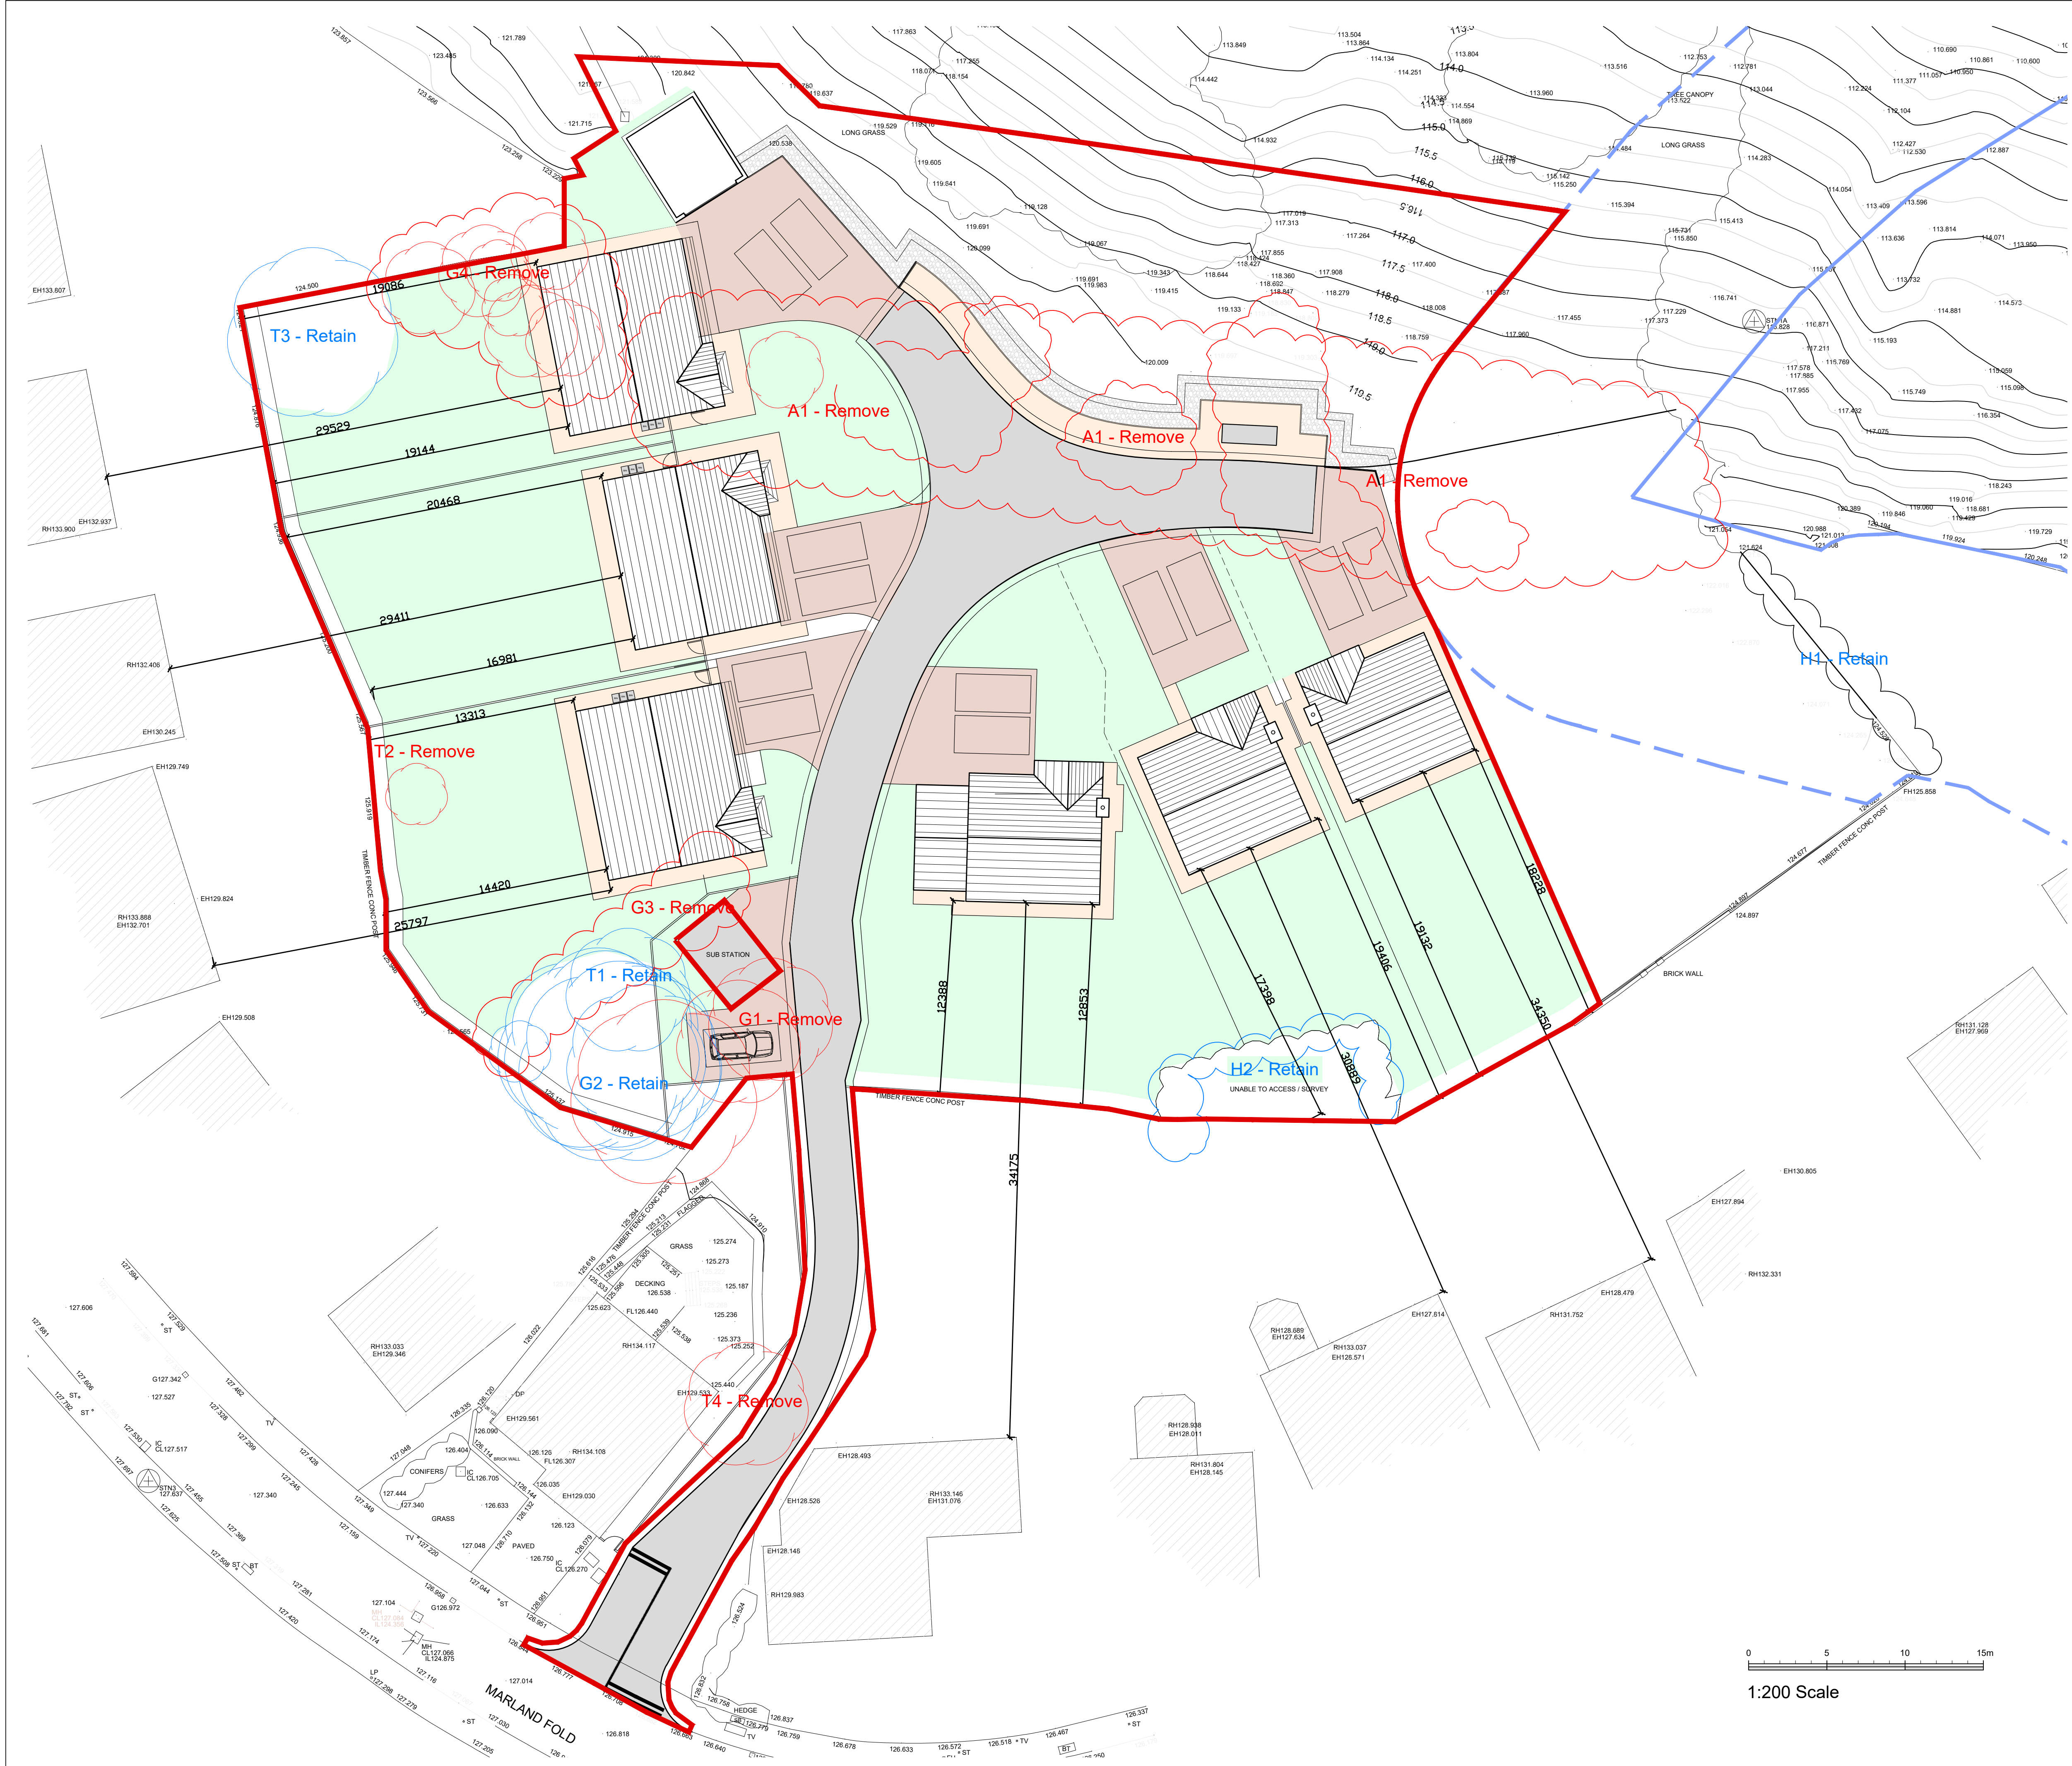

0 5 10 15m
1:200 Scale