



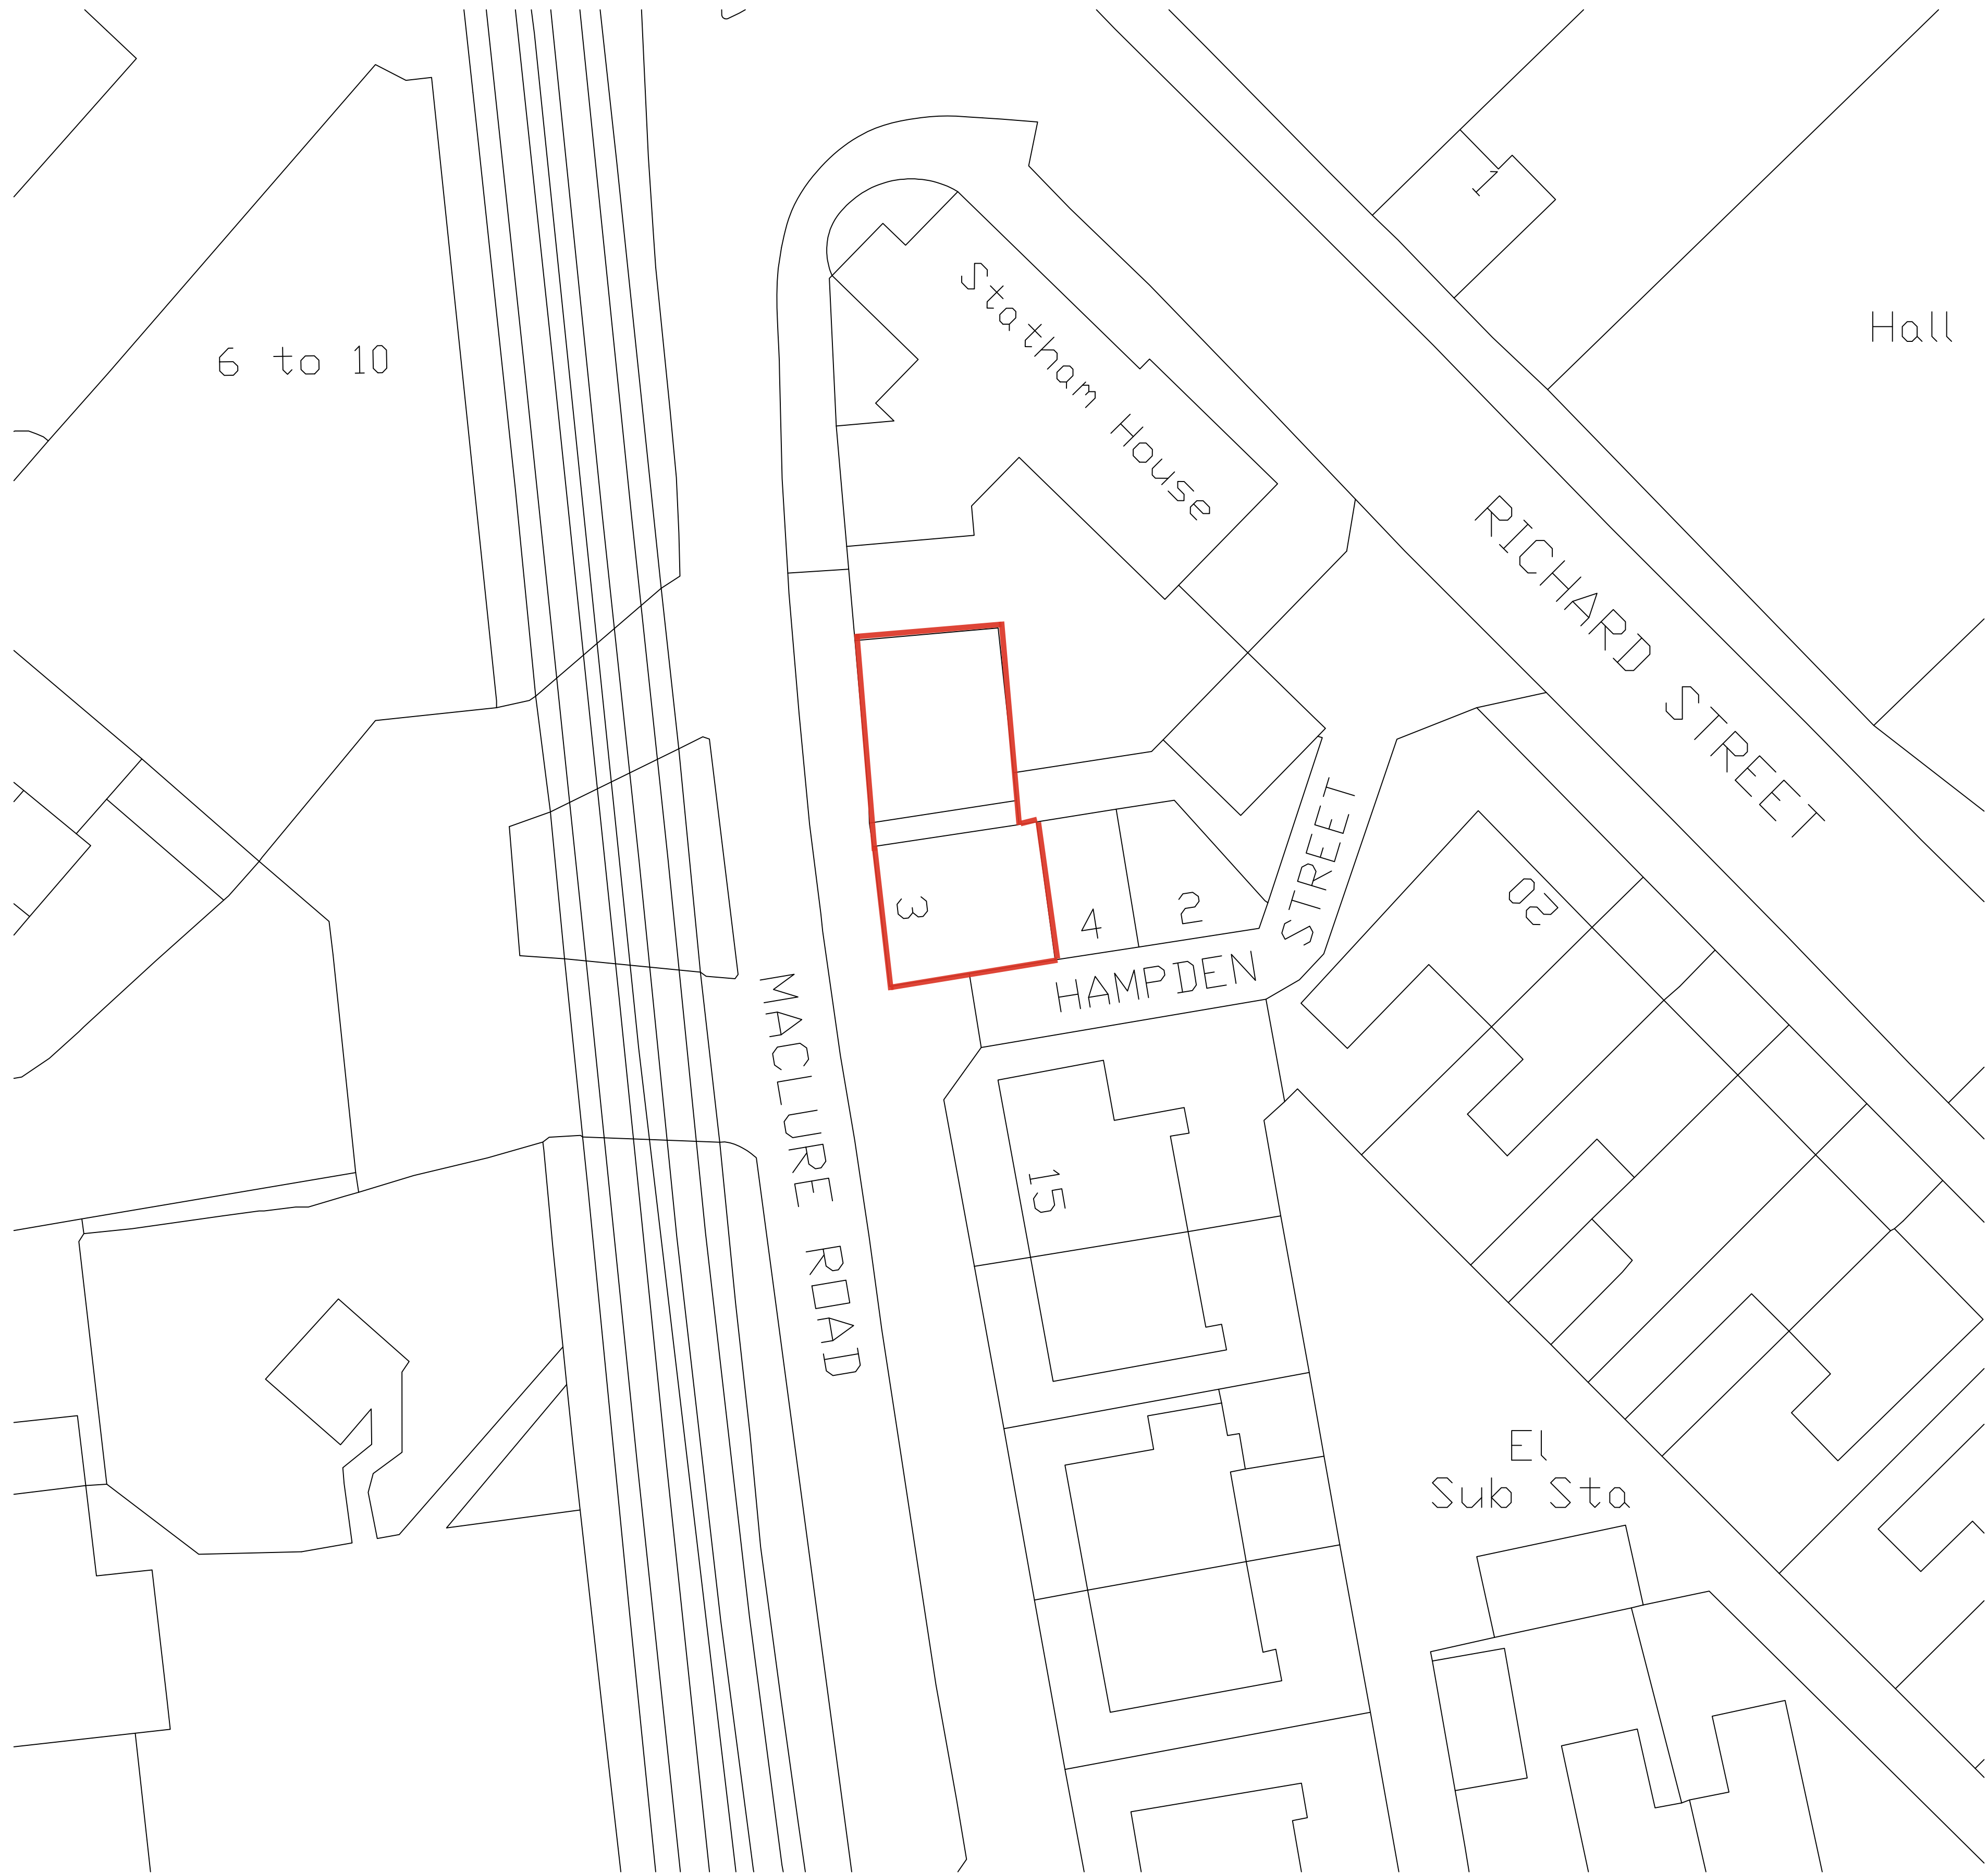

EXISTING SITE PLAN

IF IN ANY DOUBT PLEASE ASK THE ARCHITECT FOR CLARIFICATION.
DO NOT SCALE FROM DRAWING. ALL DIMENSIONS TO BE CHECKED ON SITE.
THE COPYRIGHT FOR THESE DRAWINGS REMAINS THE PROPERTY OF THE ARCHITECT.
THEY MUST NOT BE REPRODUCED IN ANY WAY WITHOUT THE ARCHITECT'S PRIOR WRITTEN CONSENT.

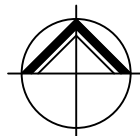

**NORTHERN
DESIGN
PARTNERSHIP**

Chartered Architects

THE CHAPEL
MILLMOOR ROAD
MELTHAM
HUDDERSFIELD HD9 5JU
TELEPHONE (01484) 854848
FAX (01484) 854949

CLIENT			
GREEN CEDAR SOLAR LTD			
PROJECT			
PROPOSED EXTENSION AND CONVERION TO HMO 3 MACLURE ROAD ROCHDALE			
DRAWING TITLE			
EXISTING SITE PLAN			
Rev.	Notes	Date	Drawn
*	*	*	*
SCALE			
1:200 AT A1		10.25	A.D.
PROJECT No.		DRAWING No.	Rev.
2524		01	-