



○ CREATIVE ARCHITECTURE LIMITED
■ THIS DRAWING IS THE SUBJECT OF COPYRIGHT WHICH VESTS IN CREATIVE ARCHITECTURE LIMITED. IT IS AN INFRINGEMENT OF COPYRIGHT TO REPRODUCE THIS DRAWING, BY WHATEVER MEANS, INCLUDING ELECTRONIC, WITHOUT THE EXPRESS WRITTEN CONSENT OF CREATIVE ARCHITECTURE LIMITED WHICH RESERVES ALL ITS RIGHTS
CREATIVE ARCHITECTURE LIMITED ASSERTS ITS RIGHTS TO BE IDENTIFIED AS THE AUTHOR OF THIS DESIGN
■ DRAWING NOT TO BE SCALED.
■ REPORT ERRORS & OMISSIONS TO ARCHITECT.
■ CHECK ALL DIMENSIONS ON SITE
■ DRAWING TO BE READ IN CONJUNCTION WITH THE HEALTH AND SAFETY PLAN AND ALL RELEVANT RISK ASSESSMENTS

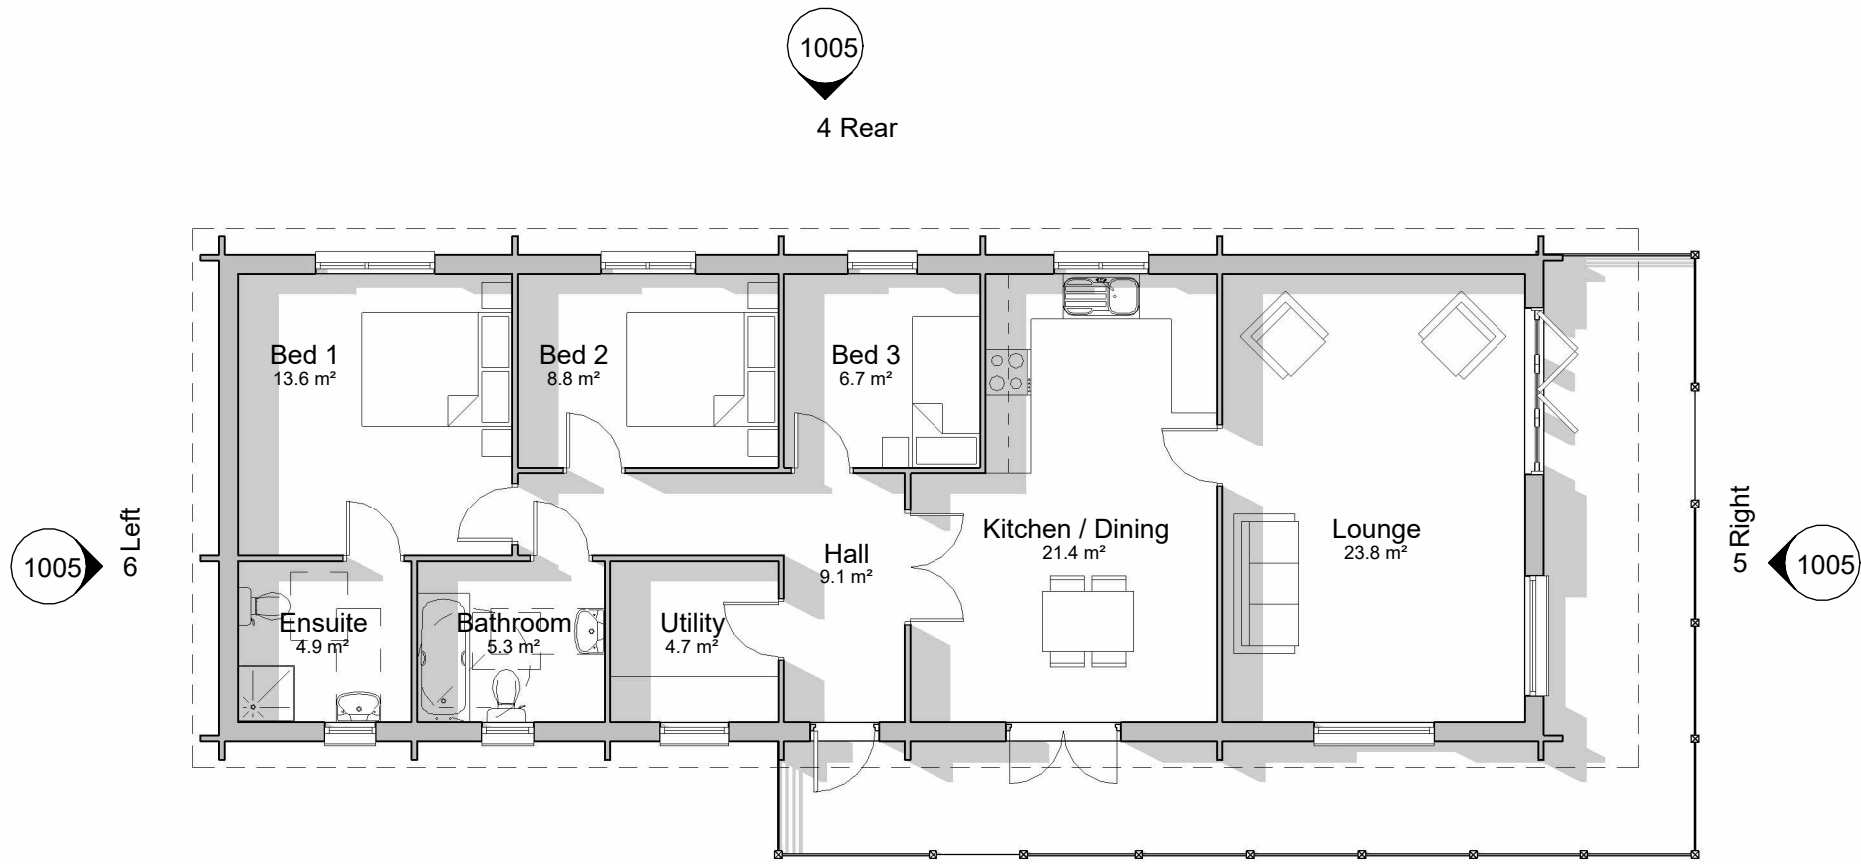

Ground Floor Plan
1 : 100

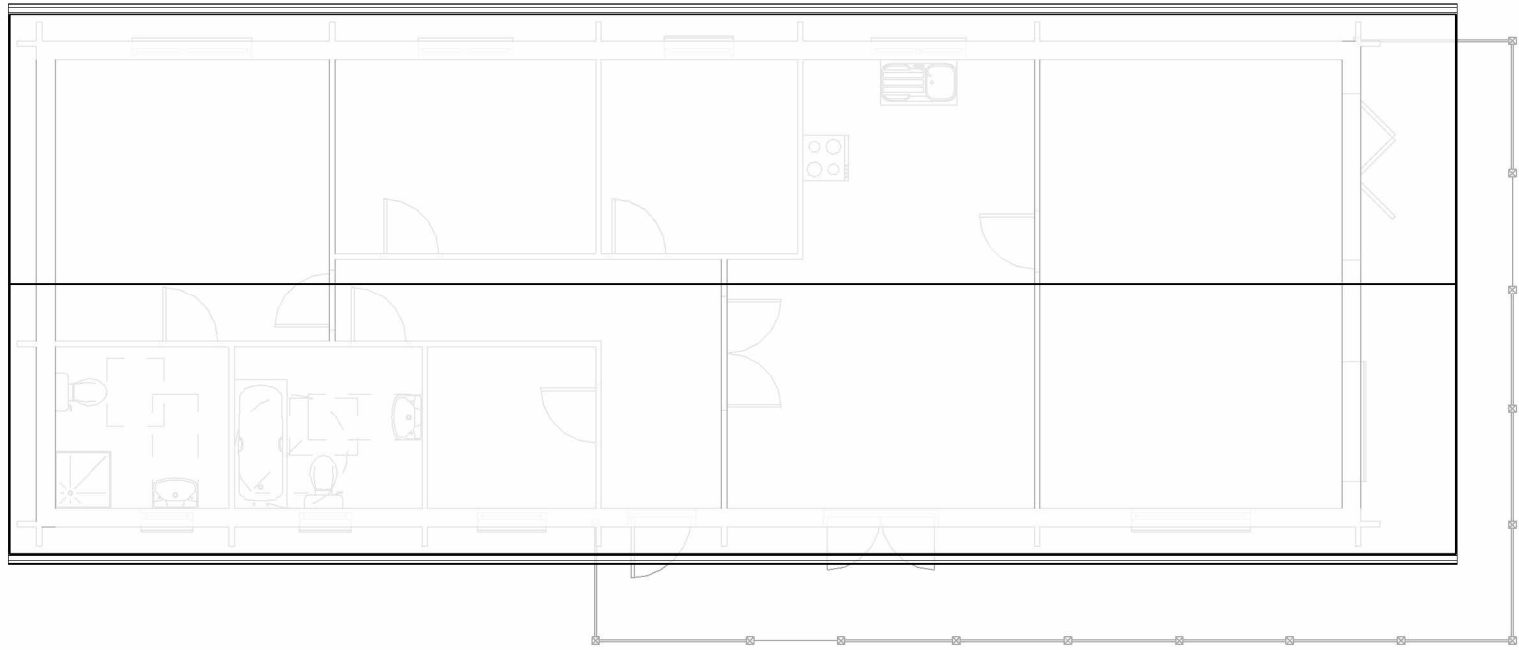


Roof Plan
1 : 100




Front
1 : 100



Right
1 : 100

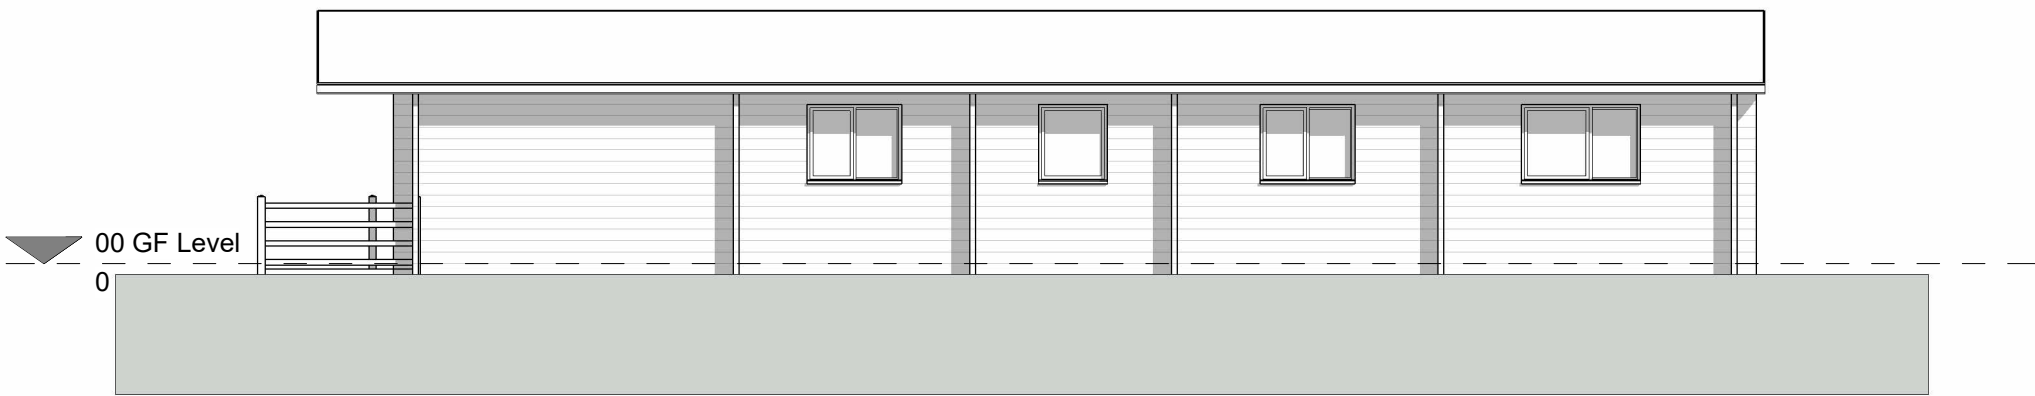

Rear
1 : 100

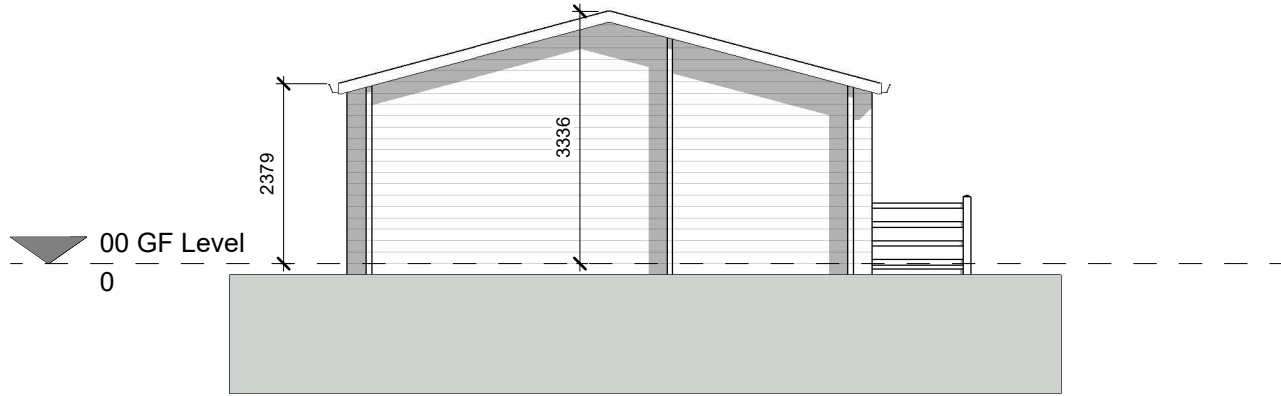

Left
1 : 100

A 21.10.25 AH heights added CA

REV. DATE DRN. CHKD.

PROJECT
Knott Booth Farmhouse

CLIENT
Paul and Nicola

DRAWING
Proposed Floor Plans and Elevations

SCALE 1 : 100	SHEET SIZE @ A2	DRAWN AH	CHECKED CA	DATE 01.07.25
------------------	--------------------	-------------	---------------	------------------

CREATIVE ARCHITECTURE
A: 1 The Long Stables, Rochdale Rd, Denshaw, OL3 5UE
T: 07788 200 255
E: adam@creativearchitectureltd.co.uk
W: www.creativearchitectureltd.co.uk

JOB No 25-022	DRAWING No 1005	REVISION A
------------------	--------------------	---------------

STATUS
Planning

