





Location Plan
Scale 1:1250

0 10 30 50m
Scale 1:1250

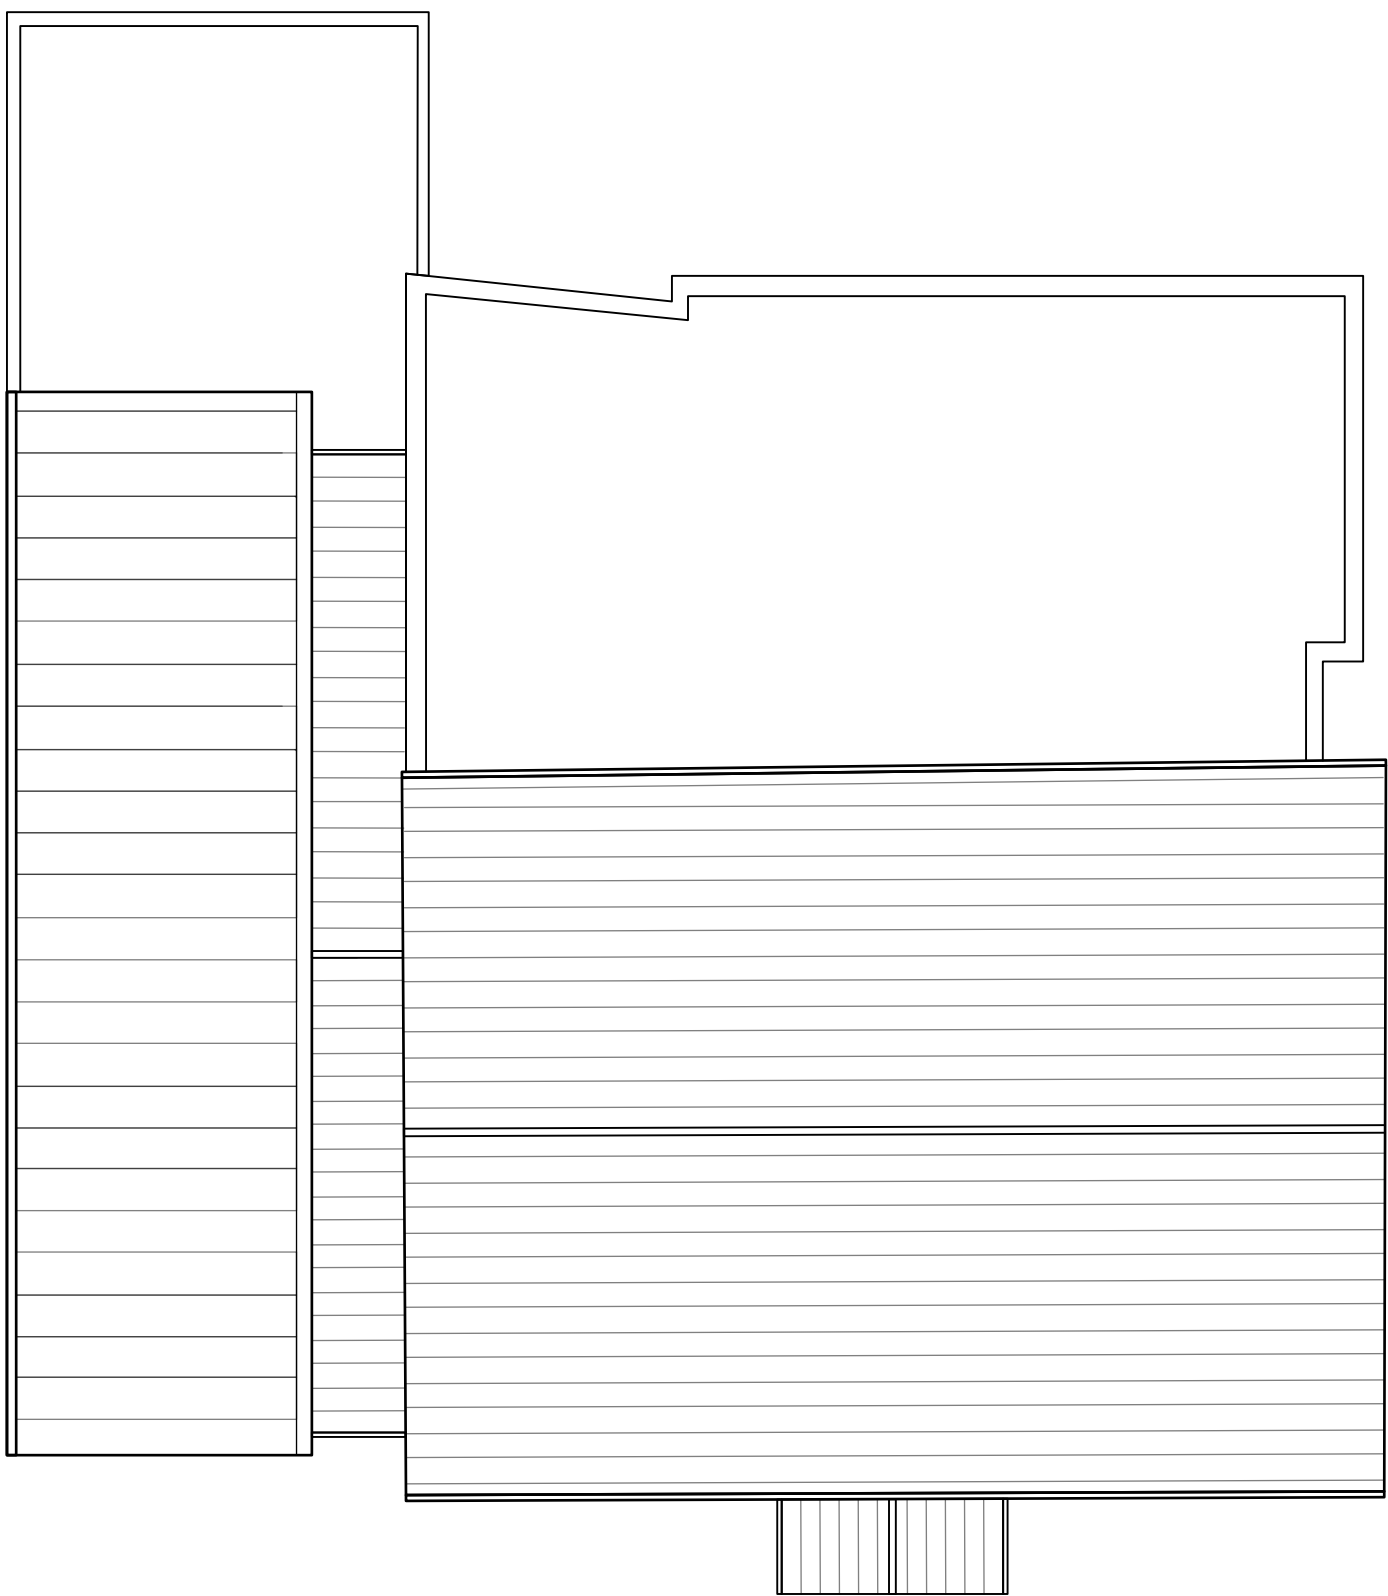


Existing Roof Plan
Scale 1:100

0 1 3 5m
Scale 1:100

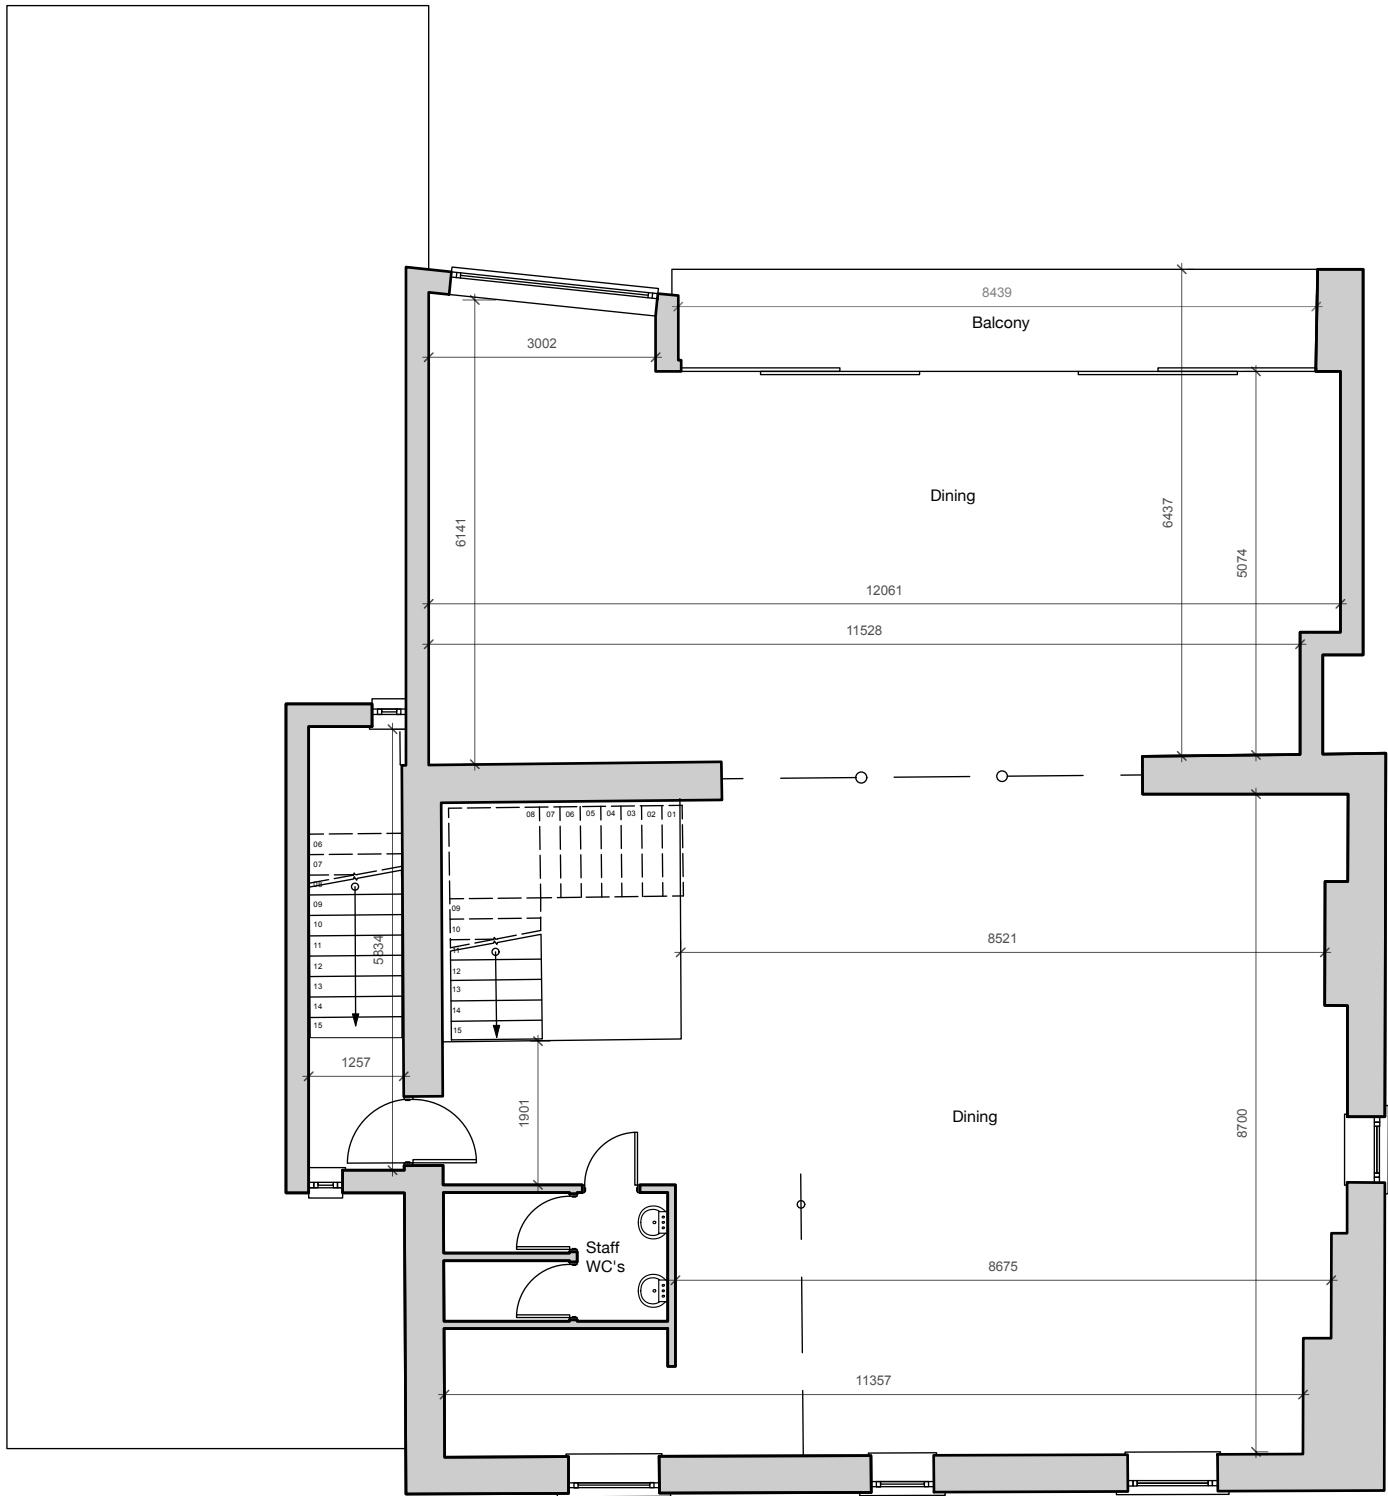

Existing First Floor Plan
Scale 1:100

0 1 3 5m
Scale 1:100

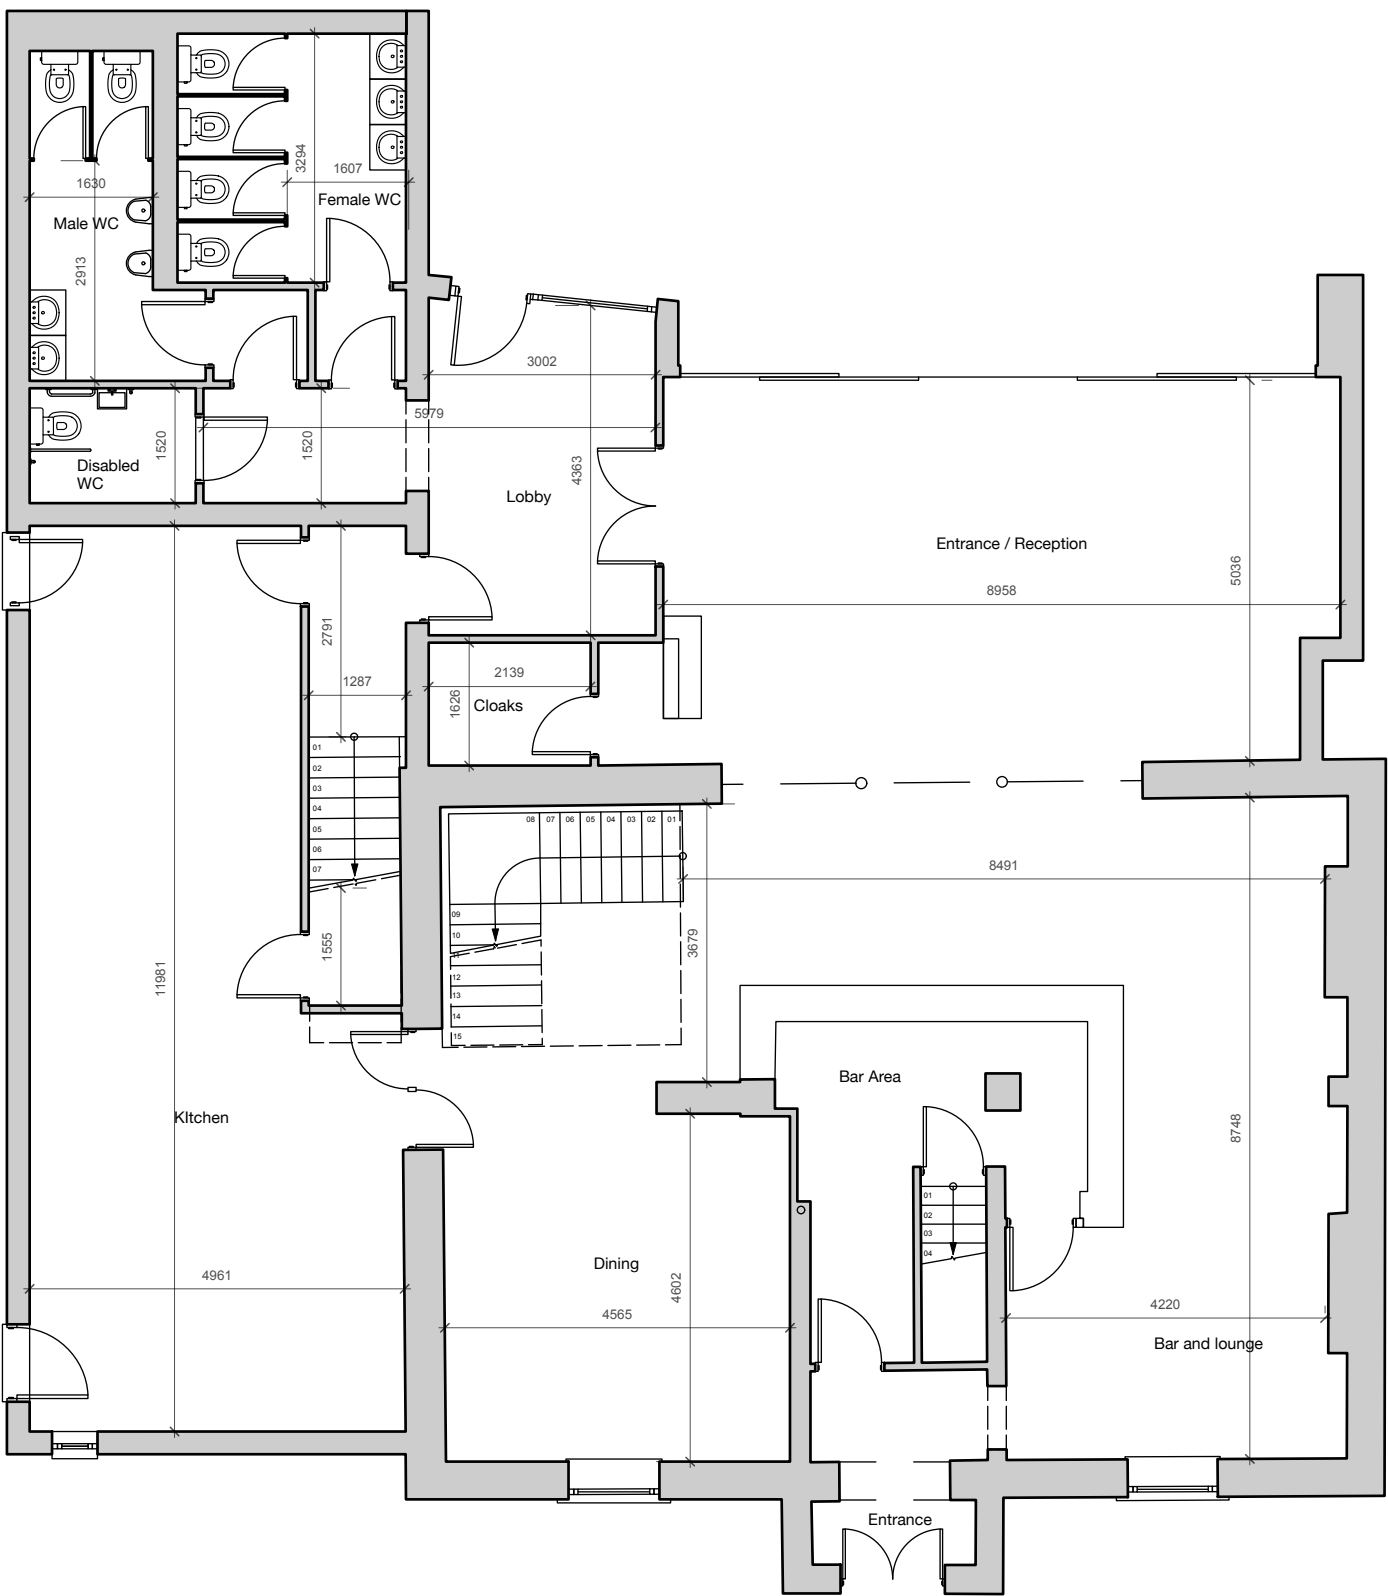

Existing Groudn Floor Plan
Scale 1:100

0 1 3 5m
Scale 1:100