




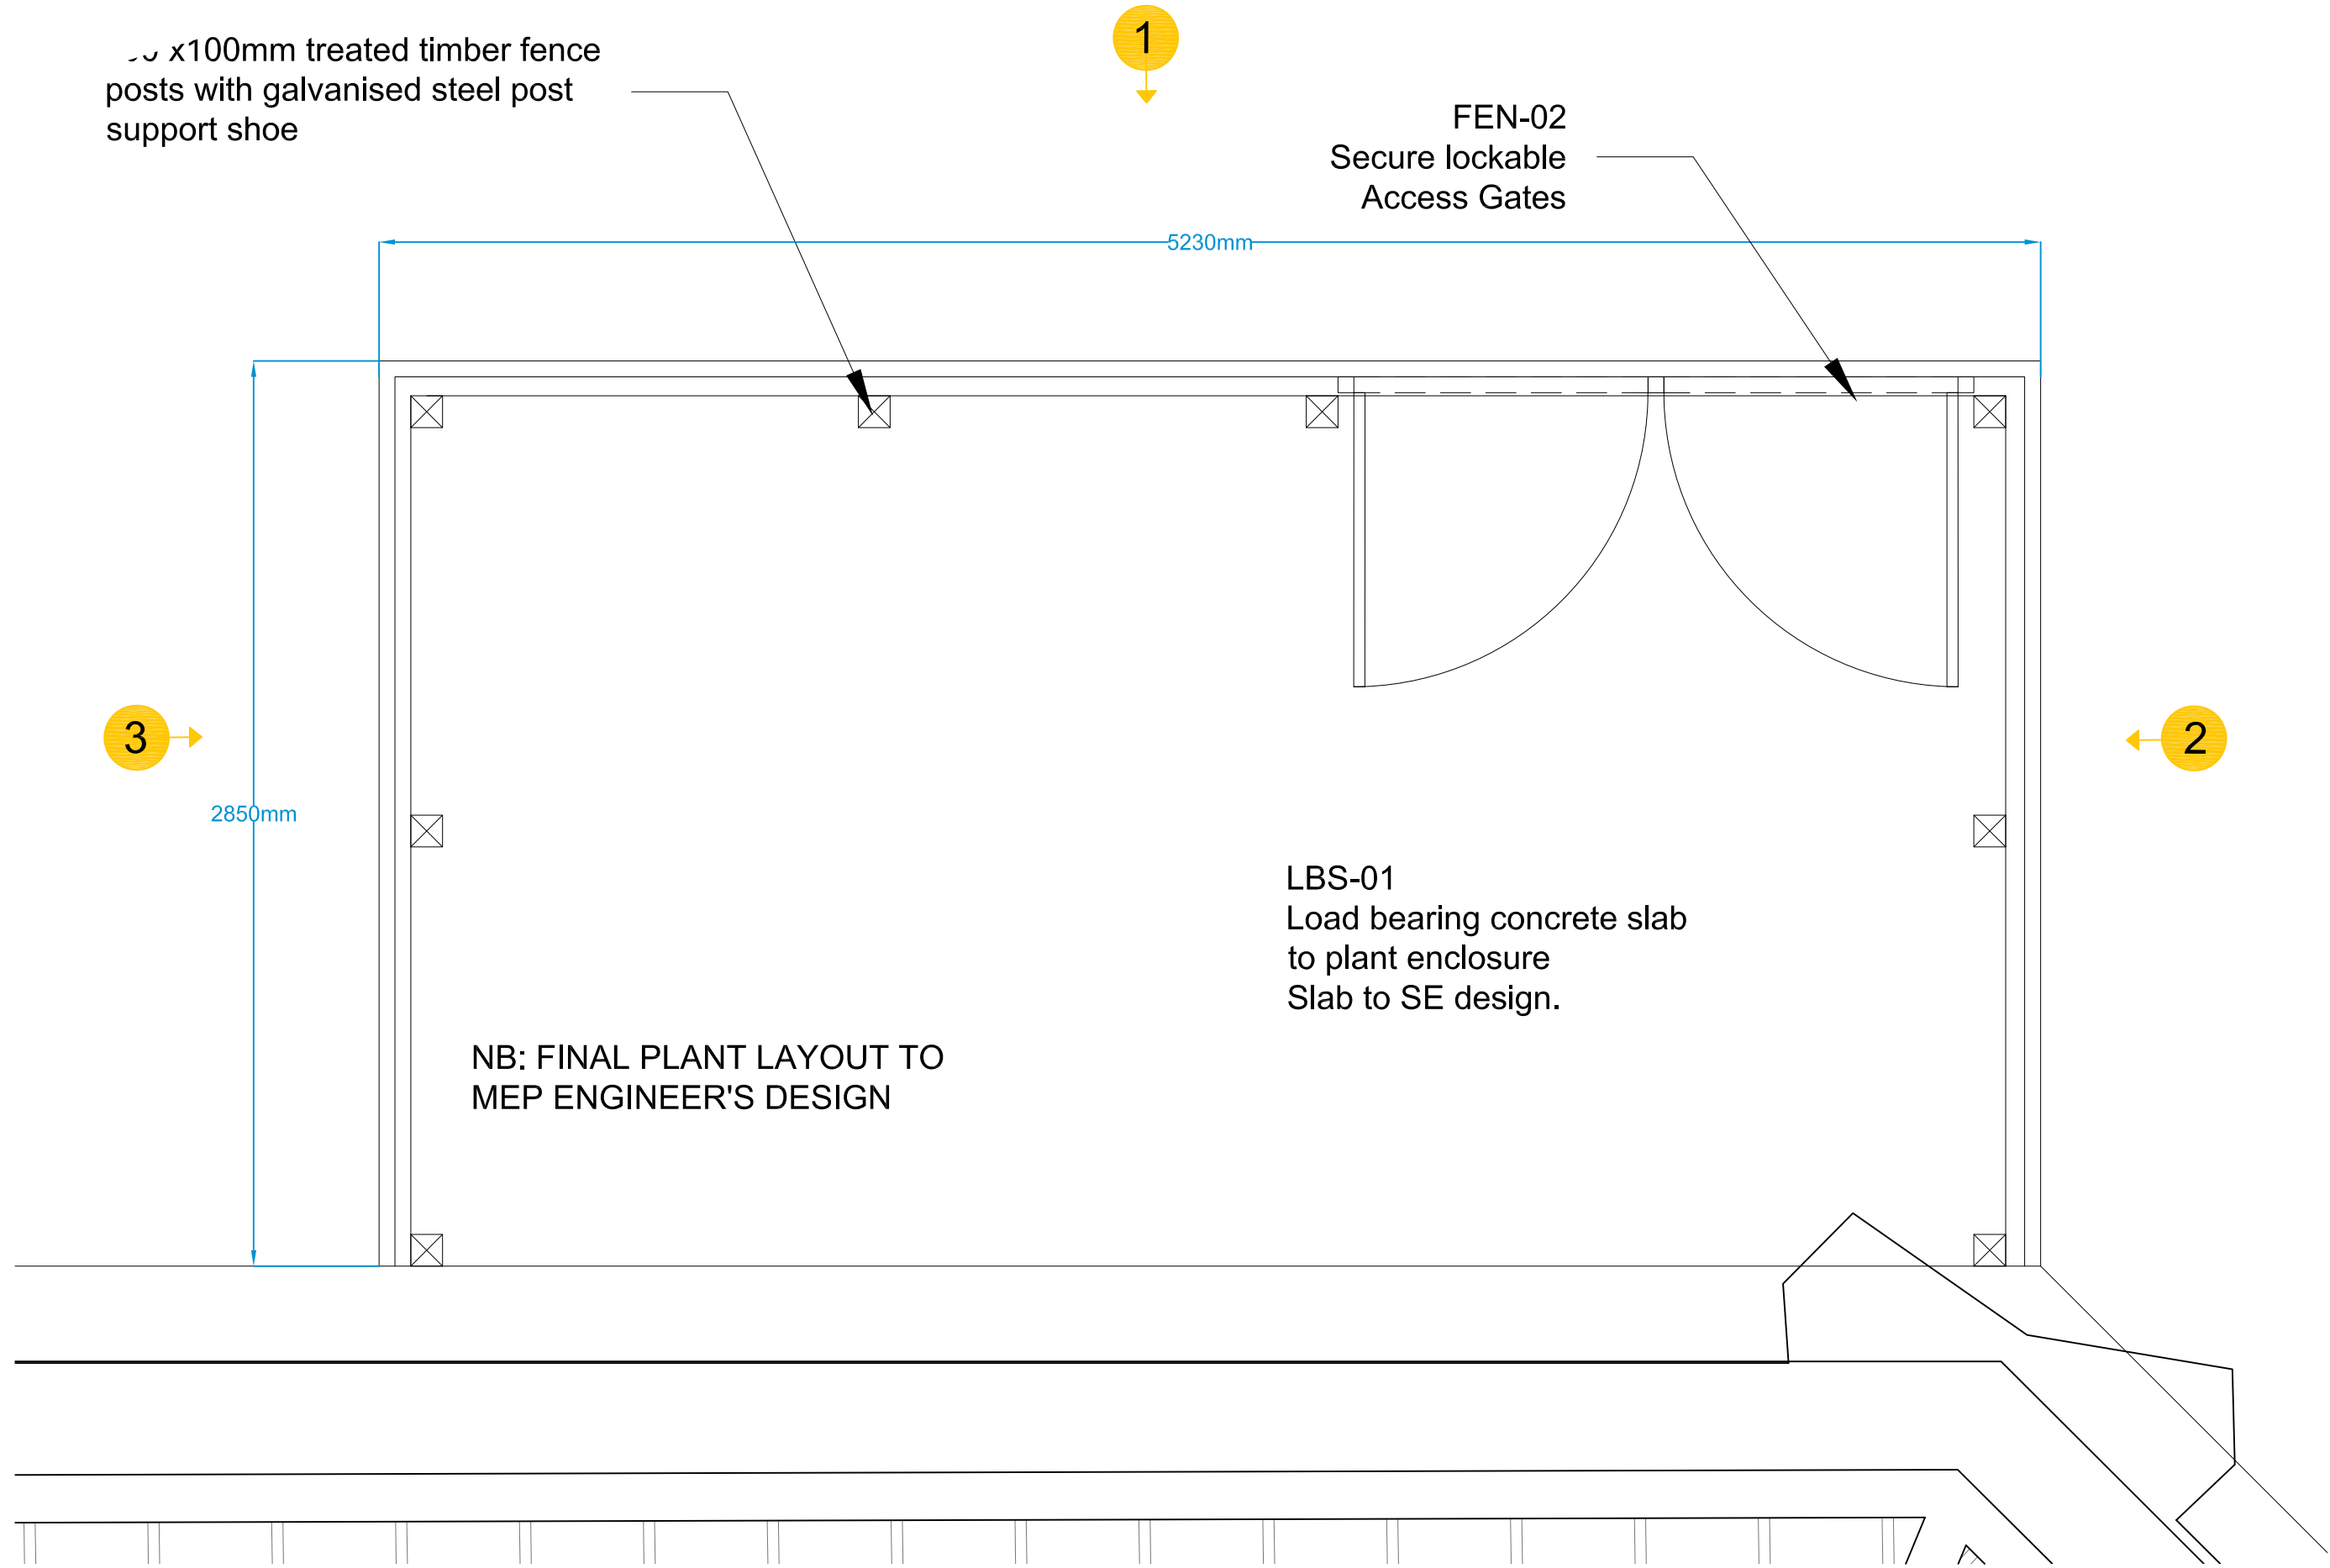


Ground Floor Plan

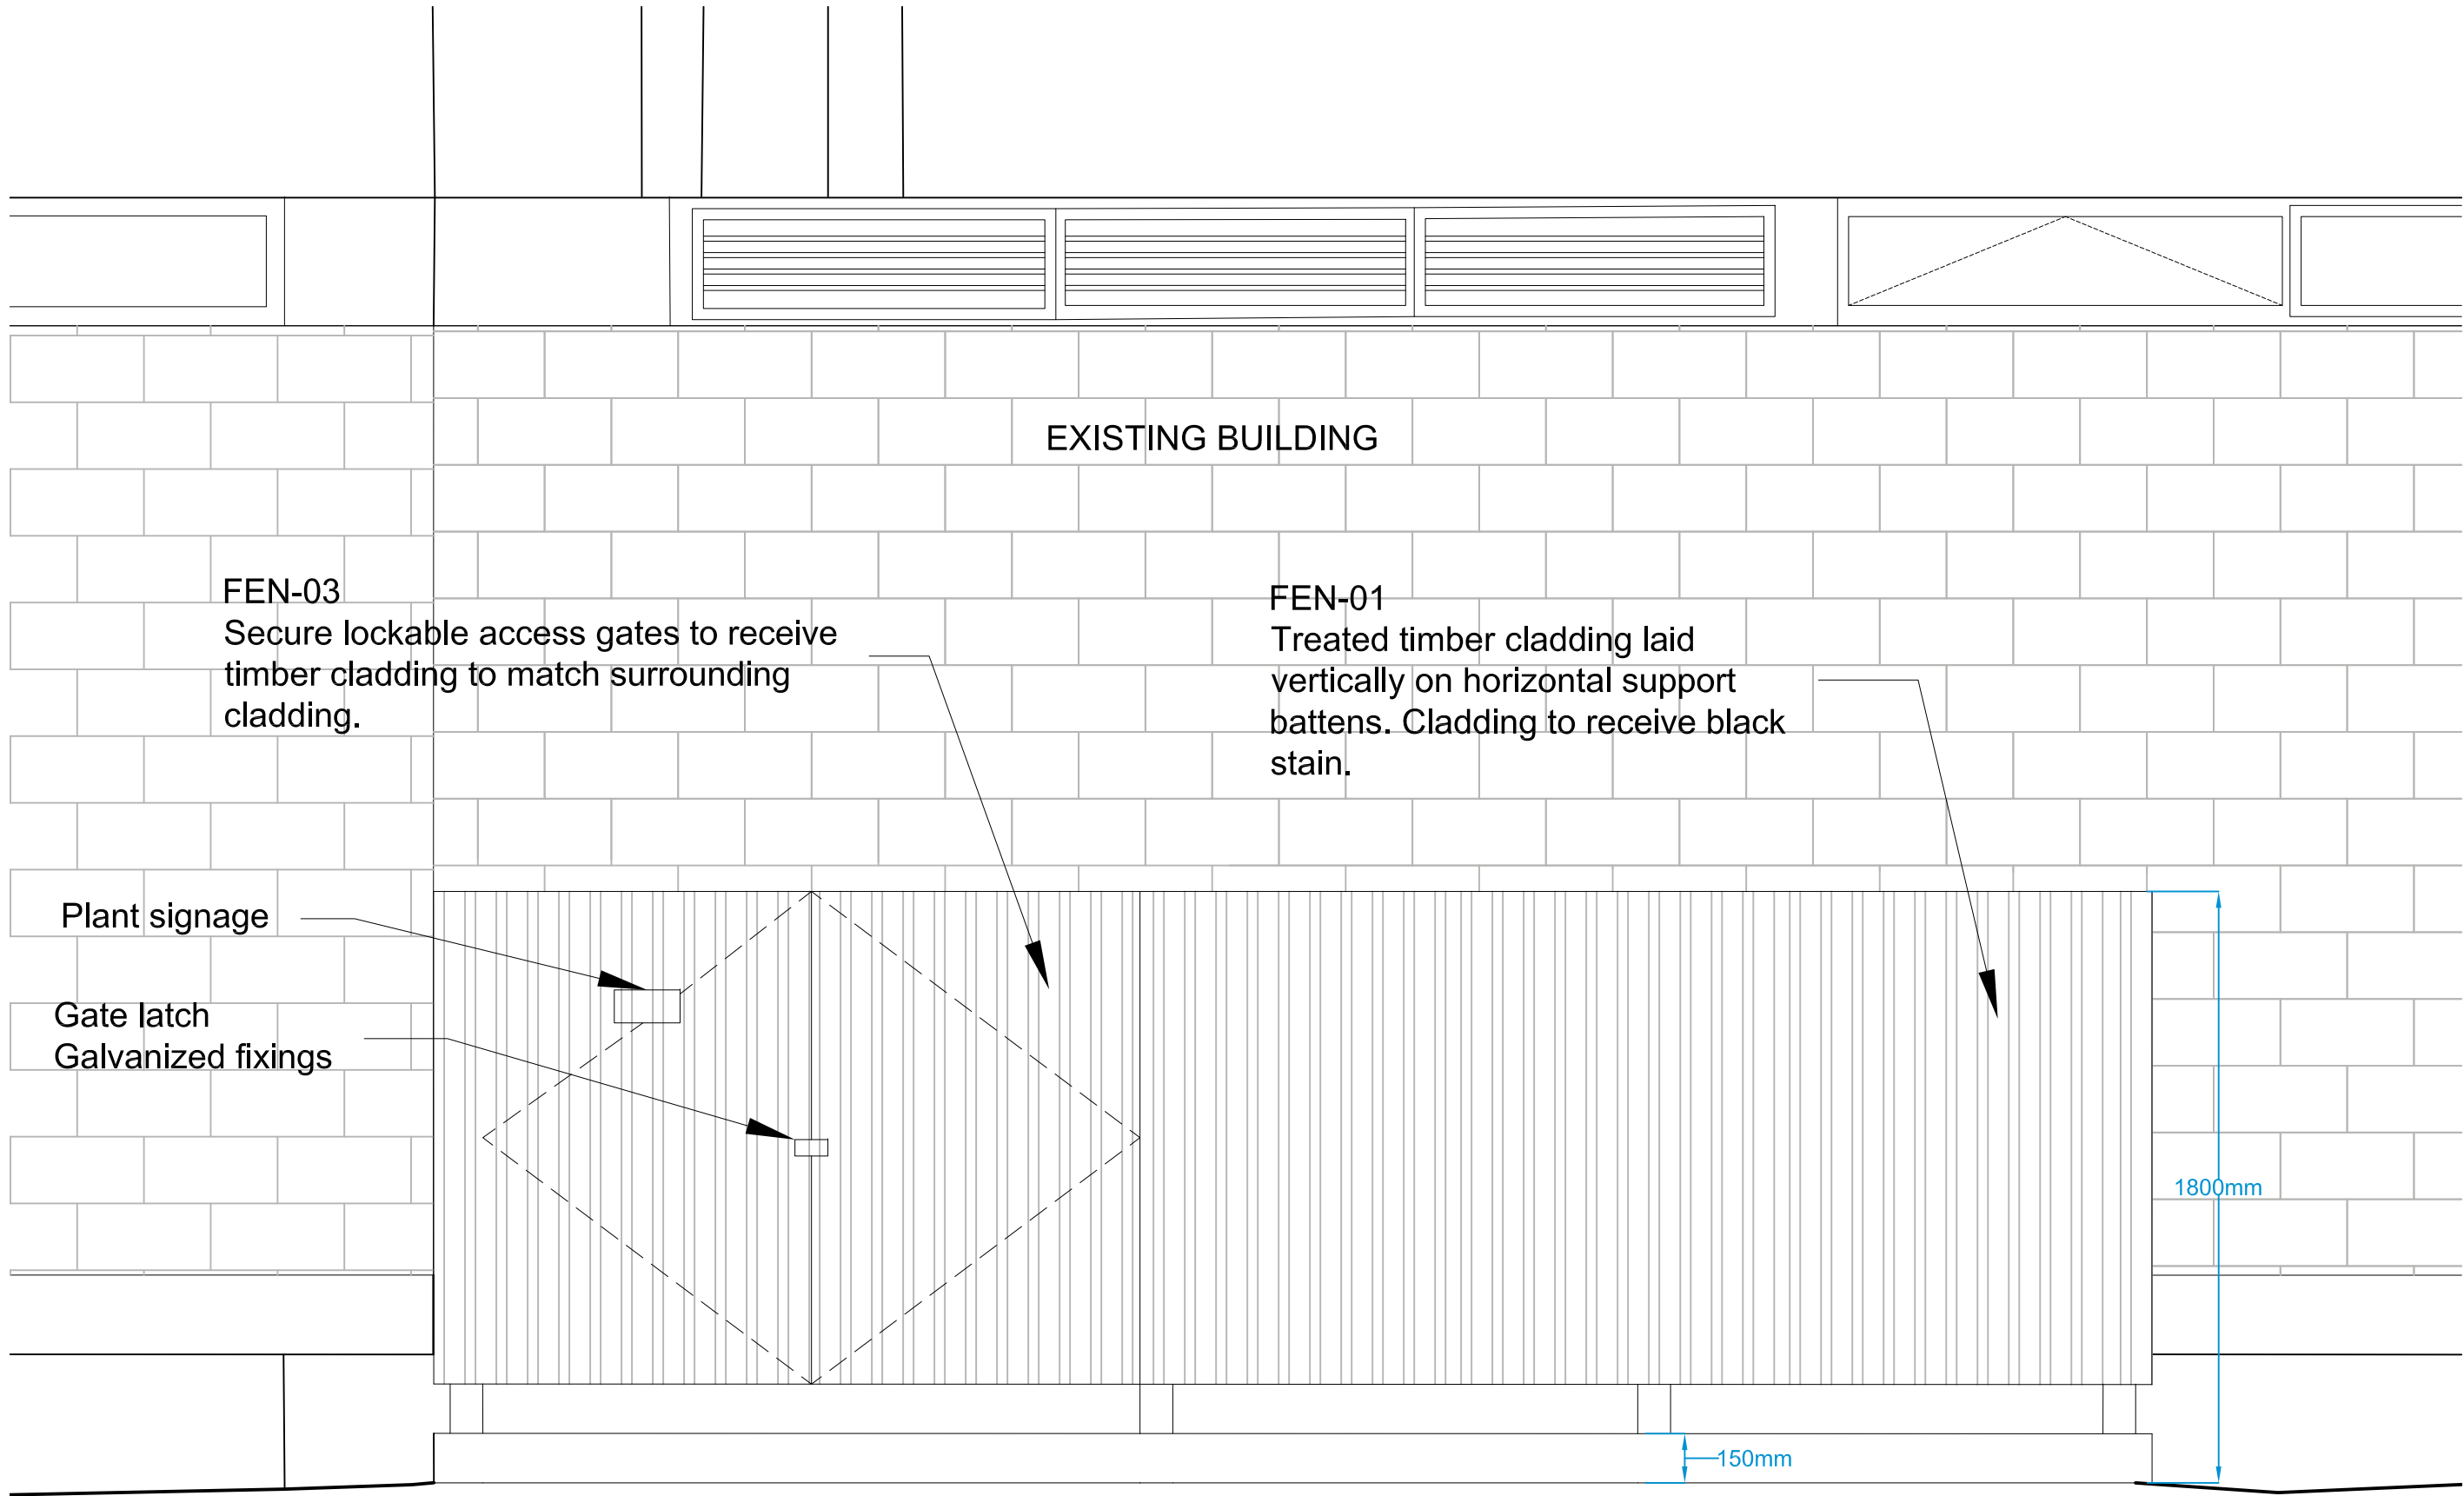

Elevation 1

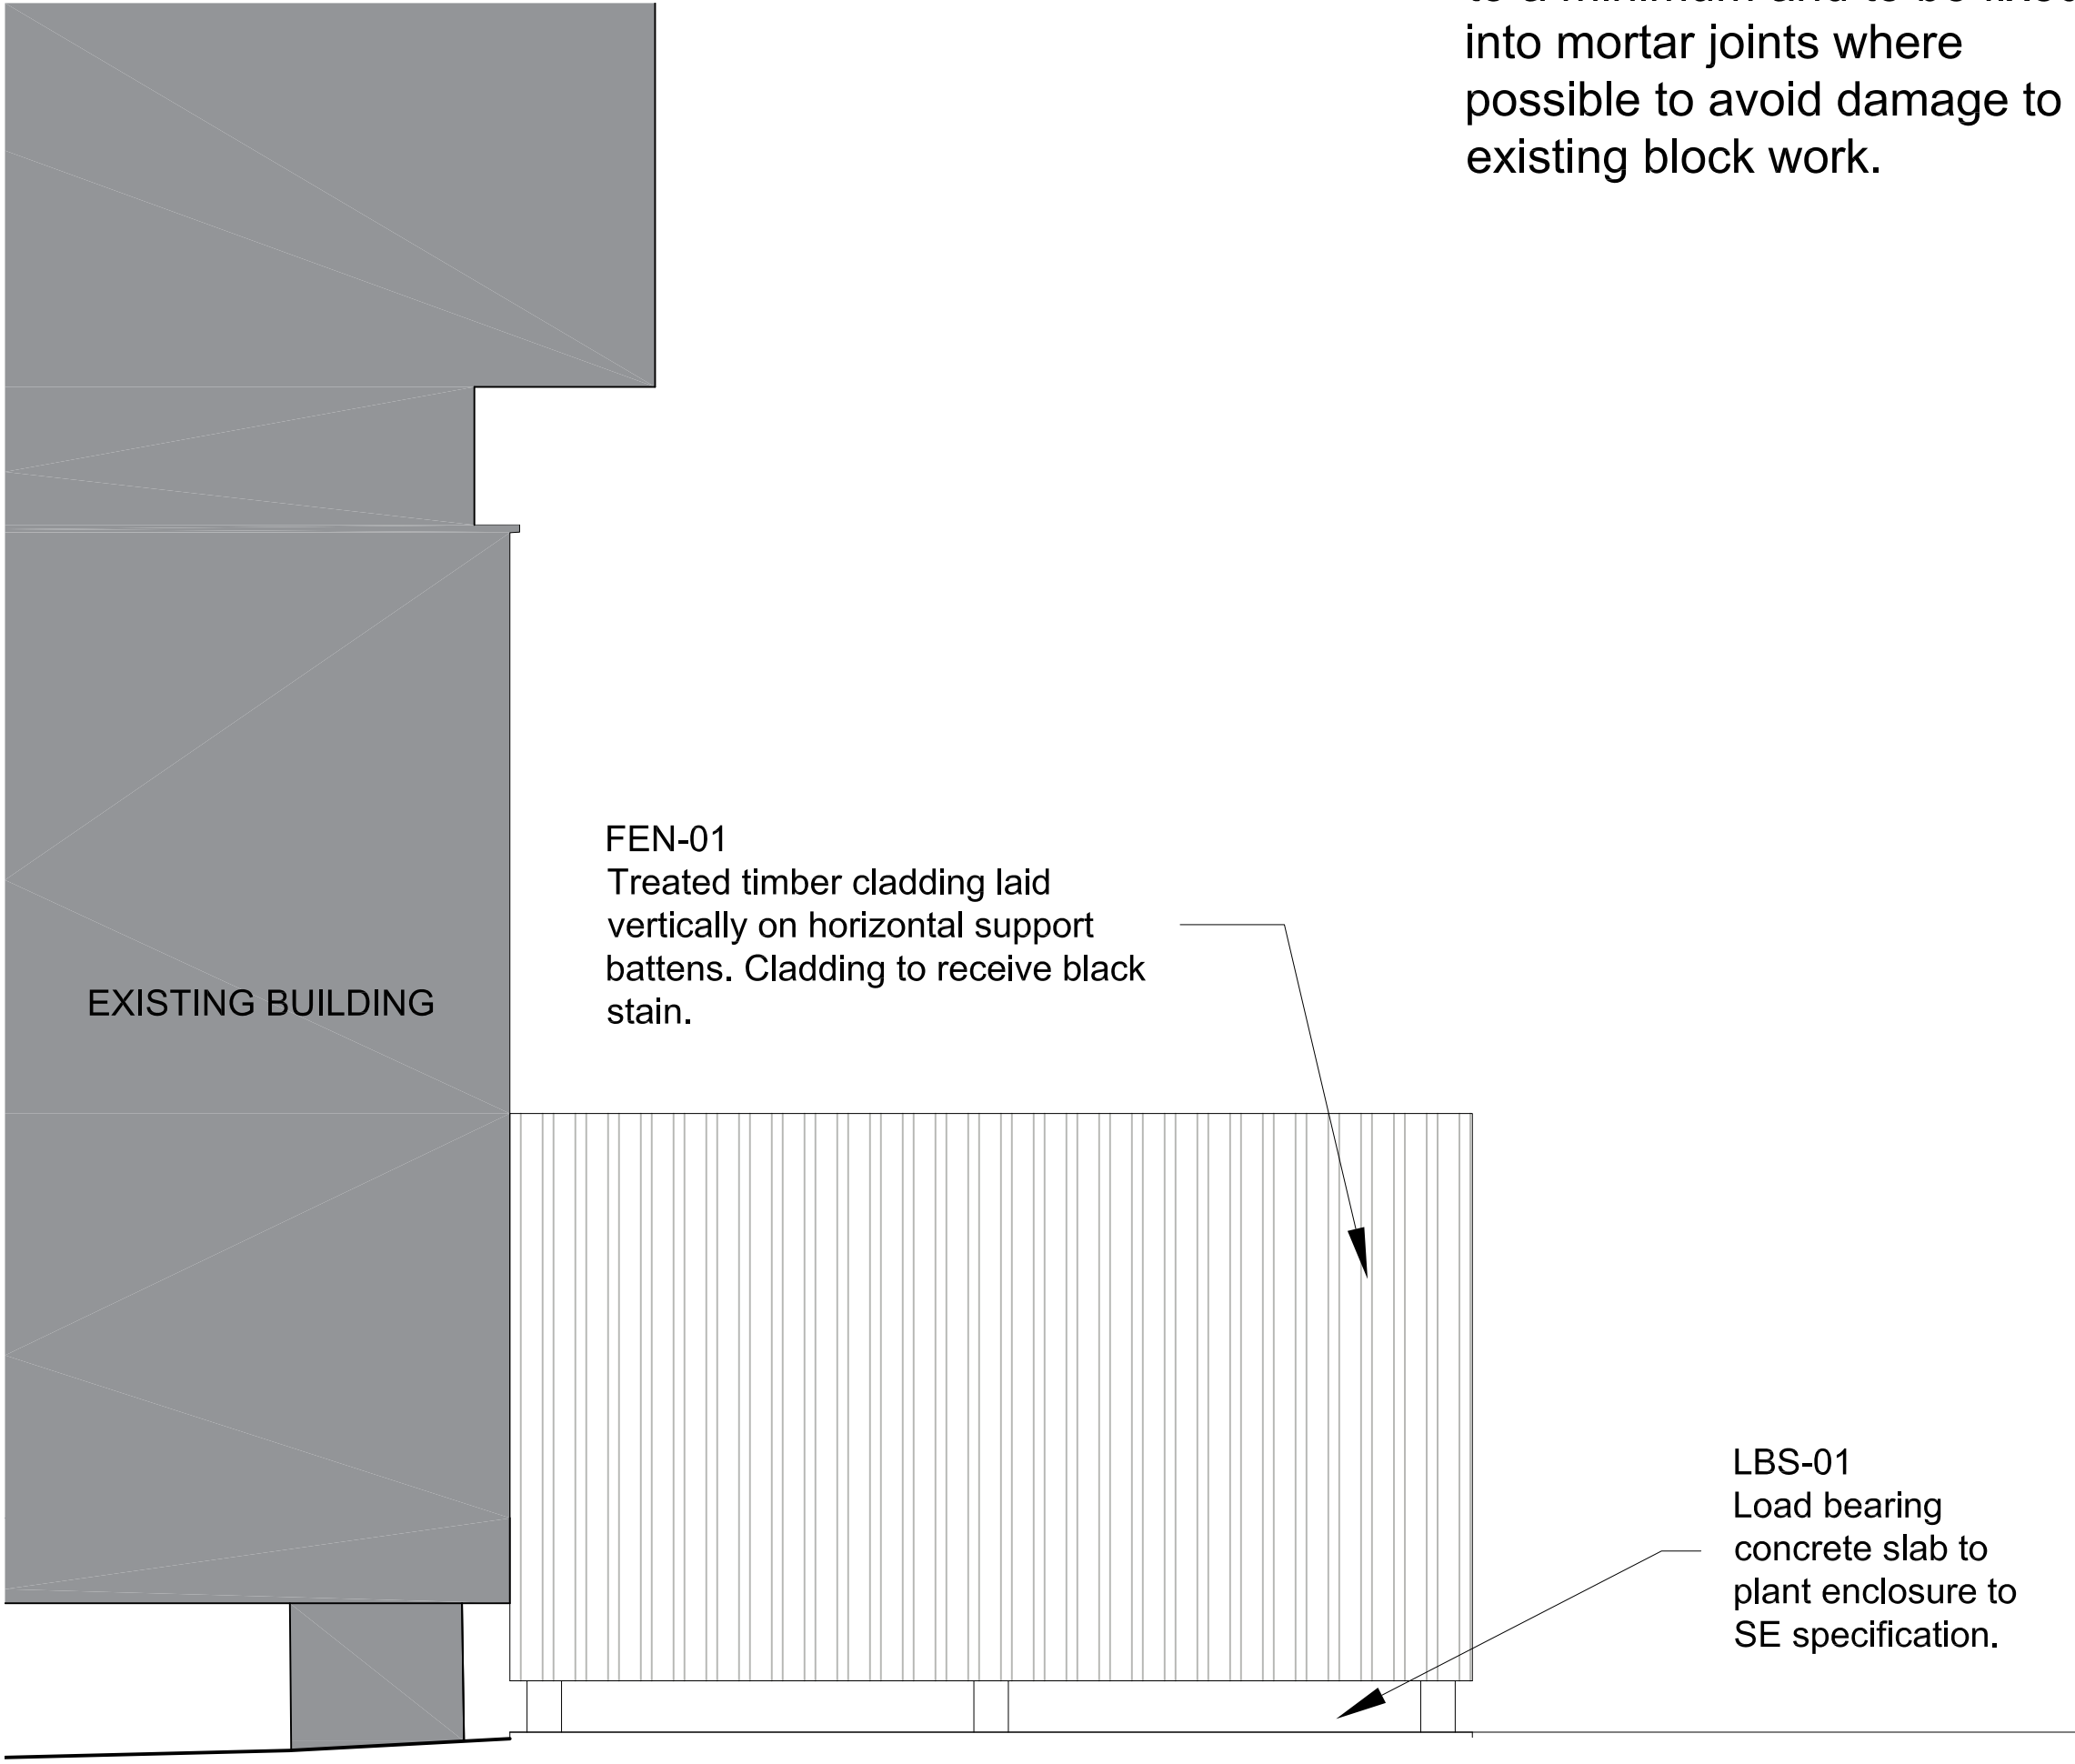

Elevation 2

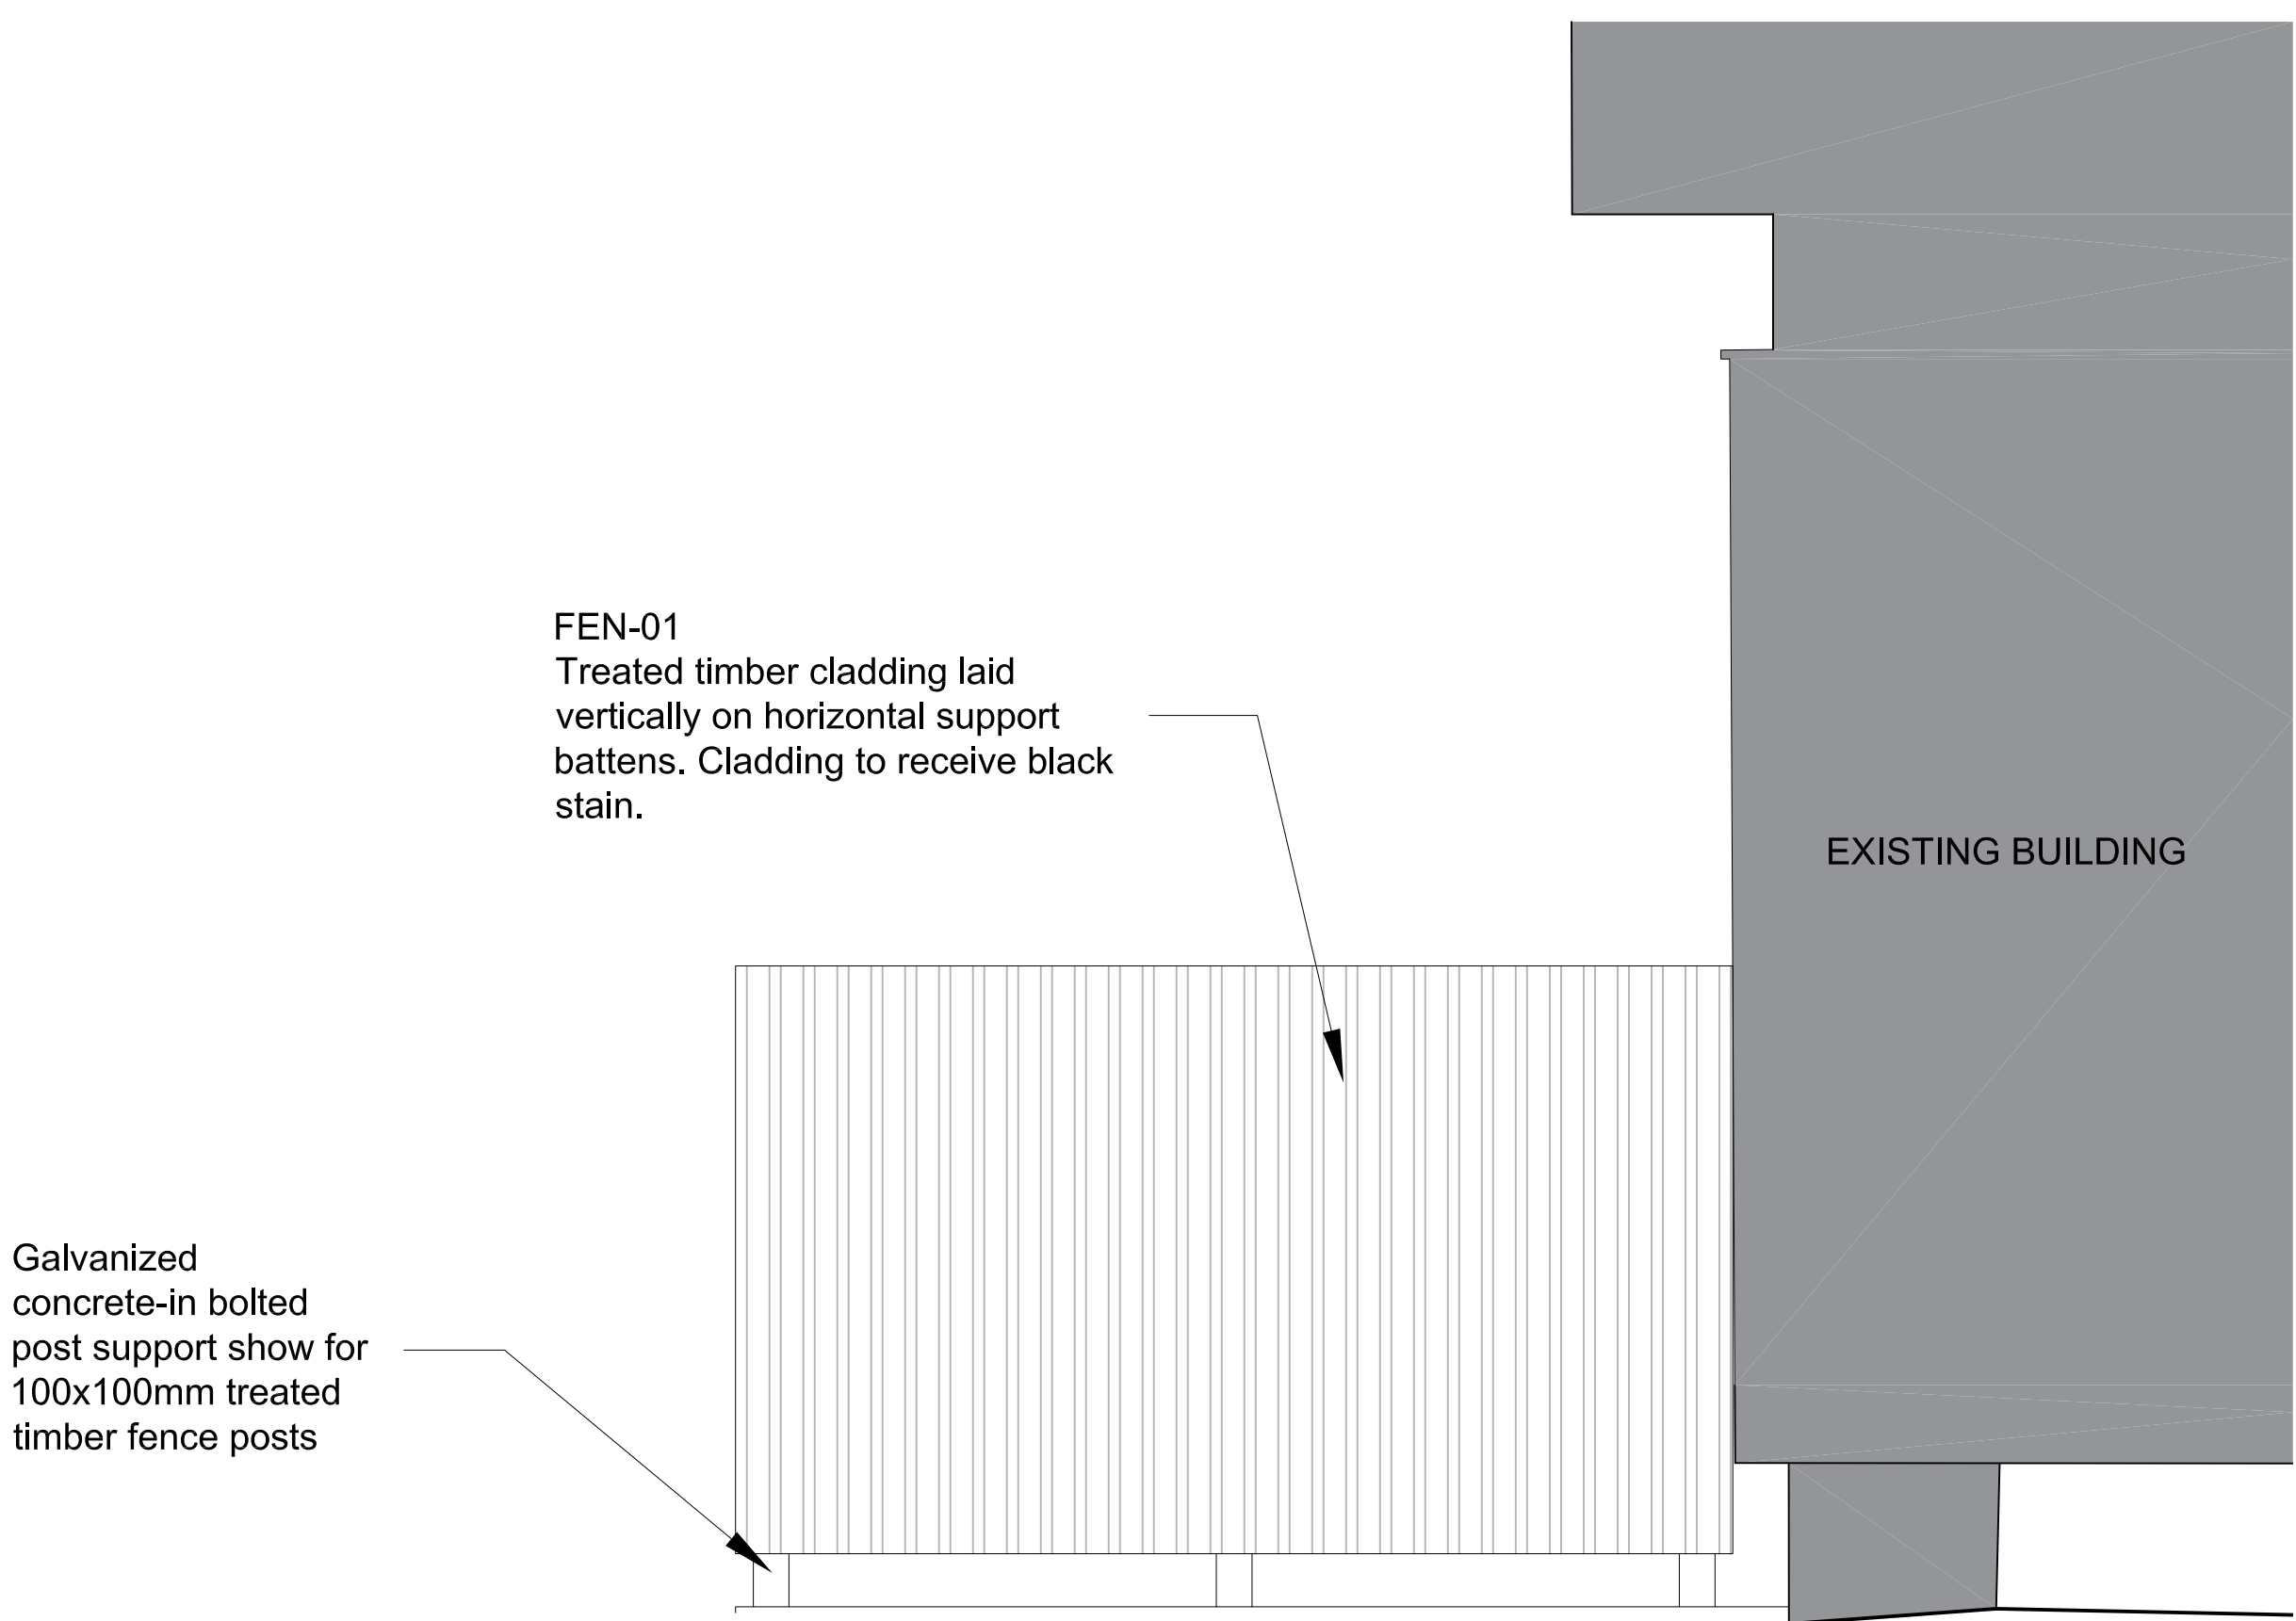

Elevation 3

General Note - Any fixings to existing building are to be kept to a minimum and to be fixed into mortar joints where possible to avoid damage to existing block work.

COPYRIGHT RESERVED:
The Contractor shall verify and be responsible for all dimensions. DO NOT scale the drawing - any errors or omissions shall be reported to Seven Architecture without delay. The Copyrights to all designs and drawings are the property of Seven Architecture. Reproduction or use for any purpose other than that authorised by Seven Architecture is forbidden.

GENERAL NOTES:

- For the purposes of construction the drawing must not be scaled and only written or calculated dimensions
- Any queries or doubts, drawing error or divergences should be referred to the originator.
- All dimensions to be checked on site.
- All architectural drawings are to be read in conjunction with the relevant architectural specifications and outline specification sheets.
- All the details and setting-out drawings to be read in conjunction with the relevant consultants and subcontractor drawings.

REV.	DESCRIPTION:	DATE:	DRAWN:	CHECK:
P01	Planning Issue	12/09/25	WR	RS
P02	Further detail added	01/10/25	WR	RS

DRAWING SCALE: 1:20 @A1

0 1m

KEY PLAN (NTS):

CLIENT:

Hopwood Hall College

Hopwood Hall College
& University Centre

PROJECT TITLE:

HCO Milnrow Chapel Conversion

PROJECT NO:

20765

DRAWING TITLE:

External Works Details - Plant Enclosure

DRAWING NO:

PROJECT	ORIGIN	ZONE	LEVEL	TYPE	ROLE	NO.#	REVISION
HCO	SEV	ZZ	ZZ	DR	A	00574	P02

SUITABILITY DESCRIPTION

REVISION DESCRIPTION

PLANNING

seven.

SEVENARCHITECTURE.CO.UK

Unit 1.3 Waulk Mill
51 Bengal St
MANCHESTER
M4 6LN
t: 0161 236 5655

Clarendon House
Victoria Avenue
HARRINGTON
HE1 1JD
t: 01423 709 807

Y Neuadd Llyrd
Dolwyddelan
CONWY
LL25 0SJ
t: 01286 875120

Studios at: