



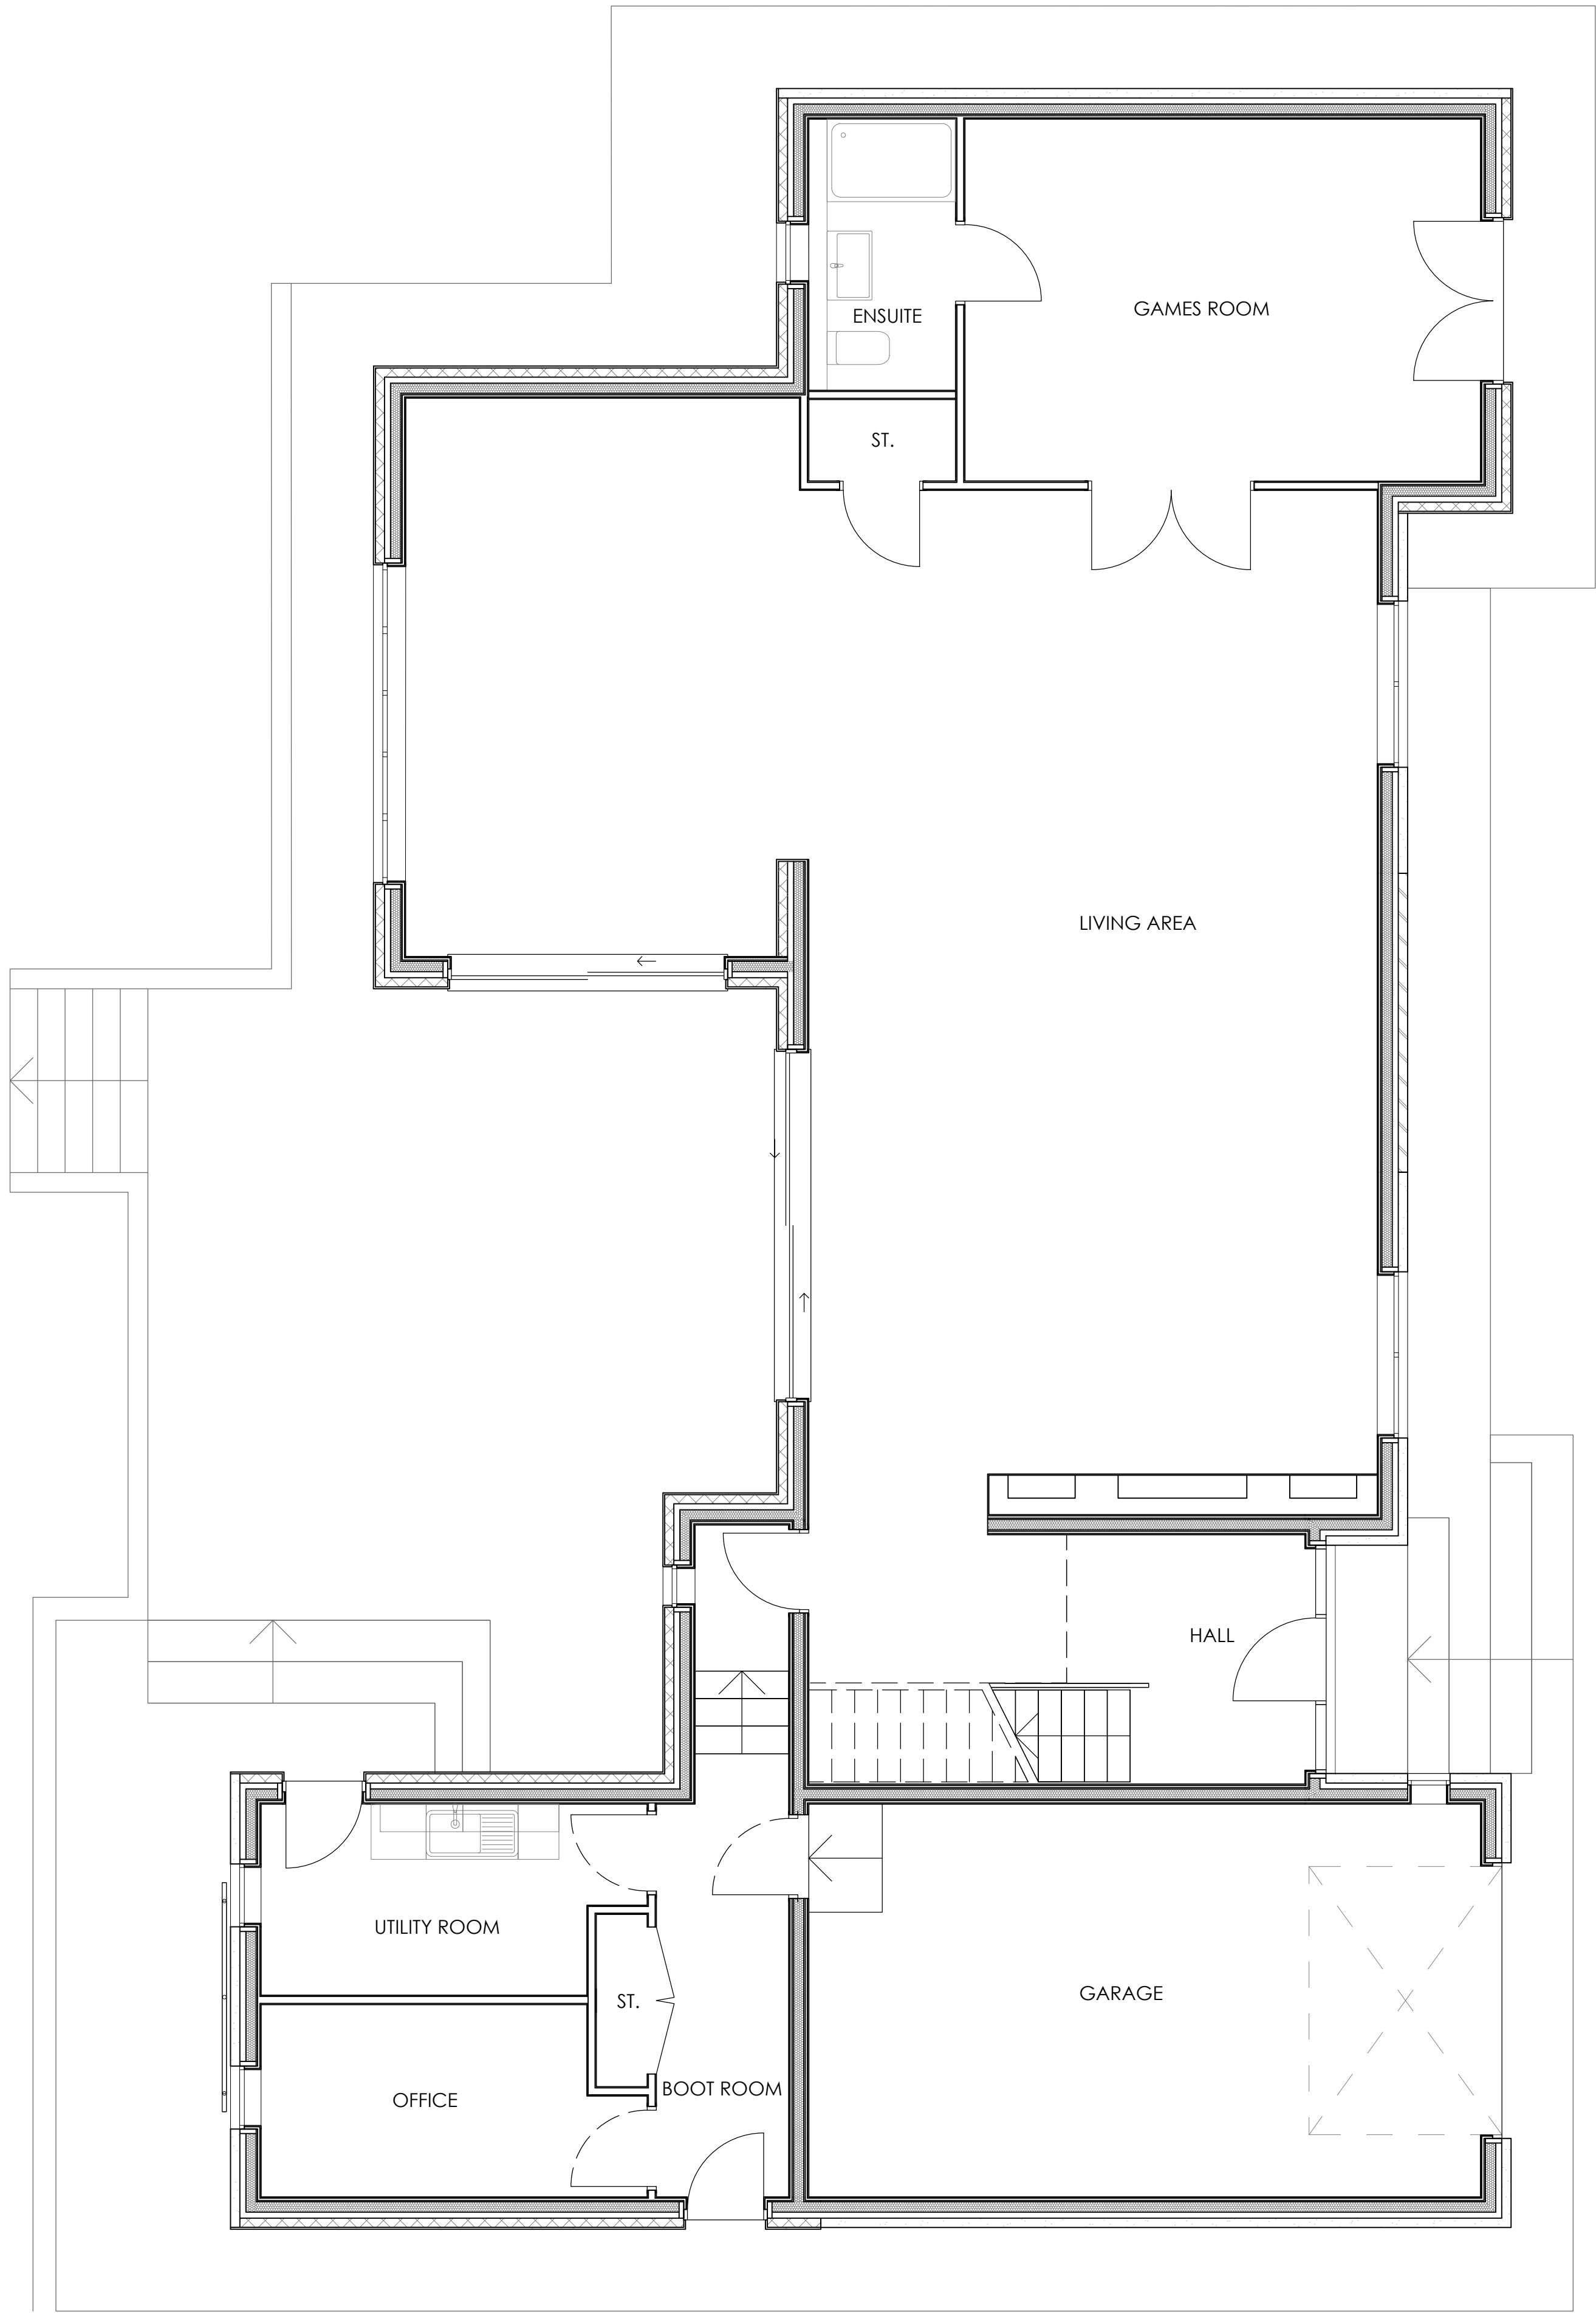


Proposed Ground Floor Plan

Scale: 1:50

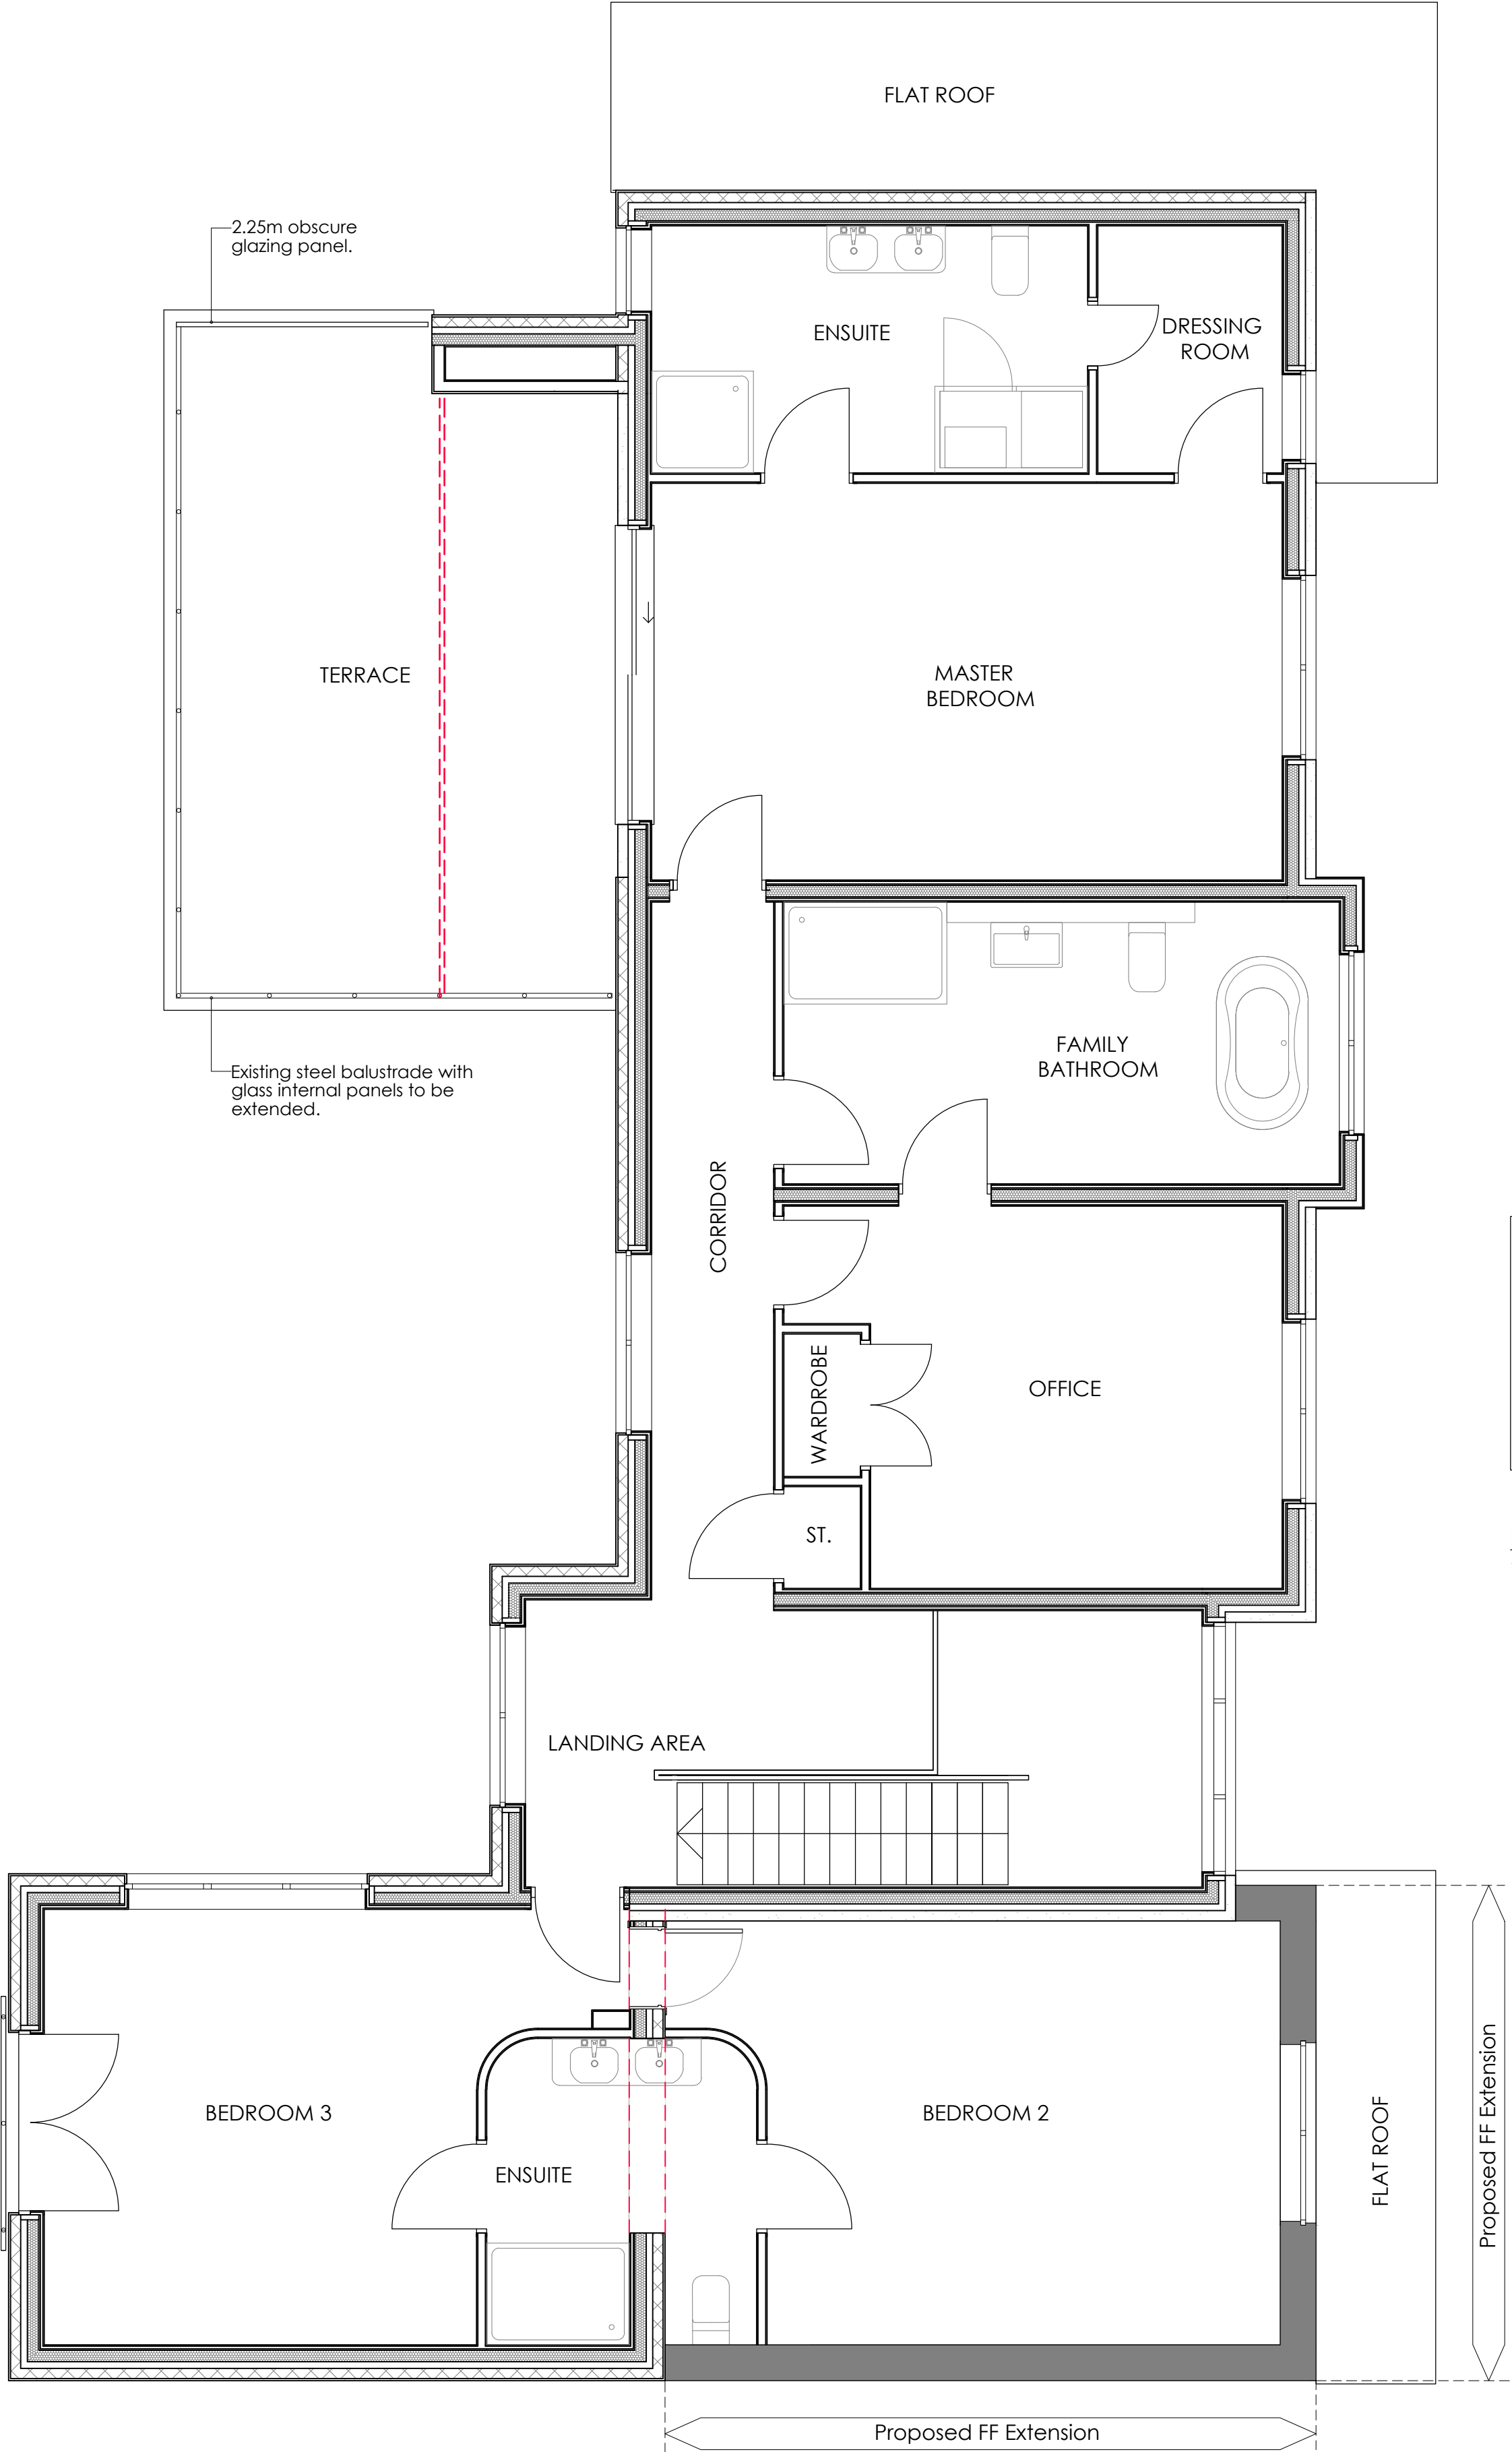

Proposed First Floor Plan

Scale: 1:50

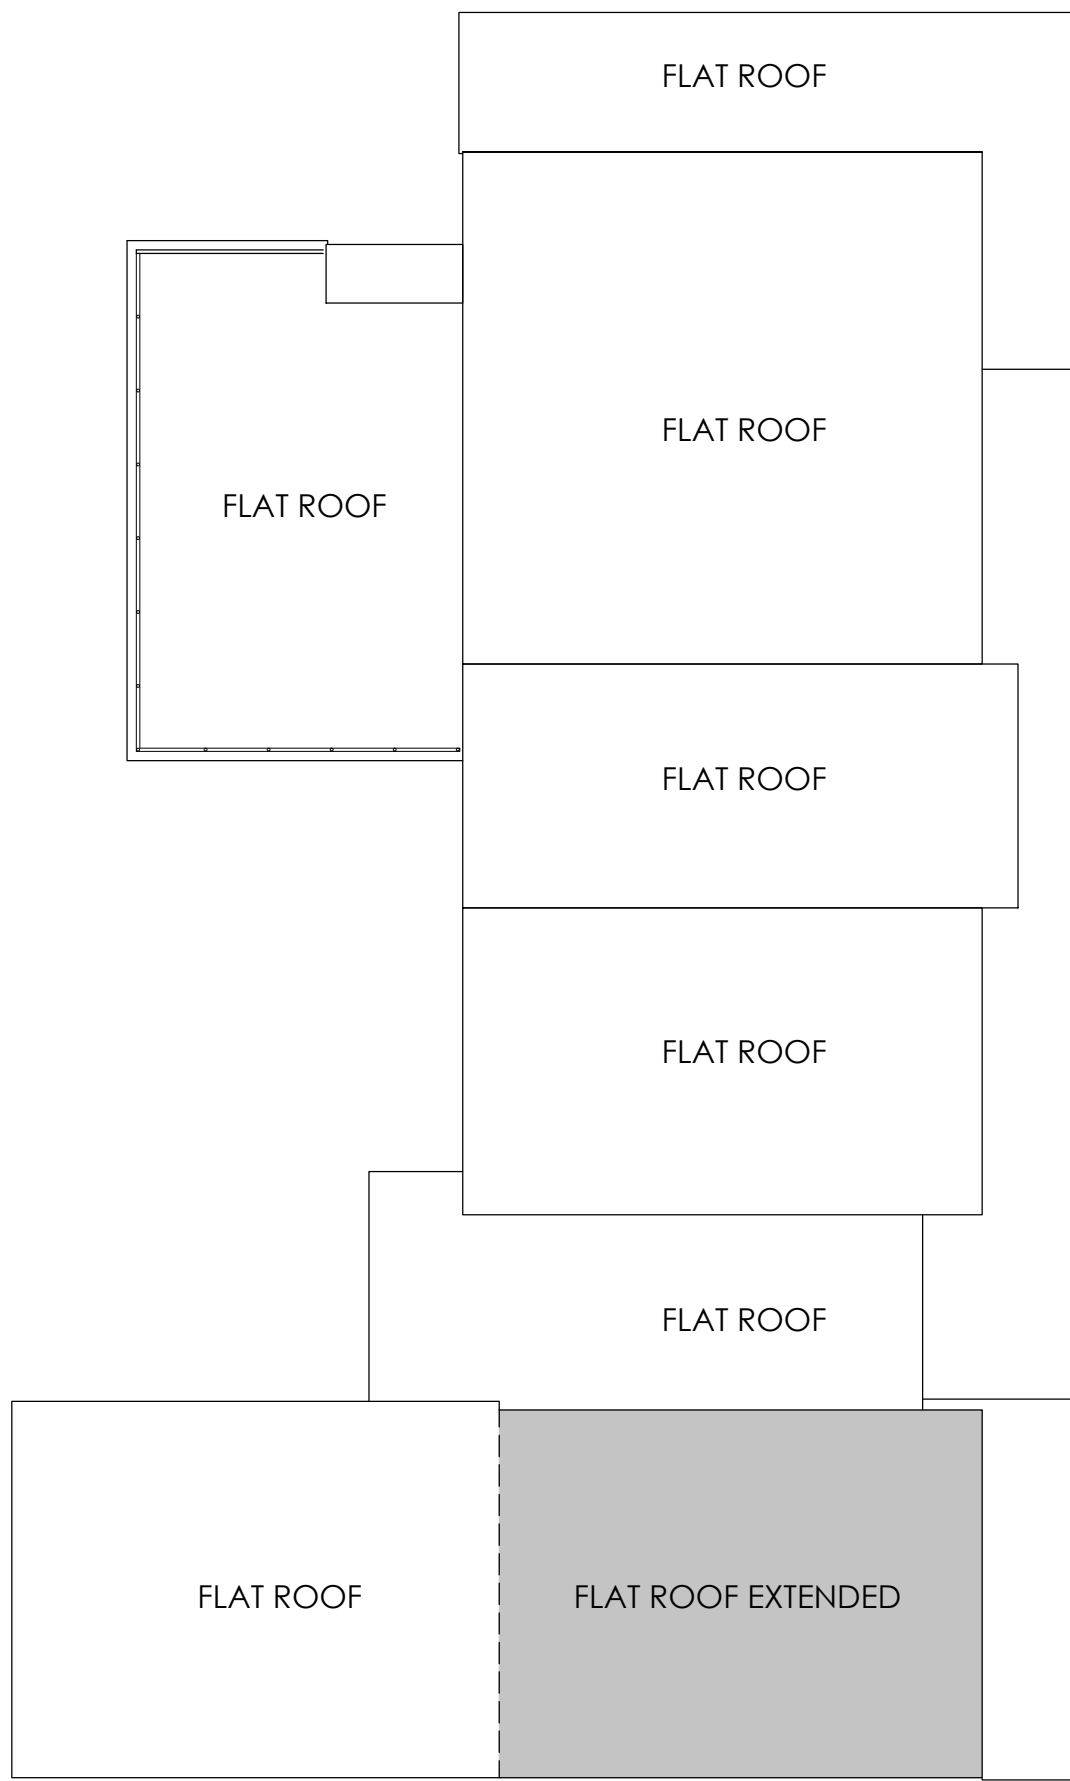

Proposed Roof Plan

Scale: 1:100

Rev.	Notes.	Date.	By.
A	Obscure glazing panel height increase to 2.25 m.	02.10.2025	PB

This drawing is the property of WhiteleyEaves Ltd. and the copyright is reserved. Therefore this drawing is not to be copied or disclosed by any unauthorised persons without the prior consent of WhiteleyEaves Ltd

WHITELEYEAVES LTD
PROPERTY & CONSTRUCTION CONSULTANTS



Hollinwood Business Centre, Albert Street, Oldham, OL8 3GL
T: 0161 393 8417
E: info@whiteleyeaves.co.uk
W: www.whiteleyeaves.co.uk

CLIENT DAN FIELD

JOB NUMBER 740 DATE 11.06.25

DRAWING NAME PROPOSED PLANS

SCALE DRAWN: 1:50 / 1:100 PAGE SIZE A1

REVISION A DRAWING NUMBER 004

ADDRESS 64 BLACKSTONE EDGE OLD ROAD
LITTLEBOROUGH
OL15 6JN

NOTES

DRAWN BY: PB CHECKED BY:

