

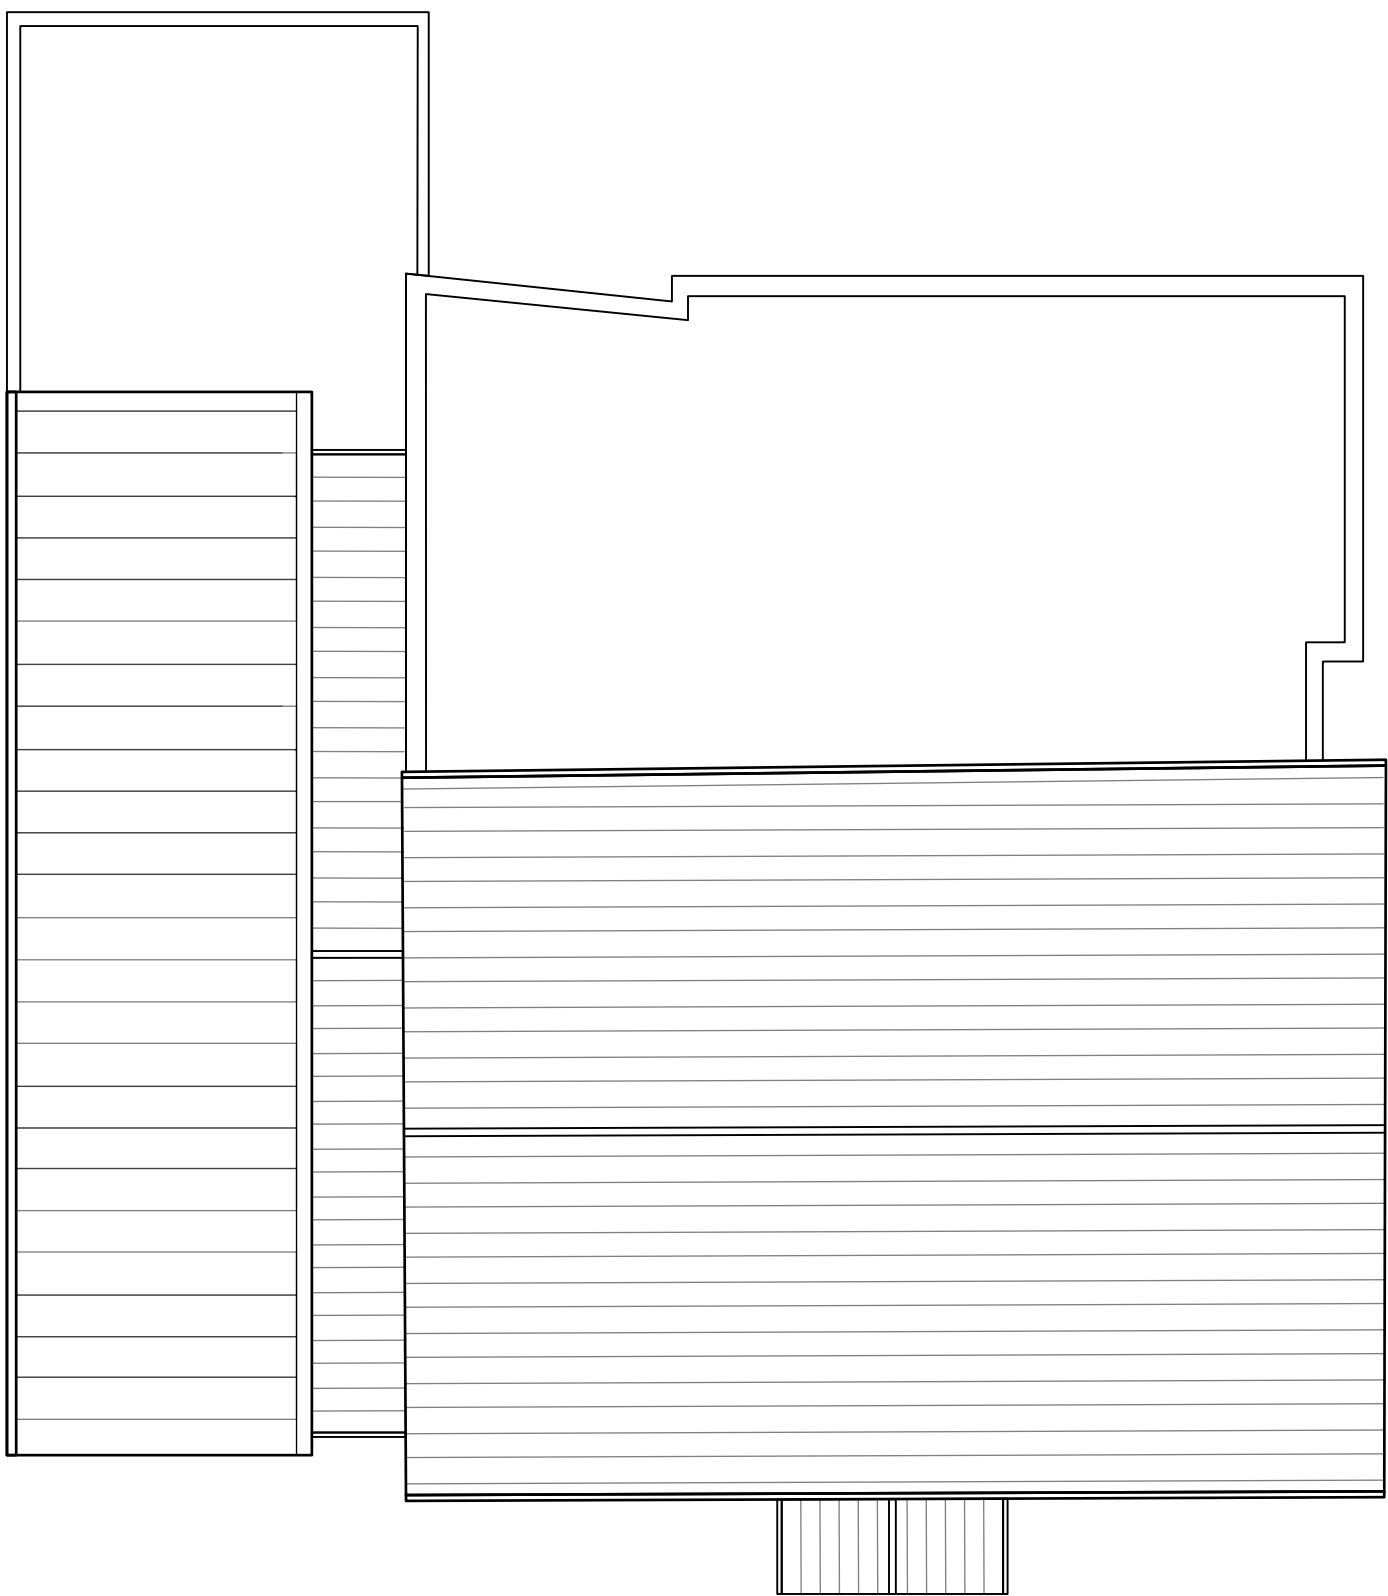


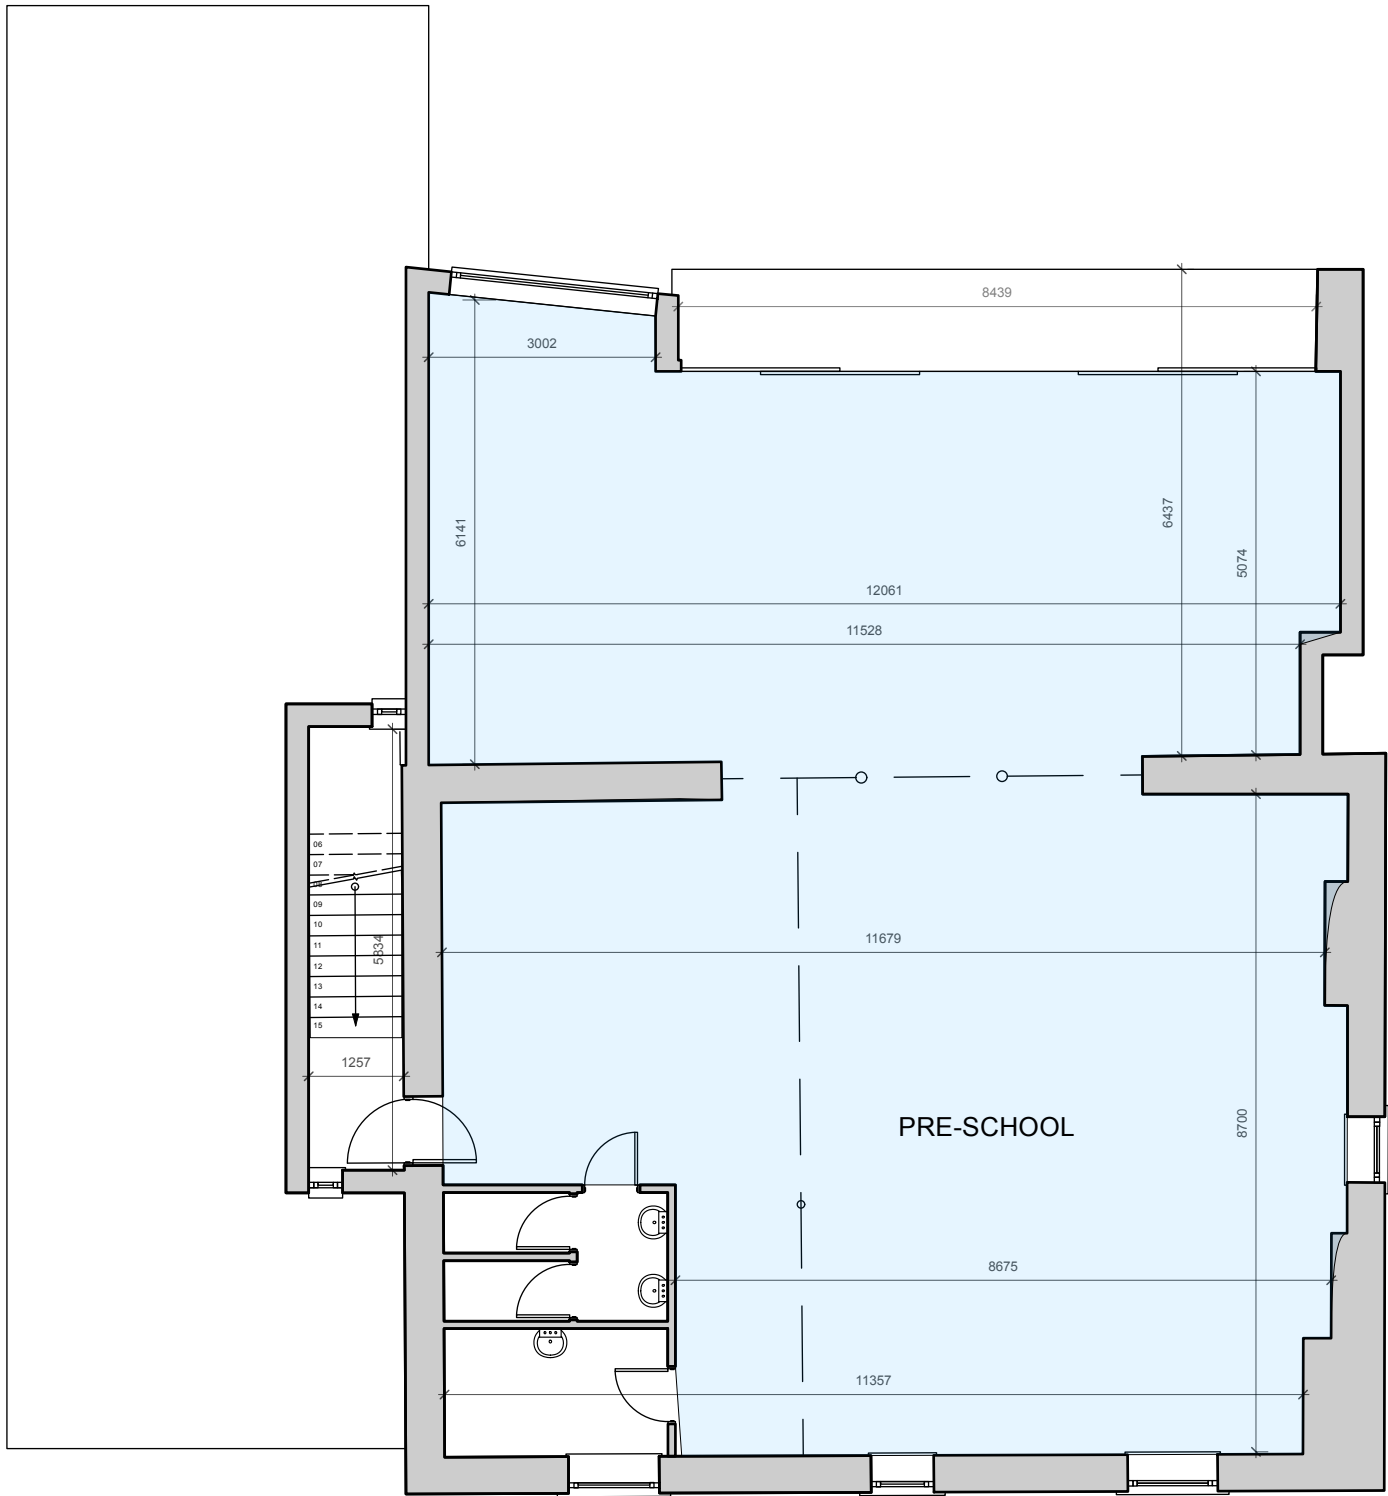



Existing Roof Plan

Scale 1:100

 


Existing First Floor Plan

Scale 1:100

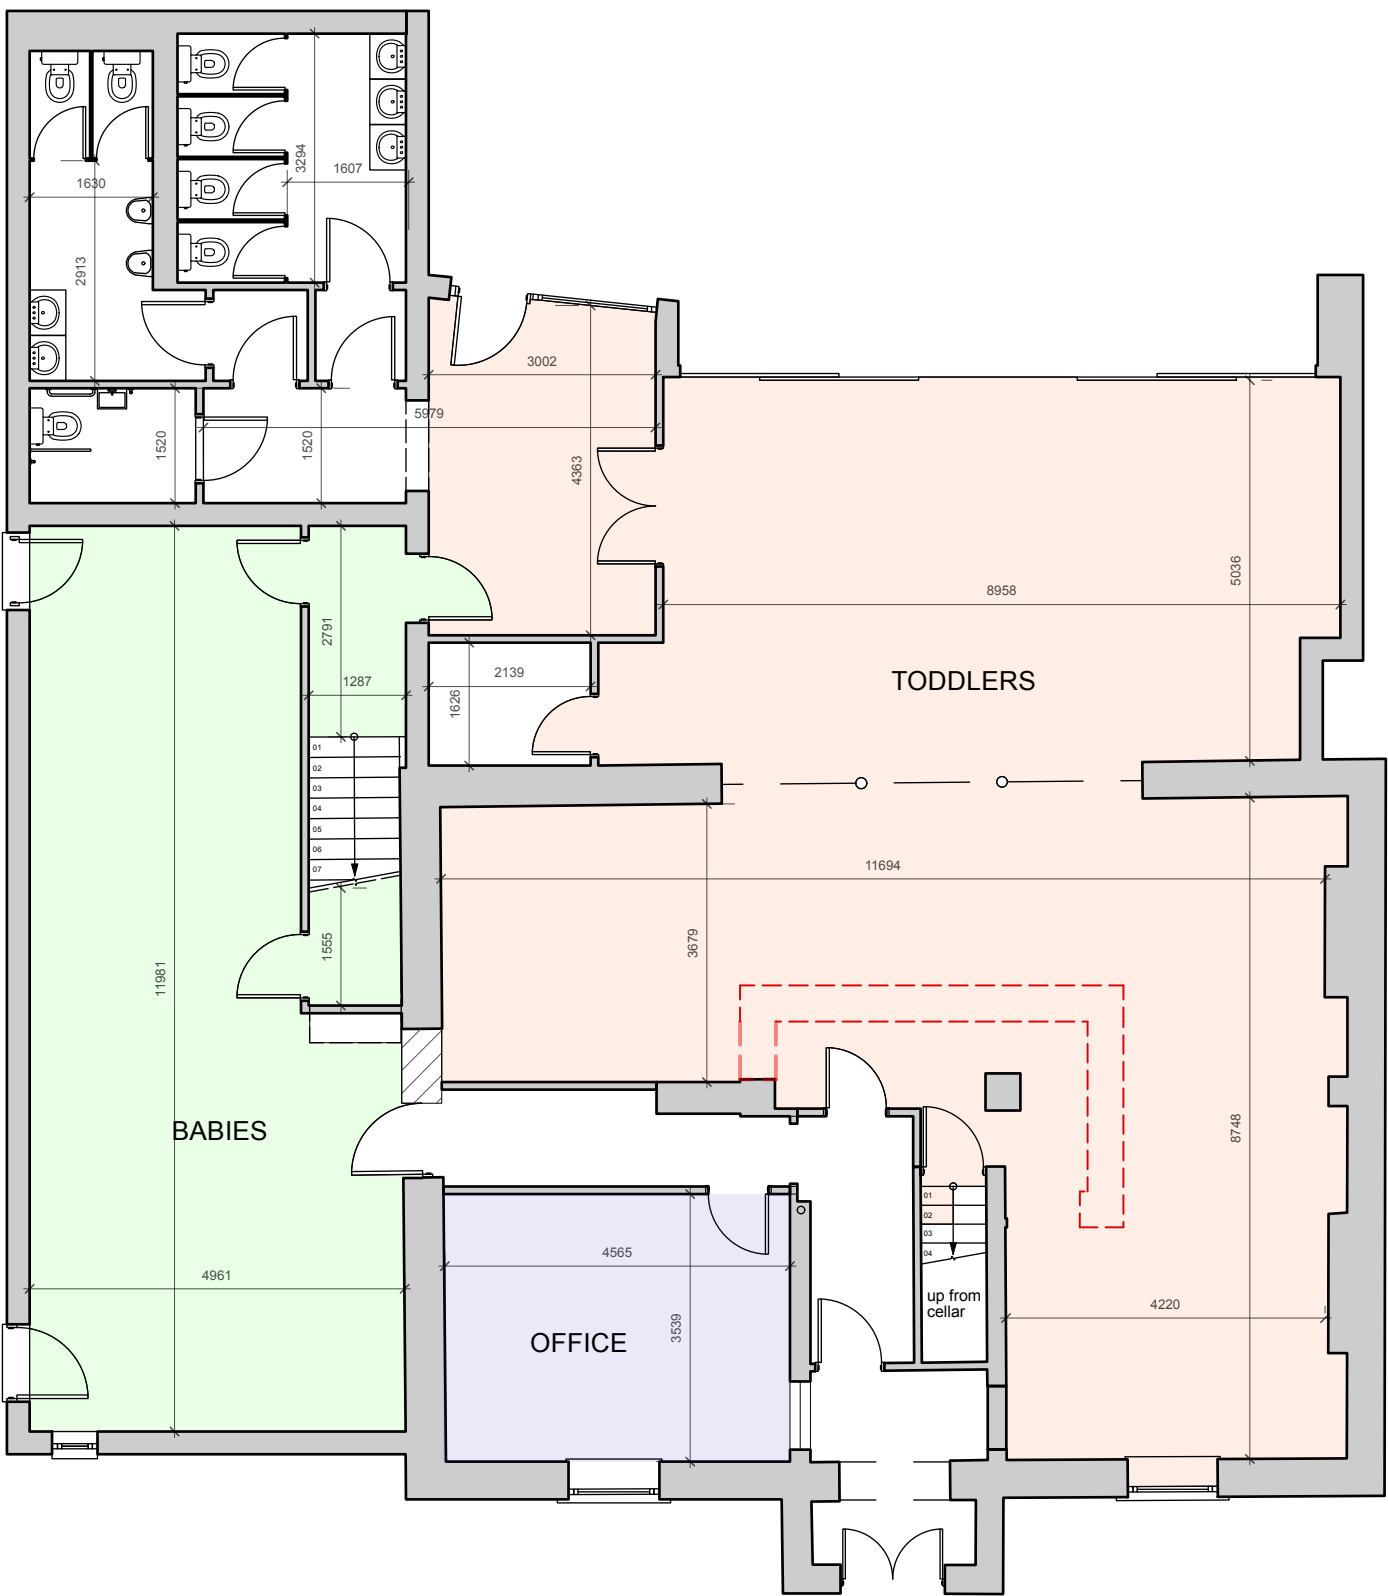 

Existing Groudn Floor Plan

Scale 1:100

 

Revision

Project

The Bird at Birtle

Address

239 Bury And Rochdale Old Rd
Heywood OL10 4BQ

Client

Prosperity Children's Services

Drawing

Proposed Floor Plans



Chartered Architects
RIBA Chartered Practice

www.storah.com mail@storah.com 01706 813214

Scale Sheet Size Date Drawn

[Scale] ISO A1 [--]

Drawing Number Revision

25-057 - 301