



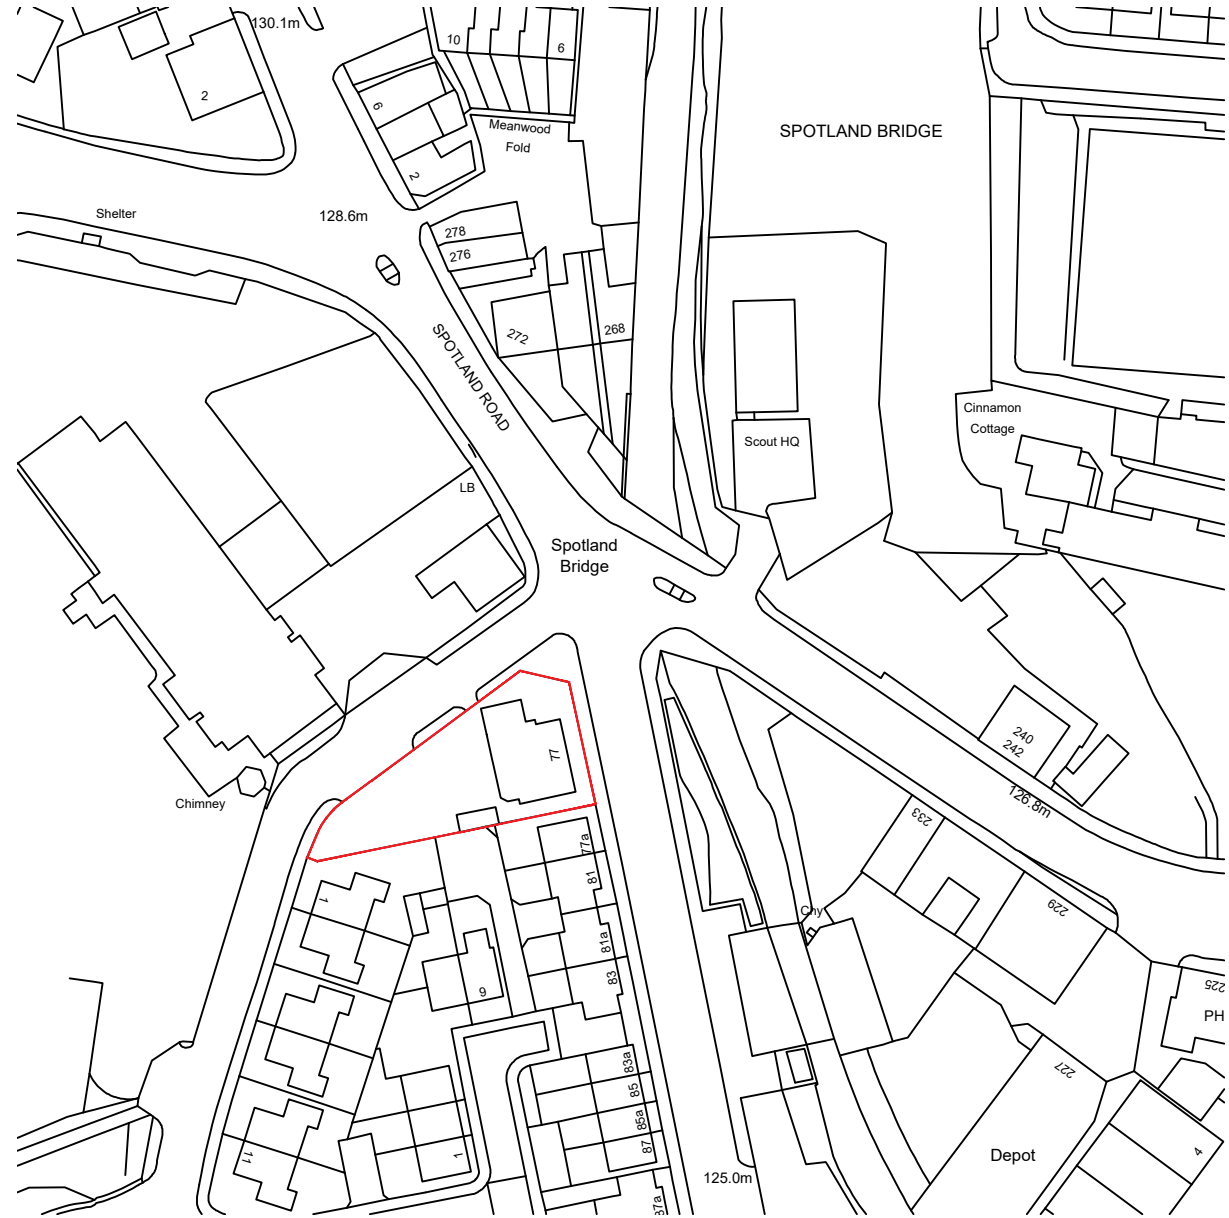


LOCATION PLAN

SCALE 1 : 1250

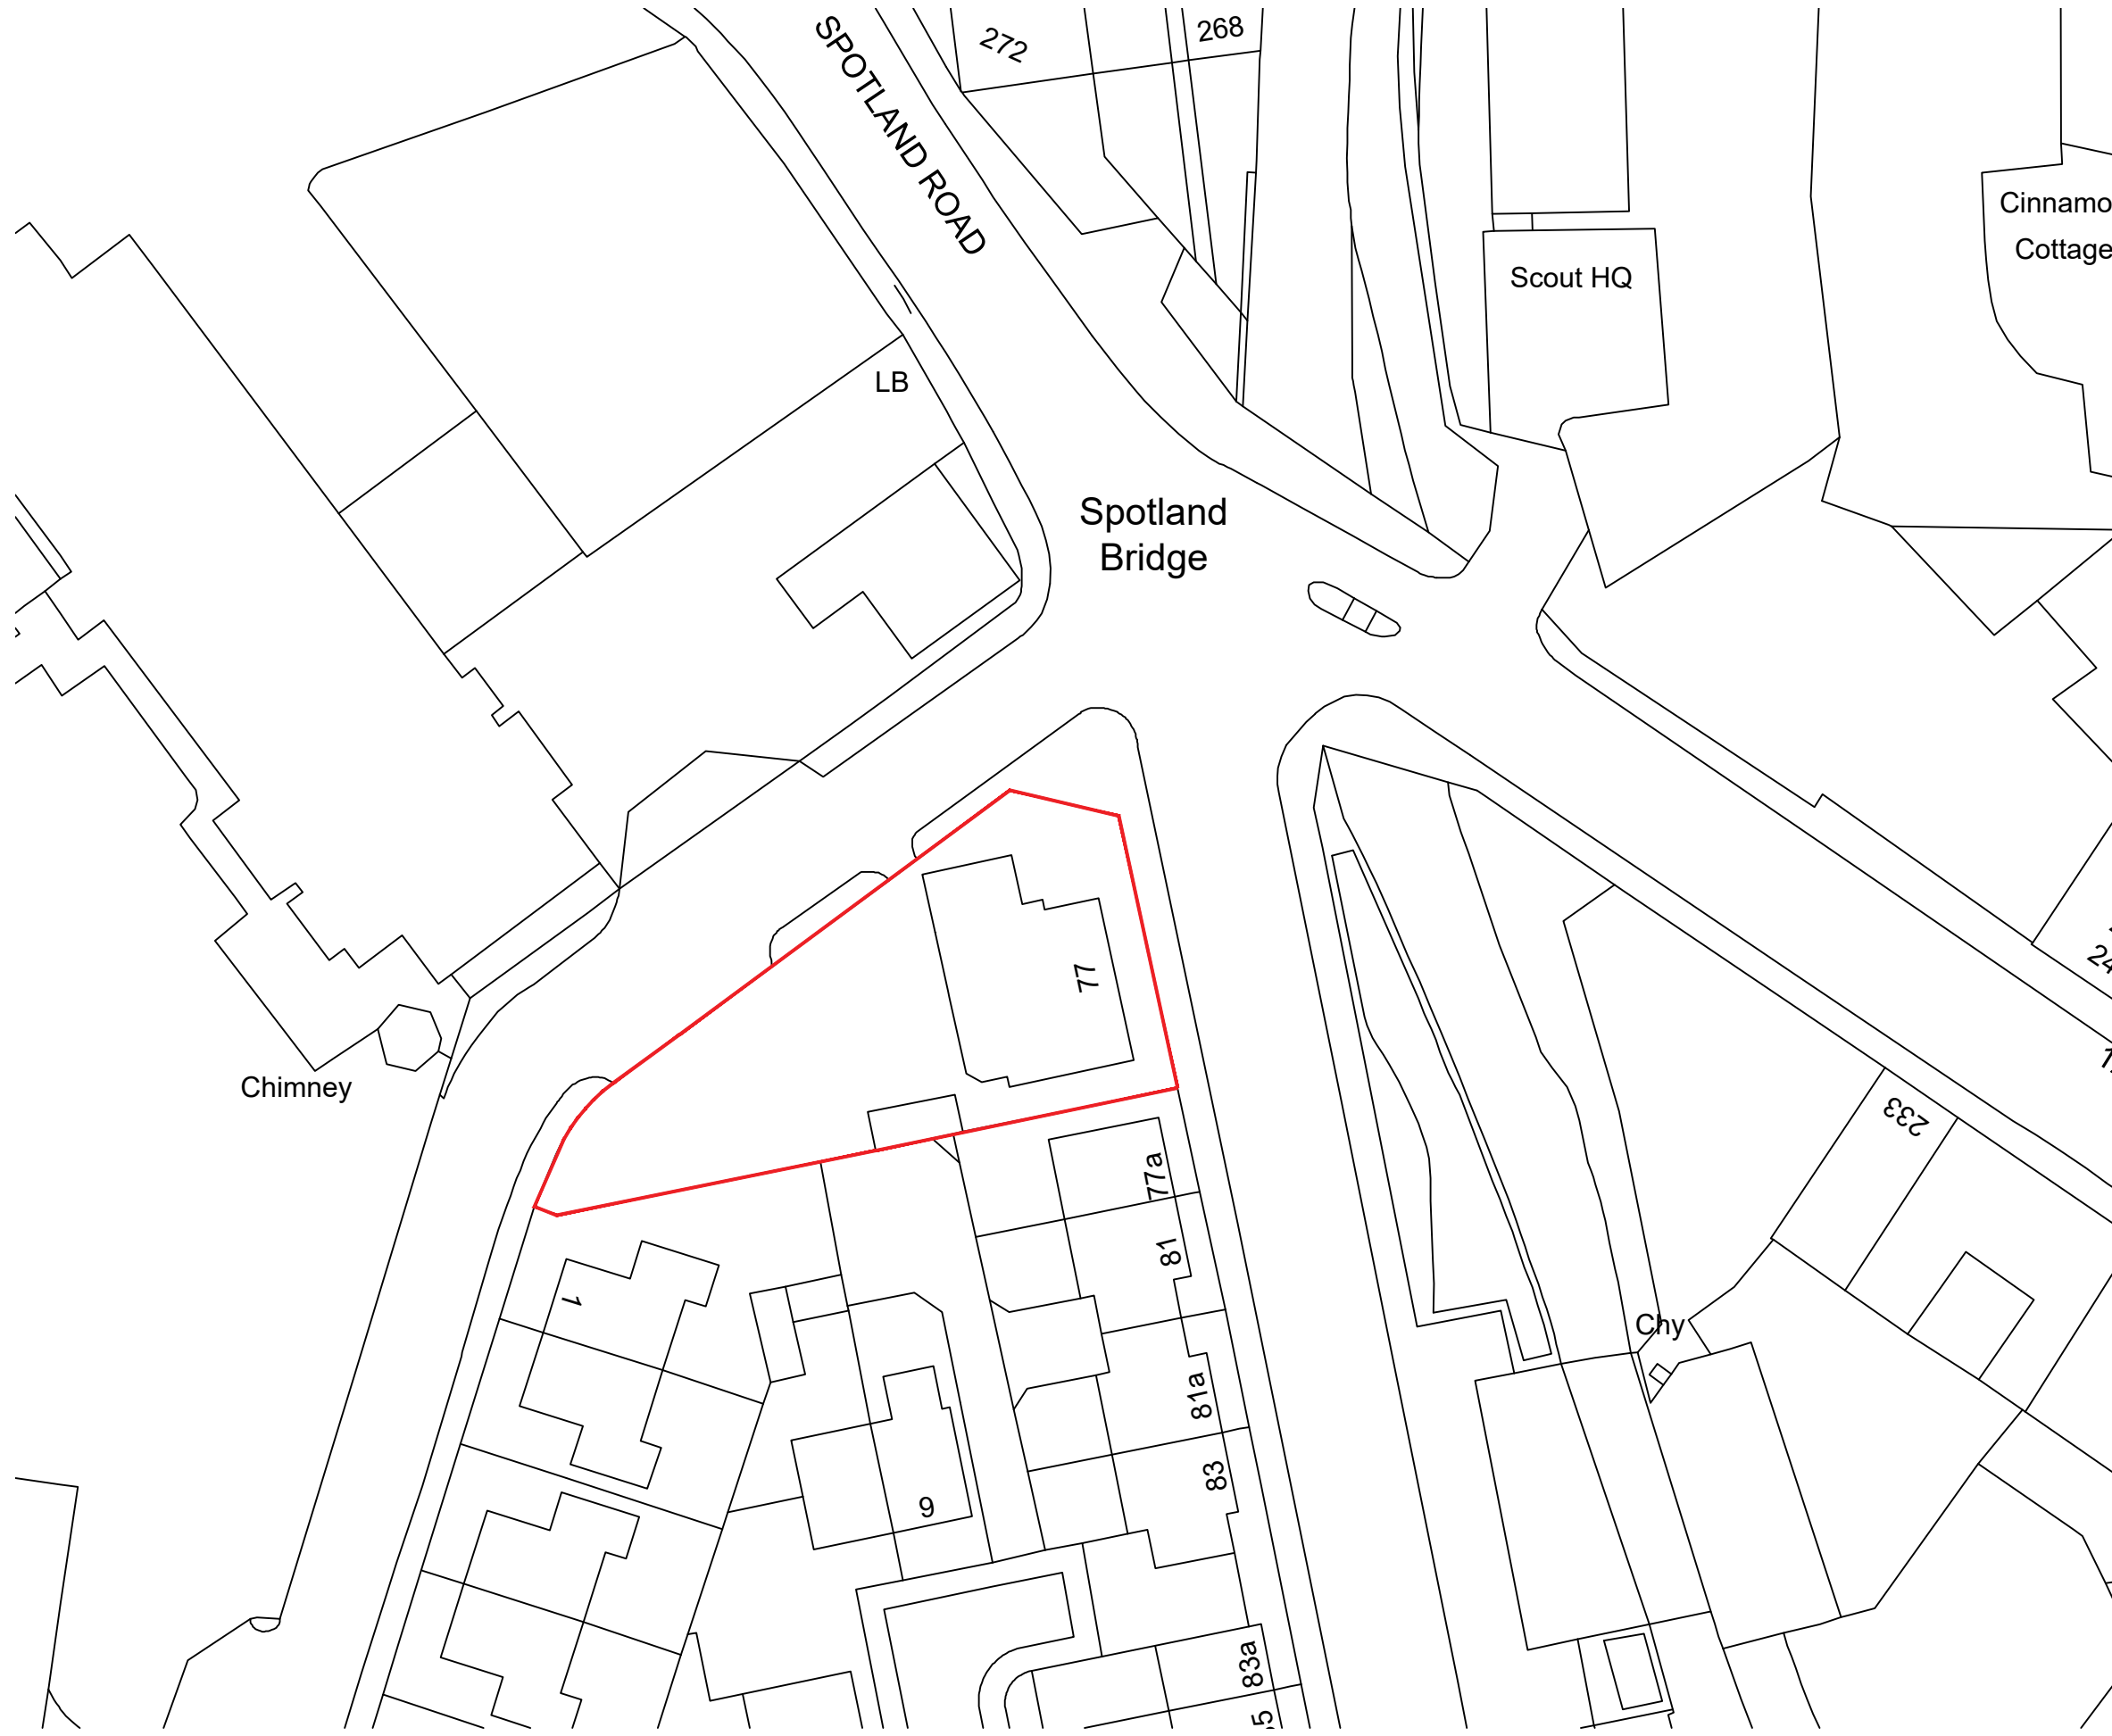


LOCATION PLAN

SCALE 1 : 500

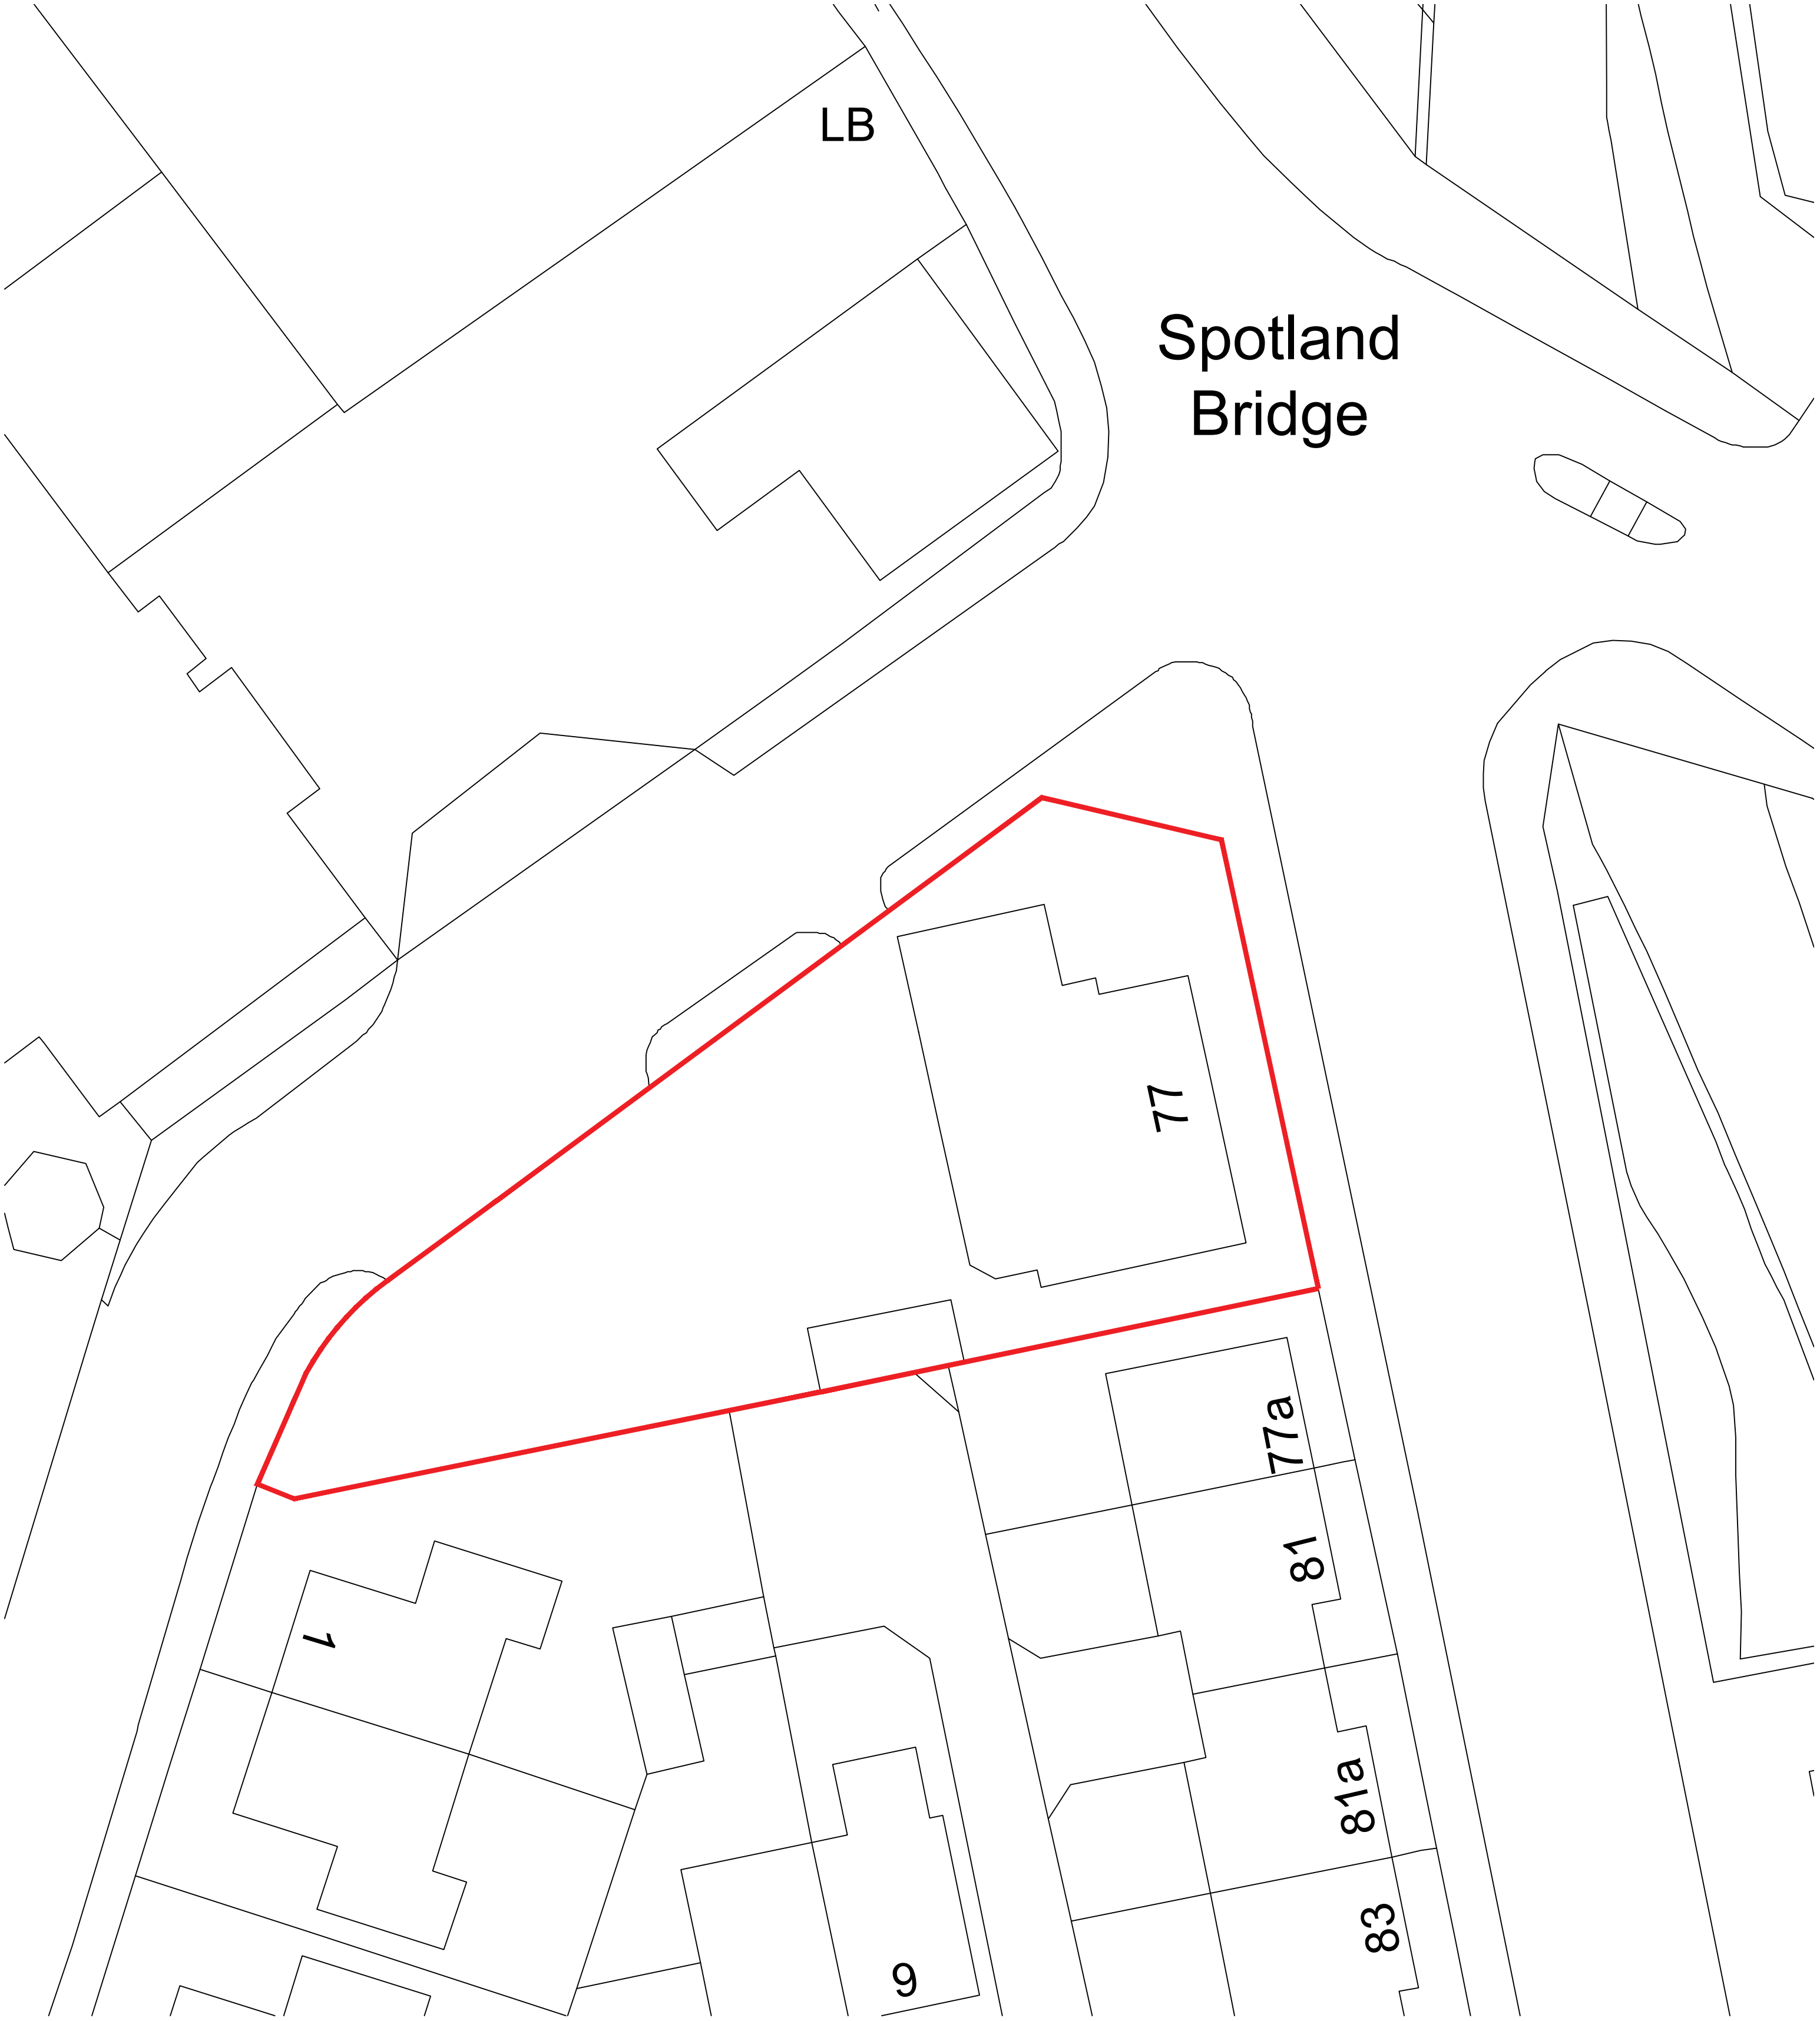

SITE PLAN

SCALE 1 : 200

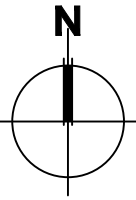

scale 1:200 0 10m

IMPORTANT NOTES: Do Not Scale from this Drawing.
Use Figured Dimensions Only.

DRAWING STATUS:			INFORMATION		FOOTPRINT DESIGN	
REVISION	DATE	DESCRIPTION	CLIENT:	SCALE:	DATE:	
			OMAR LAW LIMITED	AS SHOWN	18.09.24	
			PROJECT: 77 MELLOR STREET, ROCHDALE			
			DRAWING TITLE: LOCATION & SITE PLAN			
			DRAWING NO: A138_L(00)001			