




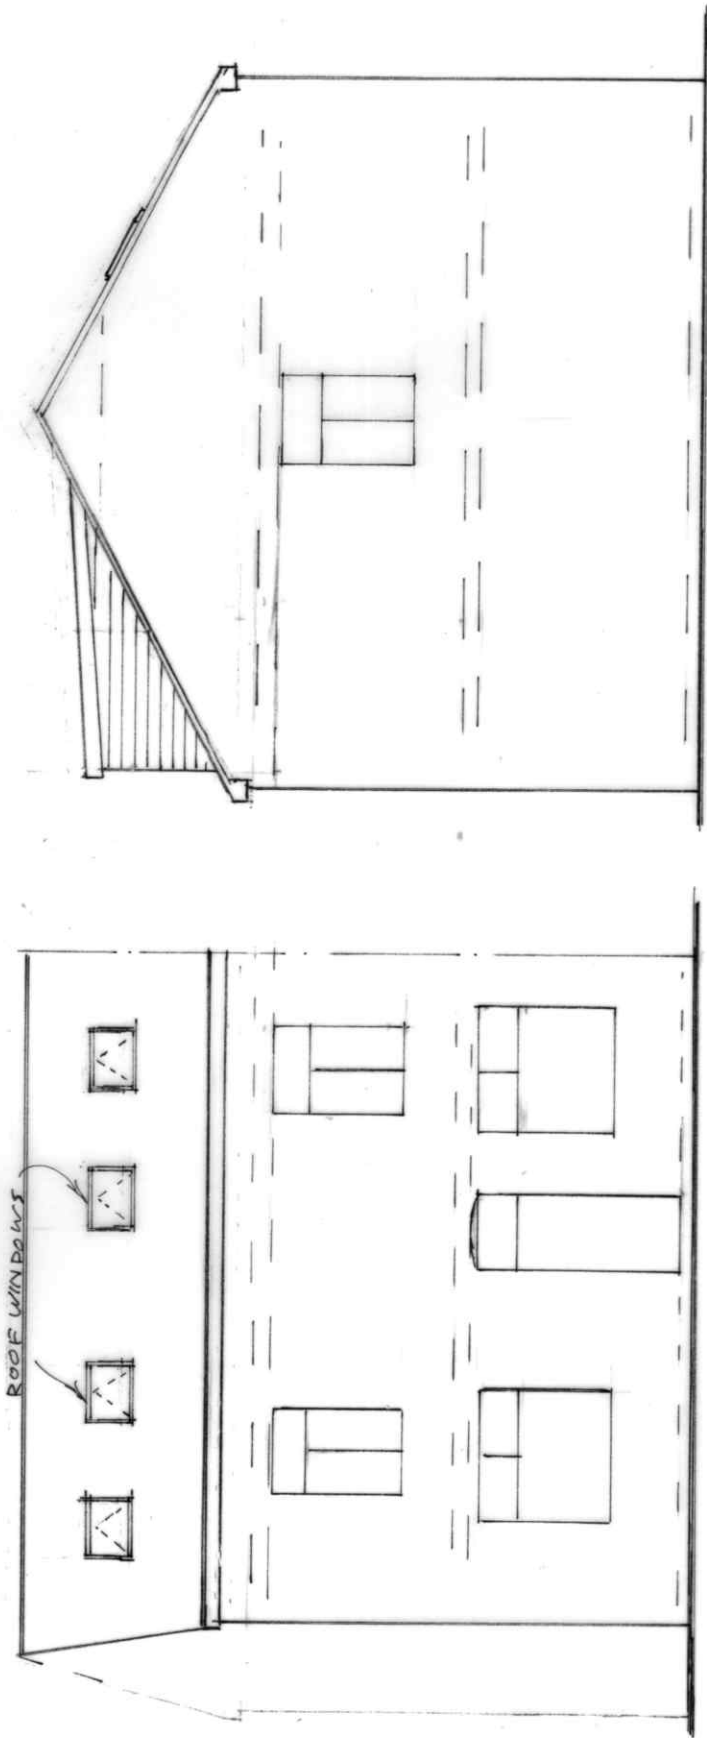


FRONT ELEVATION
(PROPOSED)

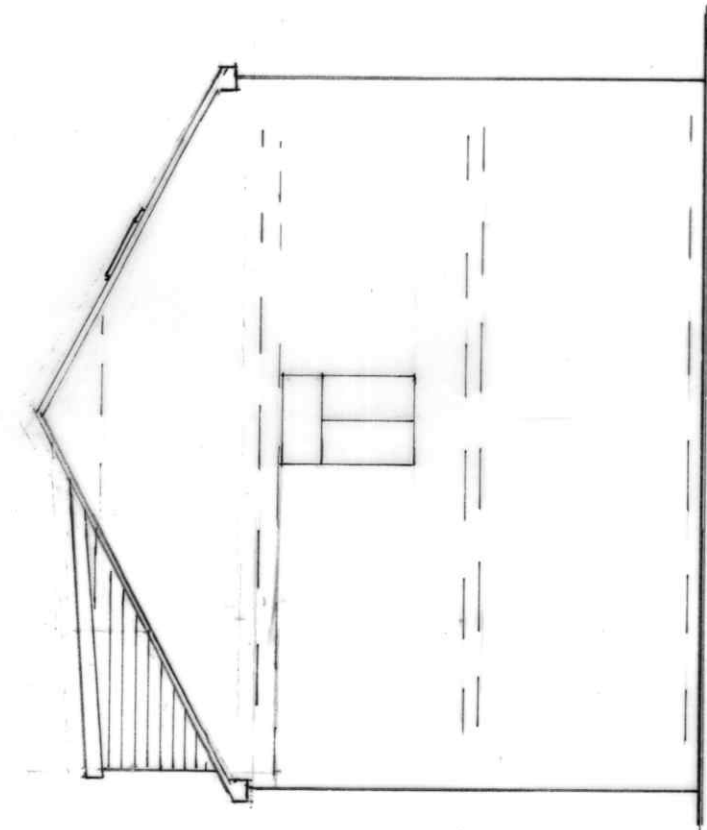

SIDE ELEVATION
(PROPOSED)

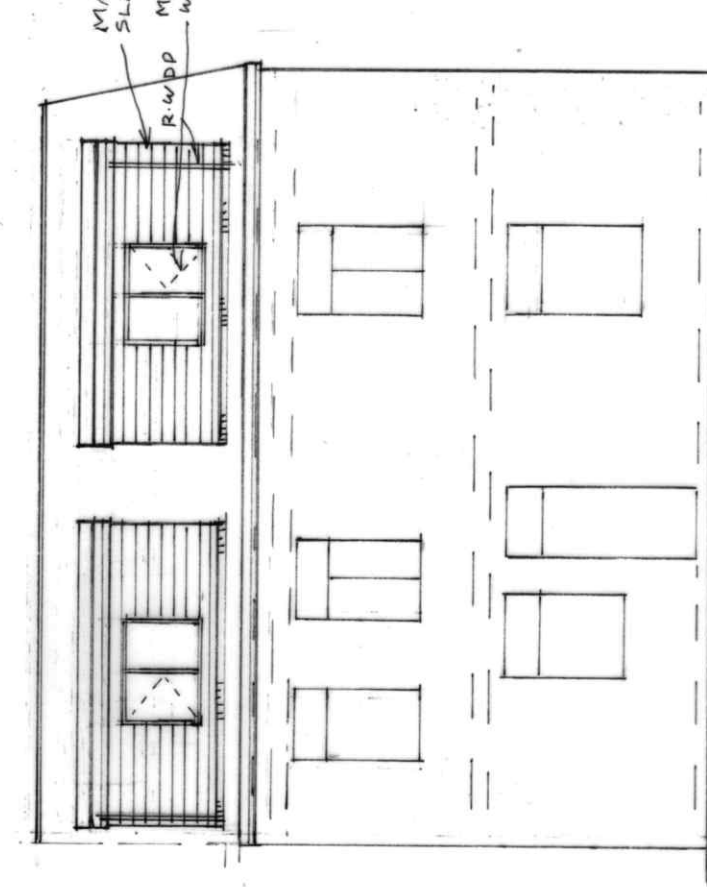

REAR ELEVATION
(PROPOSED)

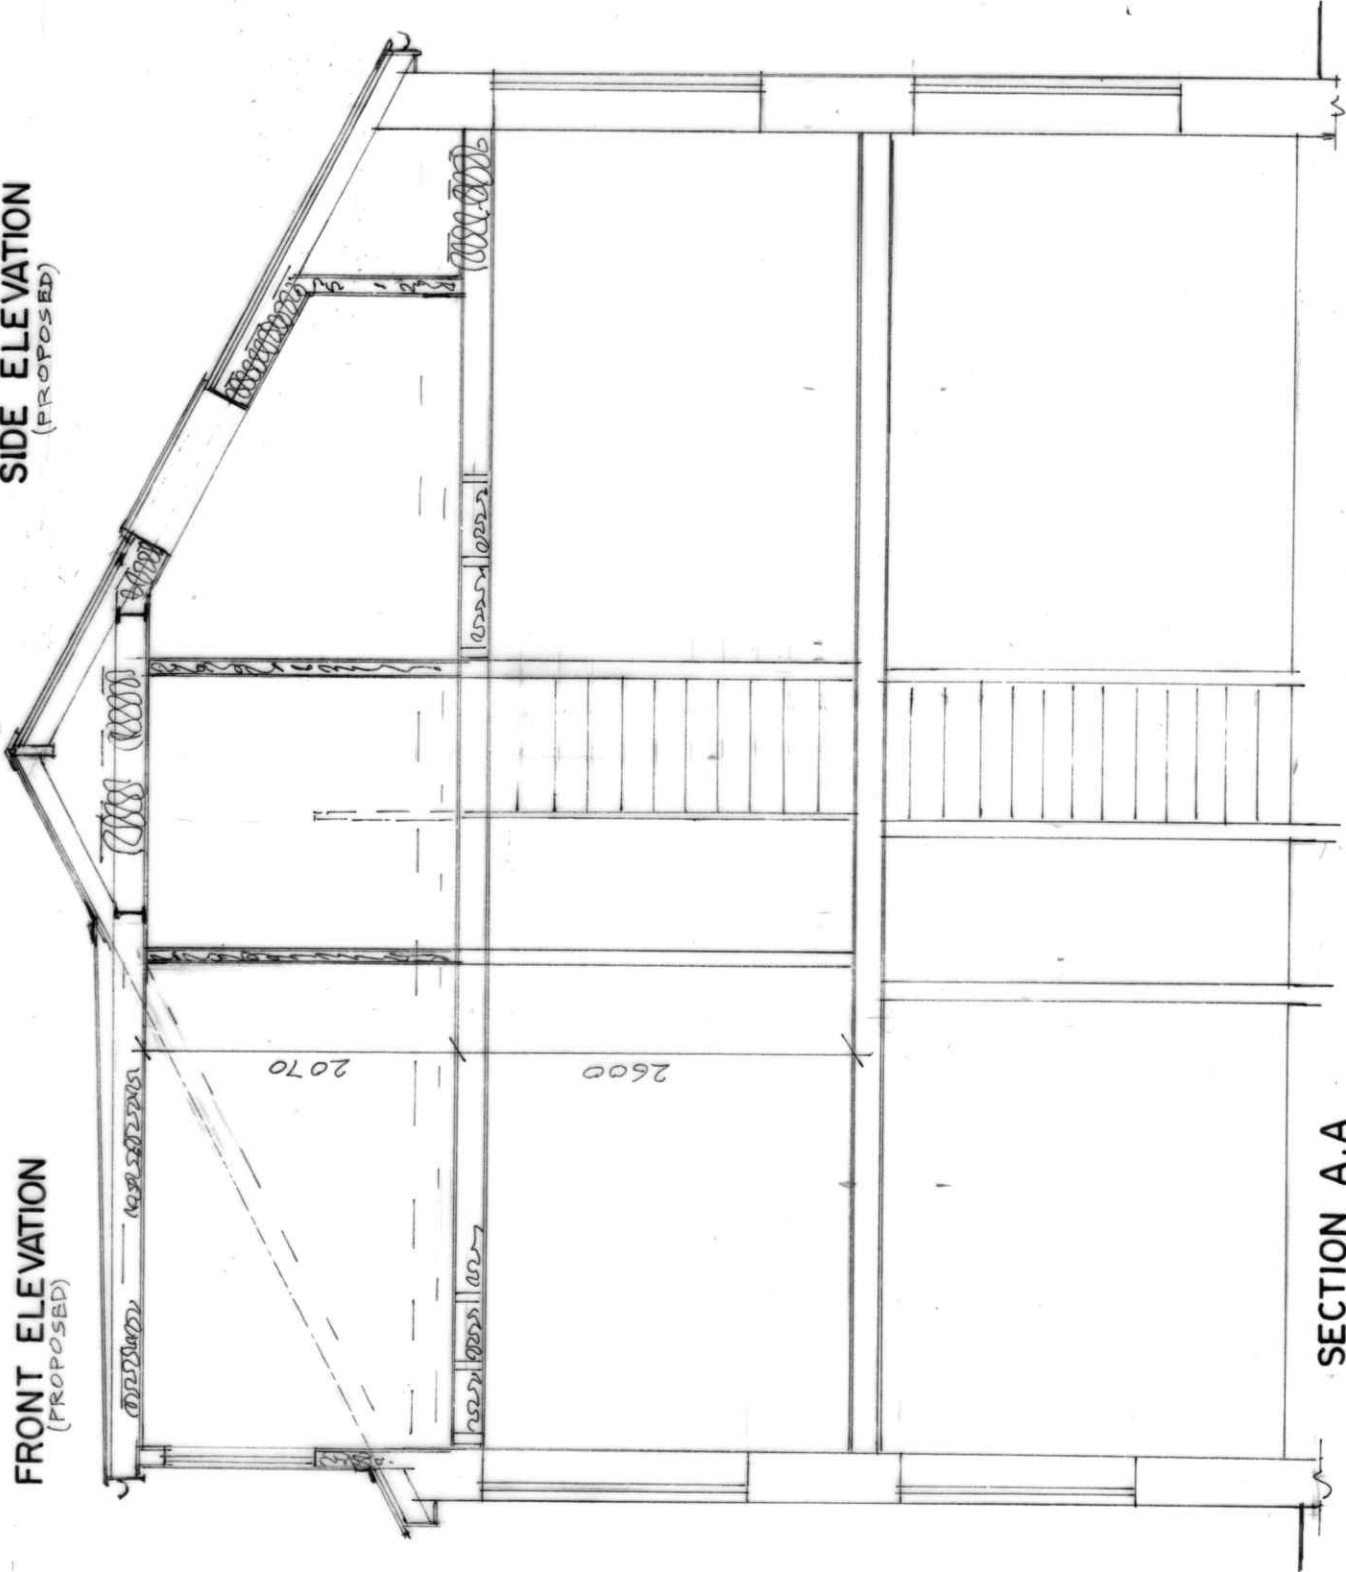

SECTION A.A

BUILDING DESIGN SERVICES	
M. FAROOQ	
418 Bury Road Rochdale OL11 5EU.	
Tel: 01706 712231 Mob: 07967605763	
PROPOSED REAR DORMER EXTENSION AT	
33 DUNSTER AVENUE ROCHDALE OL11 3RD	
for: MR M MASOOD REHMAN	
Section	Scale 1:50
Elevation	Scale 1:100
	2341/3