




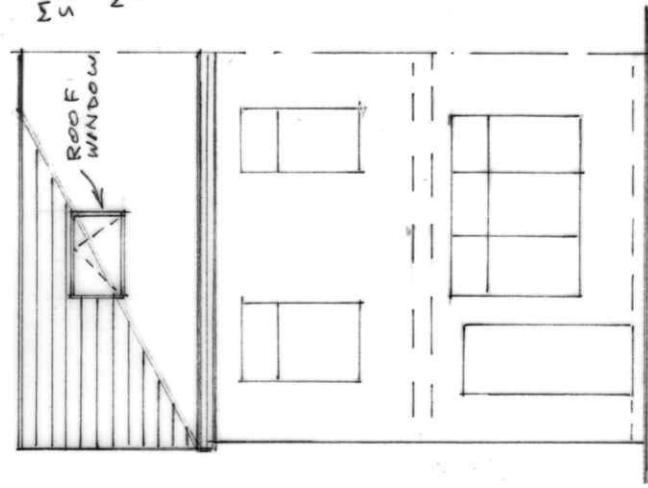


FRONT ELEVATION
(PROPOSED)

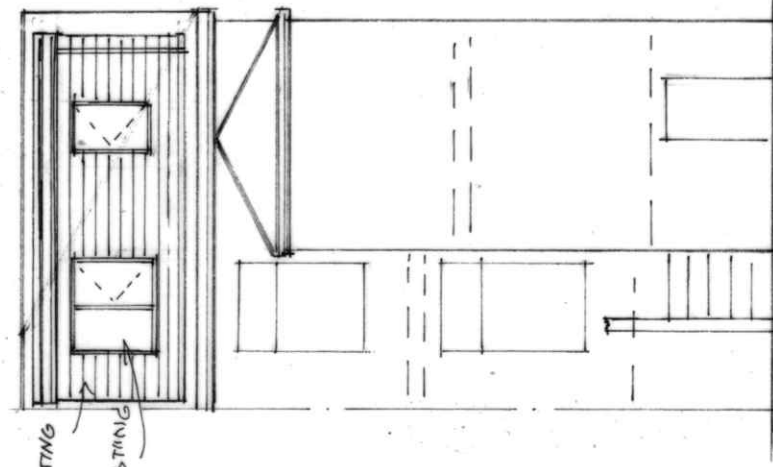

REAR ELEVATION
(PROPOSED)

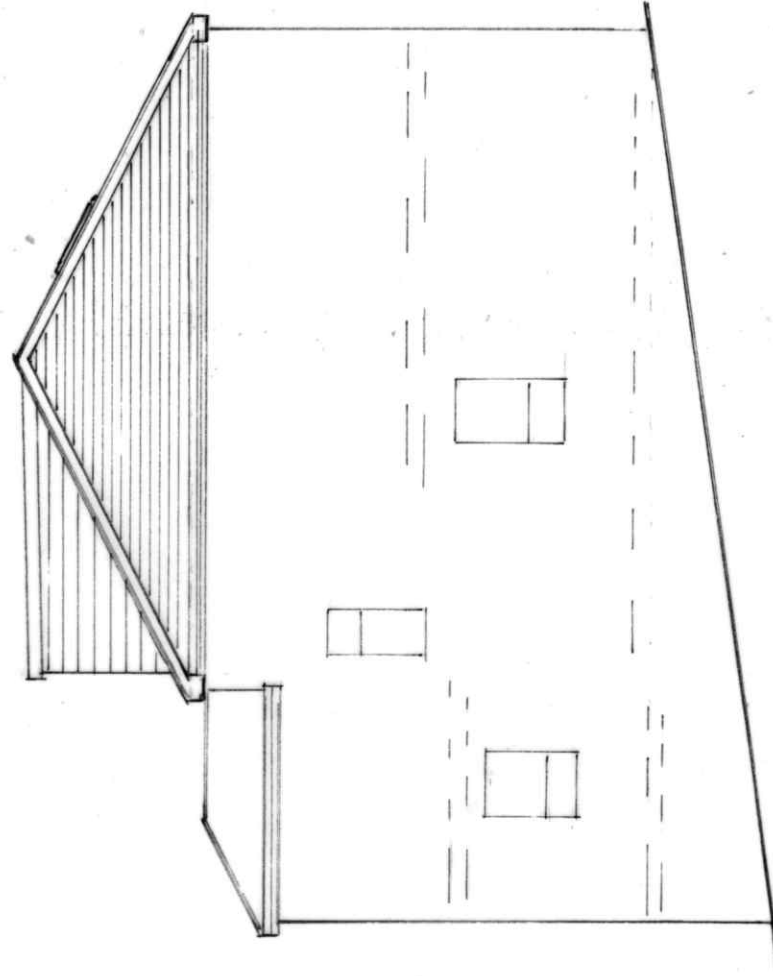

SIDE ELEVATION
(PROPOSED)

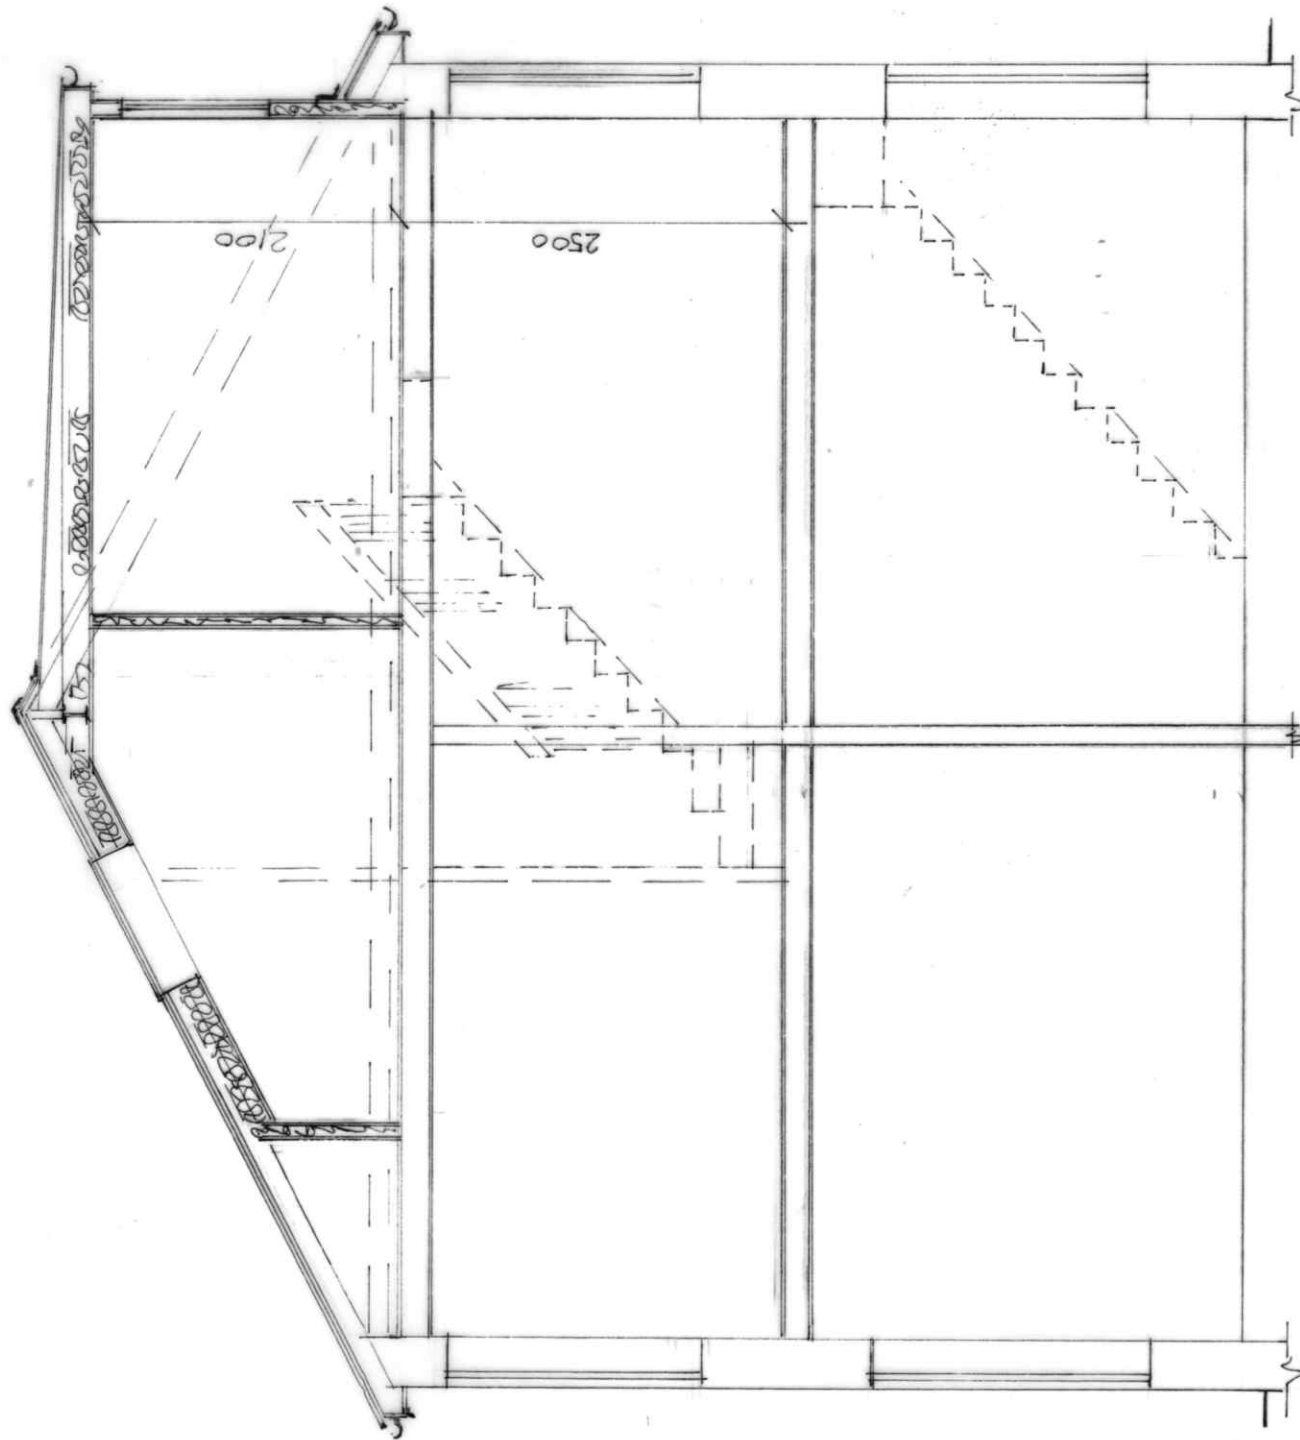

SECTION A.A

BUILDING DESIGN SERVICES

M. FAROOQ

418 Bury Road Rochdale OL11 5EU.

Tel: 01706 712231 Mob: 07967605763

PROPOSED REAR DORMER EXTENSION AND GABLE
WALL TO 27 HEYWOOD ROAD CASTLETON
ROCHDALE OL11 3BA

for: MR ABDUL AFZAL

Section
Elevation

Scale 1:50
Scale 1:100

2348/3