




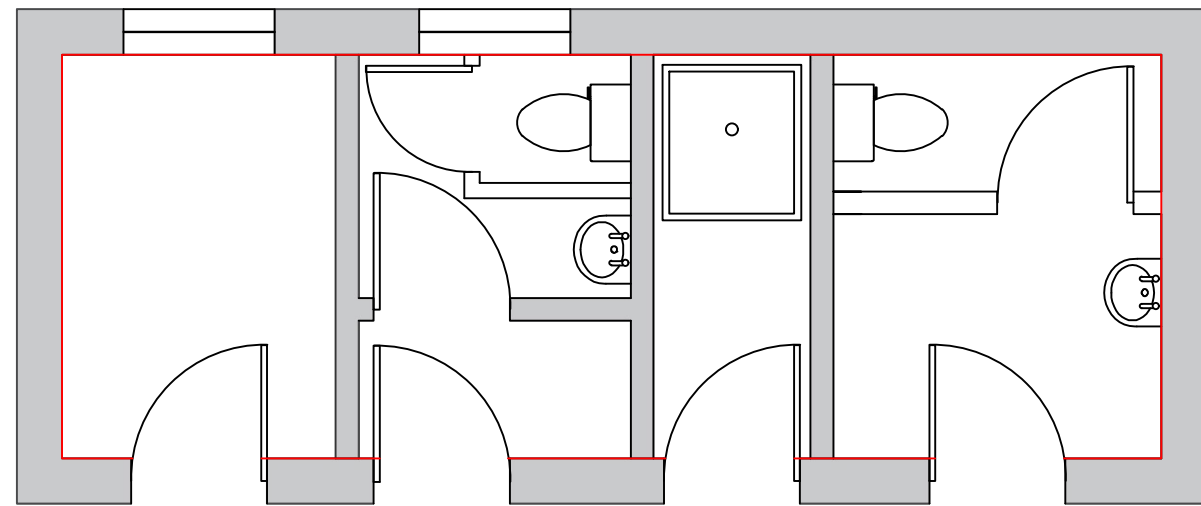




FLOOR PLAN

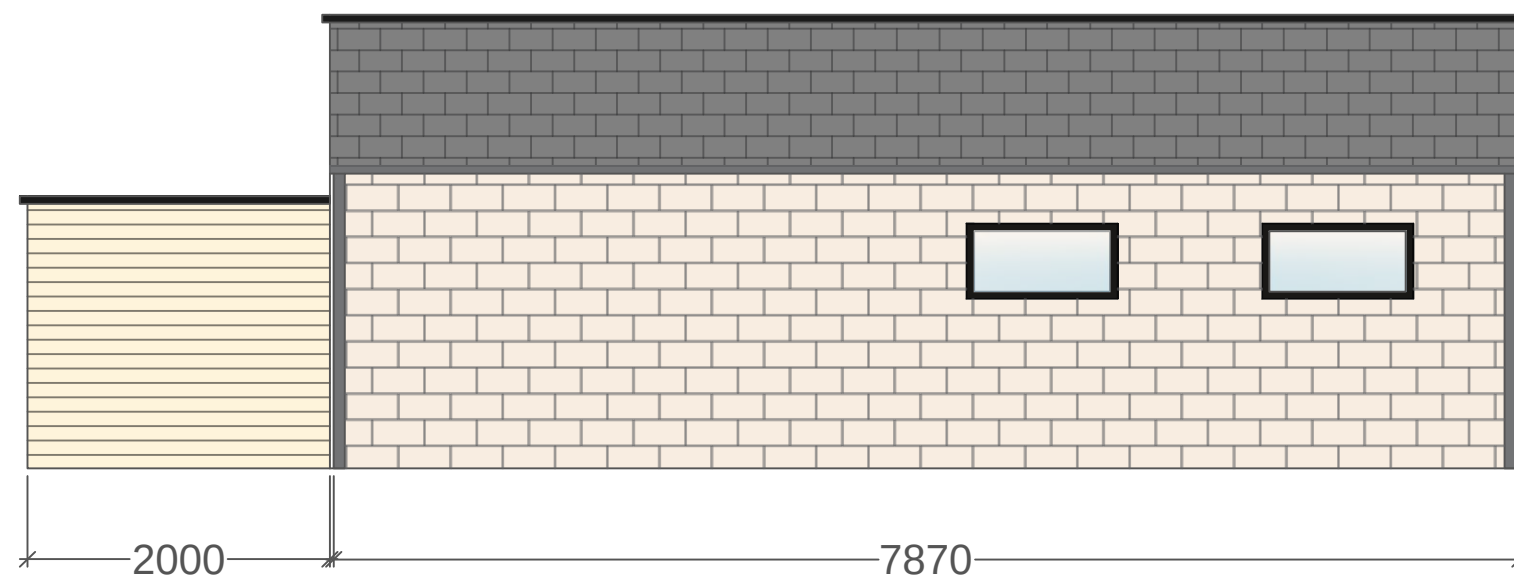


REAR ELEVATION

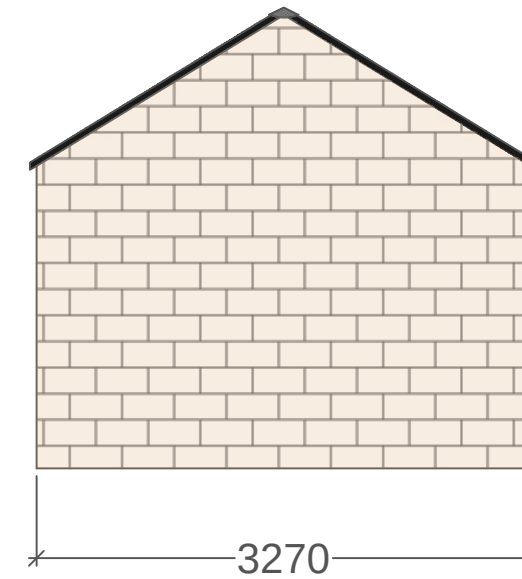

SIDE ELEVATIONS

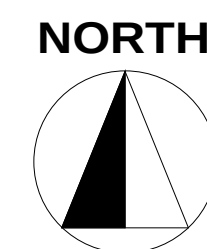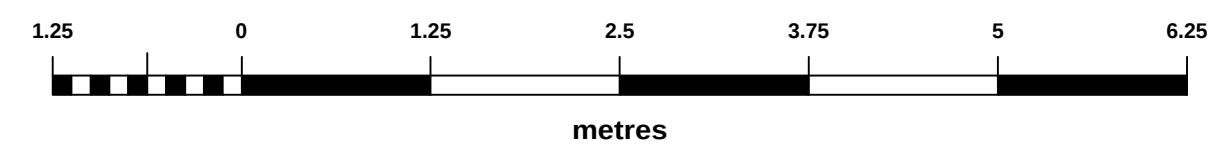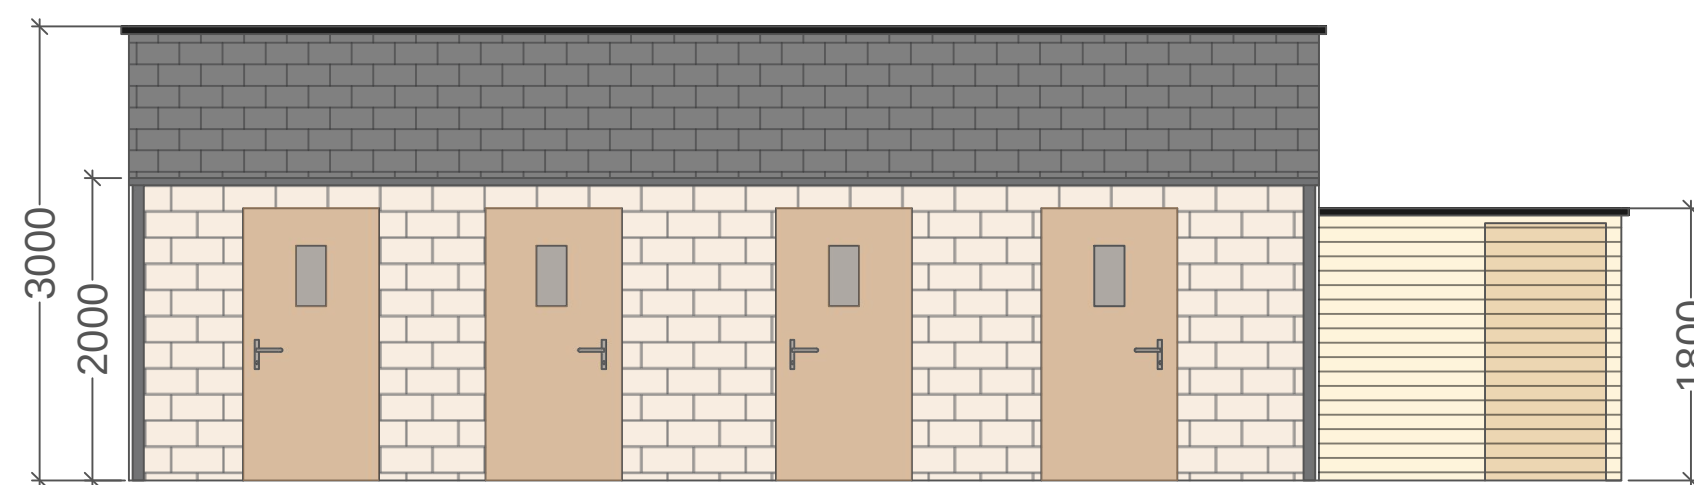

LOCATION PLAN 1:7500

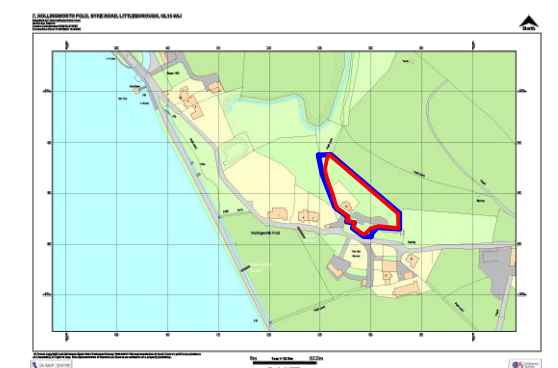

Project:
**Proposed Glamping Site - For Mr N Matley
Land Adjacent to 13, Hollingworth Fold, Skye Road,
Littleborough, OL15 0AJ**

Drawing Title:
TOILET BLOCK ELEVATIONS

Drawing Number:
211142-01-09

Revision: -
Date: 13.02.2023
Scale: 1:50 @ A2
Drawn By: TA
CAD Dwg File: -
Checked By: EC

Issue Status:
Full Planning Application