


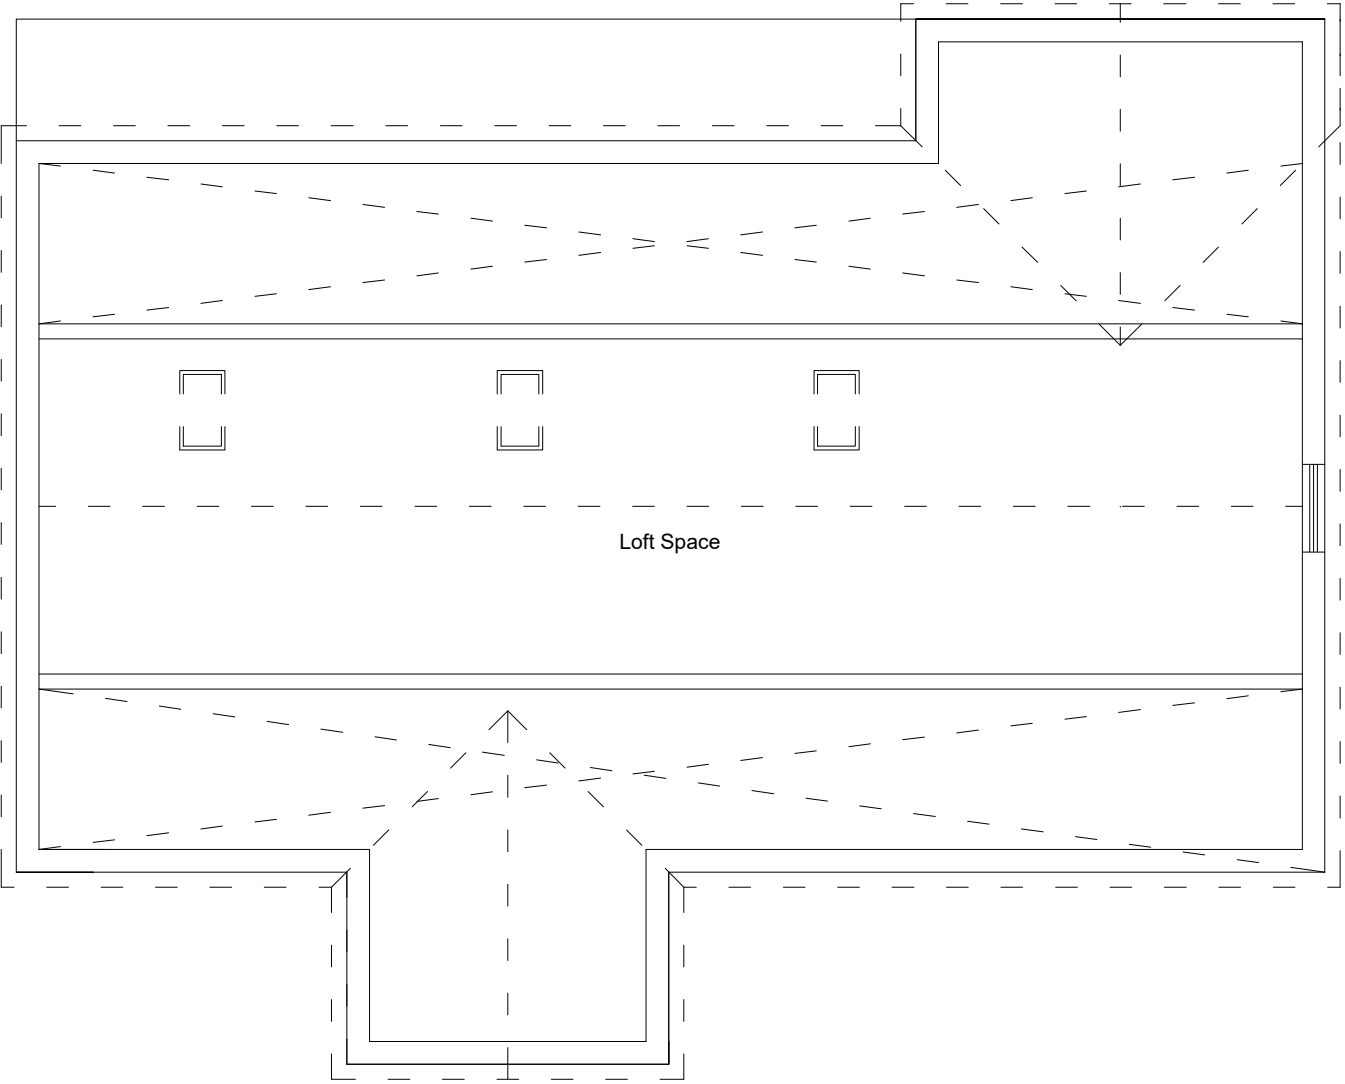

LOFT FLOOR PLAN



SCALE - 1:100 A3

General Notes

Al site dimensions shall be verified by the Contractor on site prior to commencing any works.

Do not scale from this drawing.

Only work to written dimensions.

This drawing is property of EBB Limited and copyright is reserved by them. The drawing is not to be copied or disclosed by or to any unauthorised persons without the prior written consent of EBB Limited.

P1	First Issue	14/09/25
Mod	Description	Date
REVISION:		
DATE: 14/09/25		DRAWN BY: JJ SCALE 1:100 (A3)
13 NORFORD WAY, ROCHDALE, OL11 5QS.		PROJECT: HOUSE EXTENSION
		CLIENT: MR & MRS ASAD
		TITLE: EXISTING LOFT FLOOR PLAN
		DRG No. EBB389-01-004 P1