


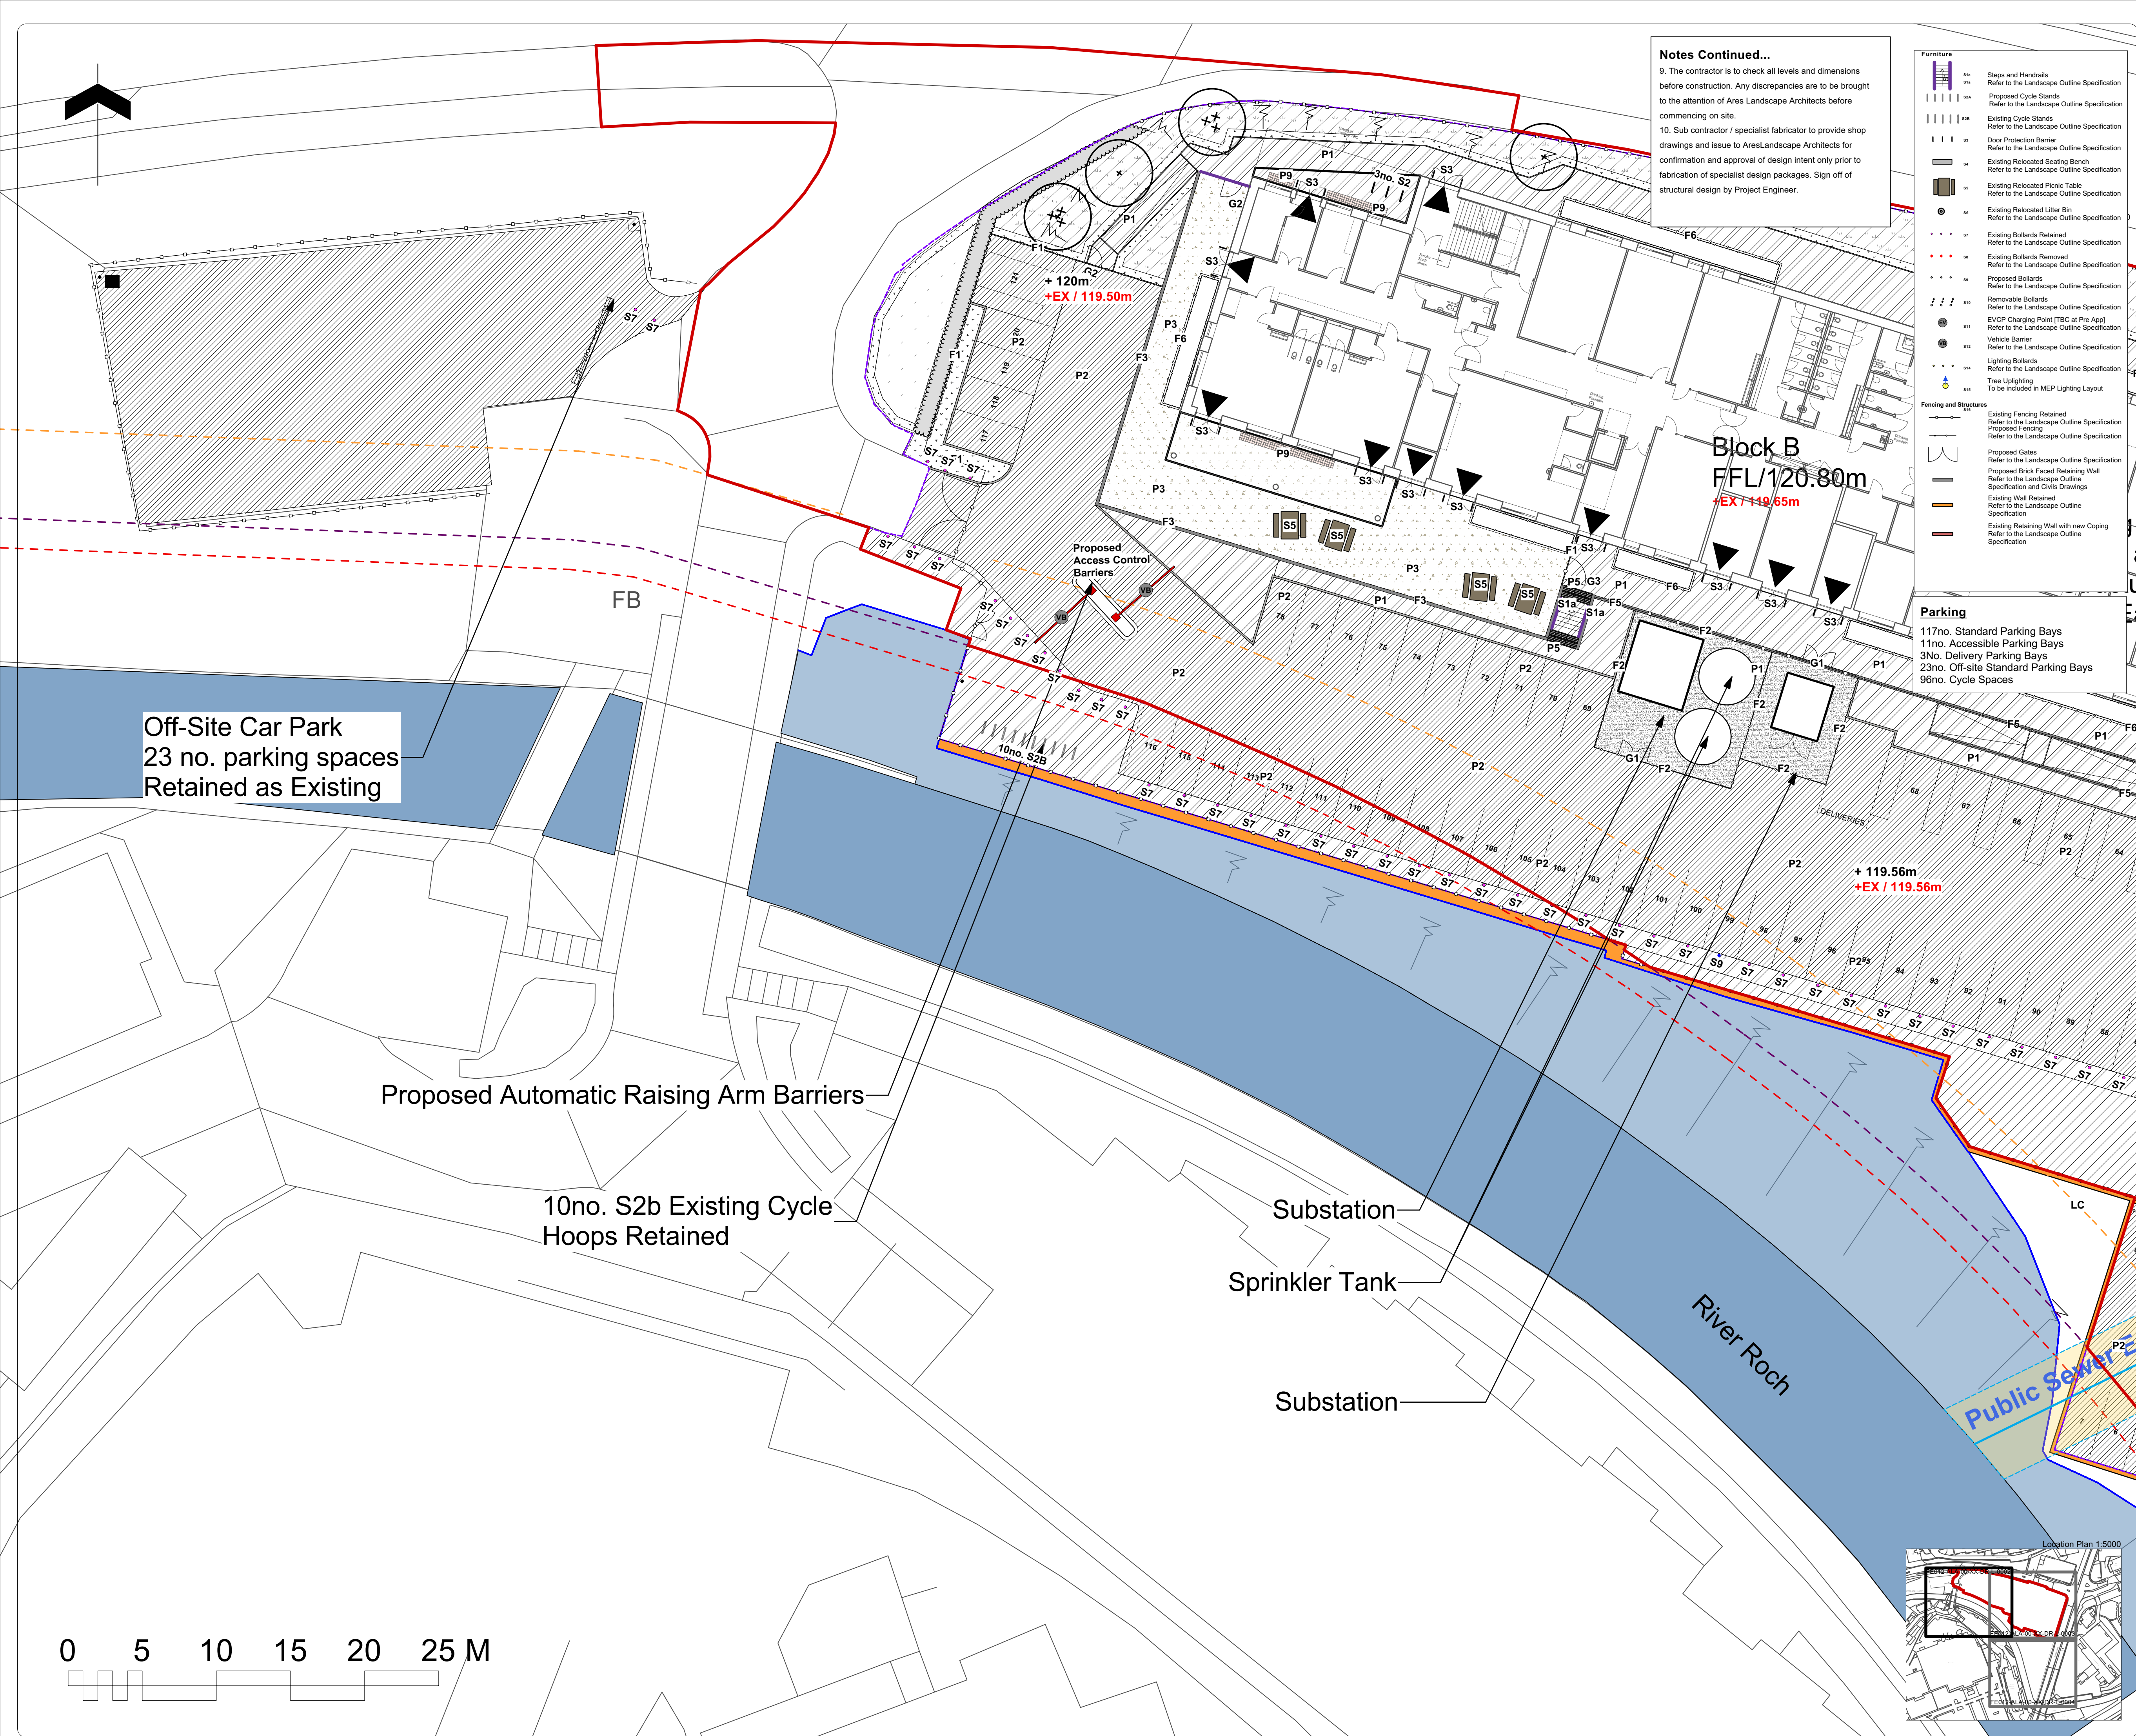

Notes Continued...

9. The contractor is to check all levels and dimensions before construction. Any discrepancies are to be brought to the attention of Ares Landscape Architects before commencing on site.

10. Sub contractor / specialist fabricator to provide shop drawings and issue to AresLandscape Architects for confirmation and approval of design intent only prior to fabrication of specialist design packages. Sign off of structural design by Project Engineer.

- Furniture**
- 814 Steps and Handrails
Refer to the Landscape Outline Specification
 - 815 Proposed Cycle Stands
Refer to the Landscape Outline Specification
 - 816 Existing Cycle Stands
Refer to the Landscape Outline Specification
 - 817 Door Protection Barrier
Refer to the Landscape Outline Specification
 - 818 Existing Relocated Seating Bench
Refer to the Landscape Outline Specification
 - 819 Existing Relocated Picnic Table
Refer to the Landscape Outline Specification
 - 820 Existing Relocated Litter Bin
Refer to the Landscape Outline Specification
 - 821 Existing Bollards Retained
Refer to the Landscape Outline Specification
 - 822 Existing Bollards Removed
Refer to the Landscape Outline Specification
 - 823 Proposed Bollards
Refer to the Landscape Outline Specification
 - 824 Removable Bollards
Refer to the Landscape Outline Specification
 - 825 EVCP Charging Point (TBC at Pre App)
Refer to the Landscape Outline Specification
 - 826 Vehicle Barrier
Refer to the Landscape Outline Specification
 - 827 Lighting Bollards
Refer to the Landscape Outline Specification
 - 828 Tree Uplighting
To be included in MEP Lighting Layout
- Fencing and Structures**
- 829 Existing Fencing Retained
Refer to the Landscape Outline Specification
 - 830 Proposed Fencing
Refer to the Landscape Outline Specification
 - 831 Proposed Gates
Refer to the Landscape Outline Specification
 - 832 Proposed Brick Faced Retaining Wall
Refer to the Landscape Outline Specification and Civils Drawings
 - 833 Existing Wall Retained
Refer to the Landscape Outline Specification
 - 834 Existing Retaining Wall with new Coping
Refer to the Landscape Outline Specification

- Note**
1. Do not scale from this drawing
 2. To be read in conjunction with Project Risk Register REF: FS0939-ALA-XX-XX-RR-L-0001
 3. To be read in conjunction with Landscape Outline Specifications REF: FE012-ALA-ZZ-XX-SP-L-0001
 4. To be read in conjunction with all submitted Landscape Architect's drawings.
 5. To be read in conjunction with all other consultants' drawings.
 6. All prints of this drawing must be made in full colour.
 7. Information shown outside extent of works is for illustrative purposes only.
 8. Specification and details of build ups to paving, kerbs, edges and structures to be advised by Civil Engineers.

- KEY**
- Site**
- Planning Application Boundary
 - Extent of Works
 - Proposed Level
 - Existing Level
 - Gradient
 - Proposed Building
 - Existing Building to be demolished
 - 8m Defra boundary
 - 10m Defra boundary
 - 16m Defra boundary
 - Flood Zone 3 Boundary
 - Building Overhang
 - Future Building Footprint
 - PV Canopy
- Planting**
- Proposed Tree
Refer to Planting Plan
 - Proposed Multi-stem Tree
Refer to Planting Plan
 - Grass Seed
Refer to Planting Plan
 - Hedge Planting
Refer to Planting Plan
 - Amenity Planting
Refer to Planting Plan
 - Meadow Planting (Mix A)
Refer to Planting Plan
 - Meadow Planting (Mix B)
Refer to Planting Plan
- Paving**
- Pedestrian Macadam
Refer to the Landscape Outline Specification
 - Vehicular Macadam
Refer to the Landscape Outline Specification
 - Wet Pour Surface
Refer to the Landscape Outline Specification
 - Concrete Surface
Refer to the Landscape Outline Specification
 - Corduroy Paving
Refer to the Landscape Outline Specification
 - Existing Concrete Flag
Refer to the Landscape Outline Specification
 - Existing Macadam
Refer to the Landscape Outline Specification
 - Lambeth Blister Paving
Refer to the Landscape Outline Specification

Refer to: Assessment and Register
FE0012-ALA-XX-XX-D-L-0001 Risk Assessment Plan 1 of 3
FE0012-ALA-XX-XX-D-L-0002 Hazard Identification Plan 2 of 3
FE0012-ALA-XX-XX-D-L-0003 Hazard Identification Plan 3 of 3

ID	RISK	MITIGATION	DATE MITIGATED
RESIDUAL PROJECT RISKS			

DATE	REV	DESCRIPTION OF REVISION	DRAWN BY	APPROVED BY
08/05/2025	P06	Re-issued for Planning.	MM	MM
30/05/2025	P05	Issued for planning.	MM	MM
01/05/2025	P04	Issued for Stage 4	LS	MM

REVISIONS

DEIR:
150

STATUS
S2 - For Planning

ares
LANDSCAPE
ARCHITECTS

Ares Landscape Architects LTD
Gatecrasher,
51 Eyre Lane
Sheffield
S1 4PB
t: 0114 276 2000
e: hello@aresdesign.co.uk
w: aresdesign.co.uk

CLIENT:
Hopwood Hall College

PROJECT TITLE:
Hopwood Hall College

DRAWING TITLE:
Site Landscape Plan - 1 of 3

DRAWING SCALE: 1:200
PAPER SIZE: A1

DRAWN BY: LS
APPROVED BY: MM

DRAWN DATE: 02/12/2024
ALA PROJECT CODE: ALA866

DRAWING NUMBER: FE0012-ALA-XX-XX-D-L-0002
STATUS: S2
REVISION: P06