

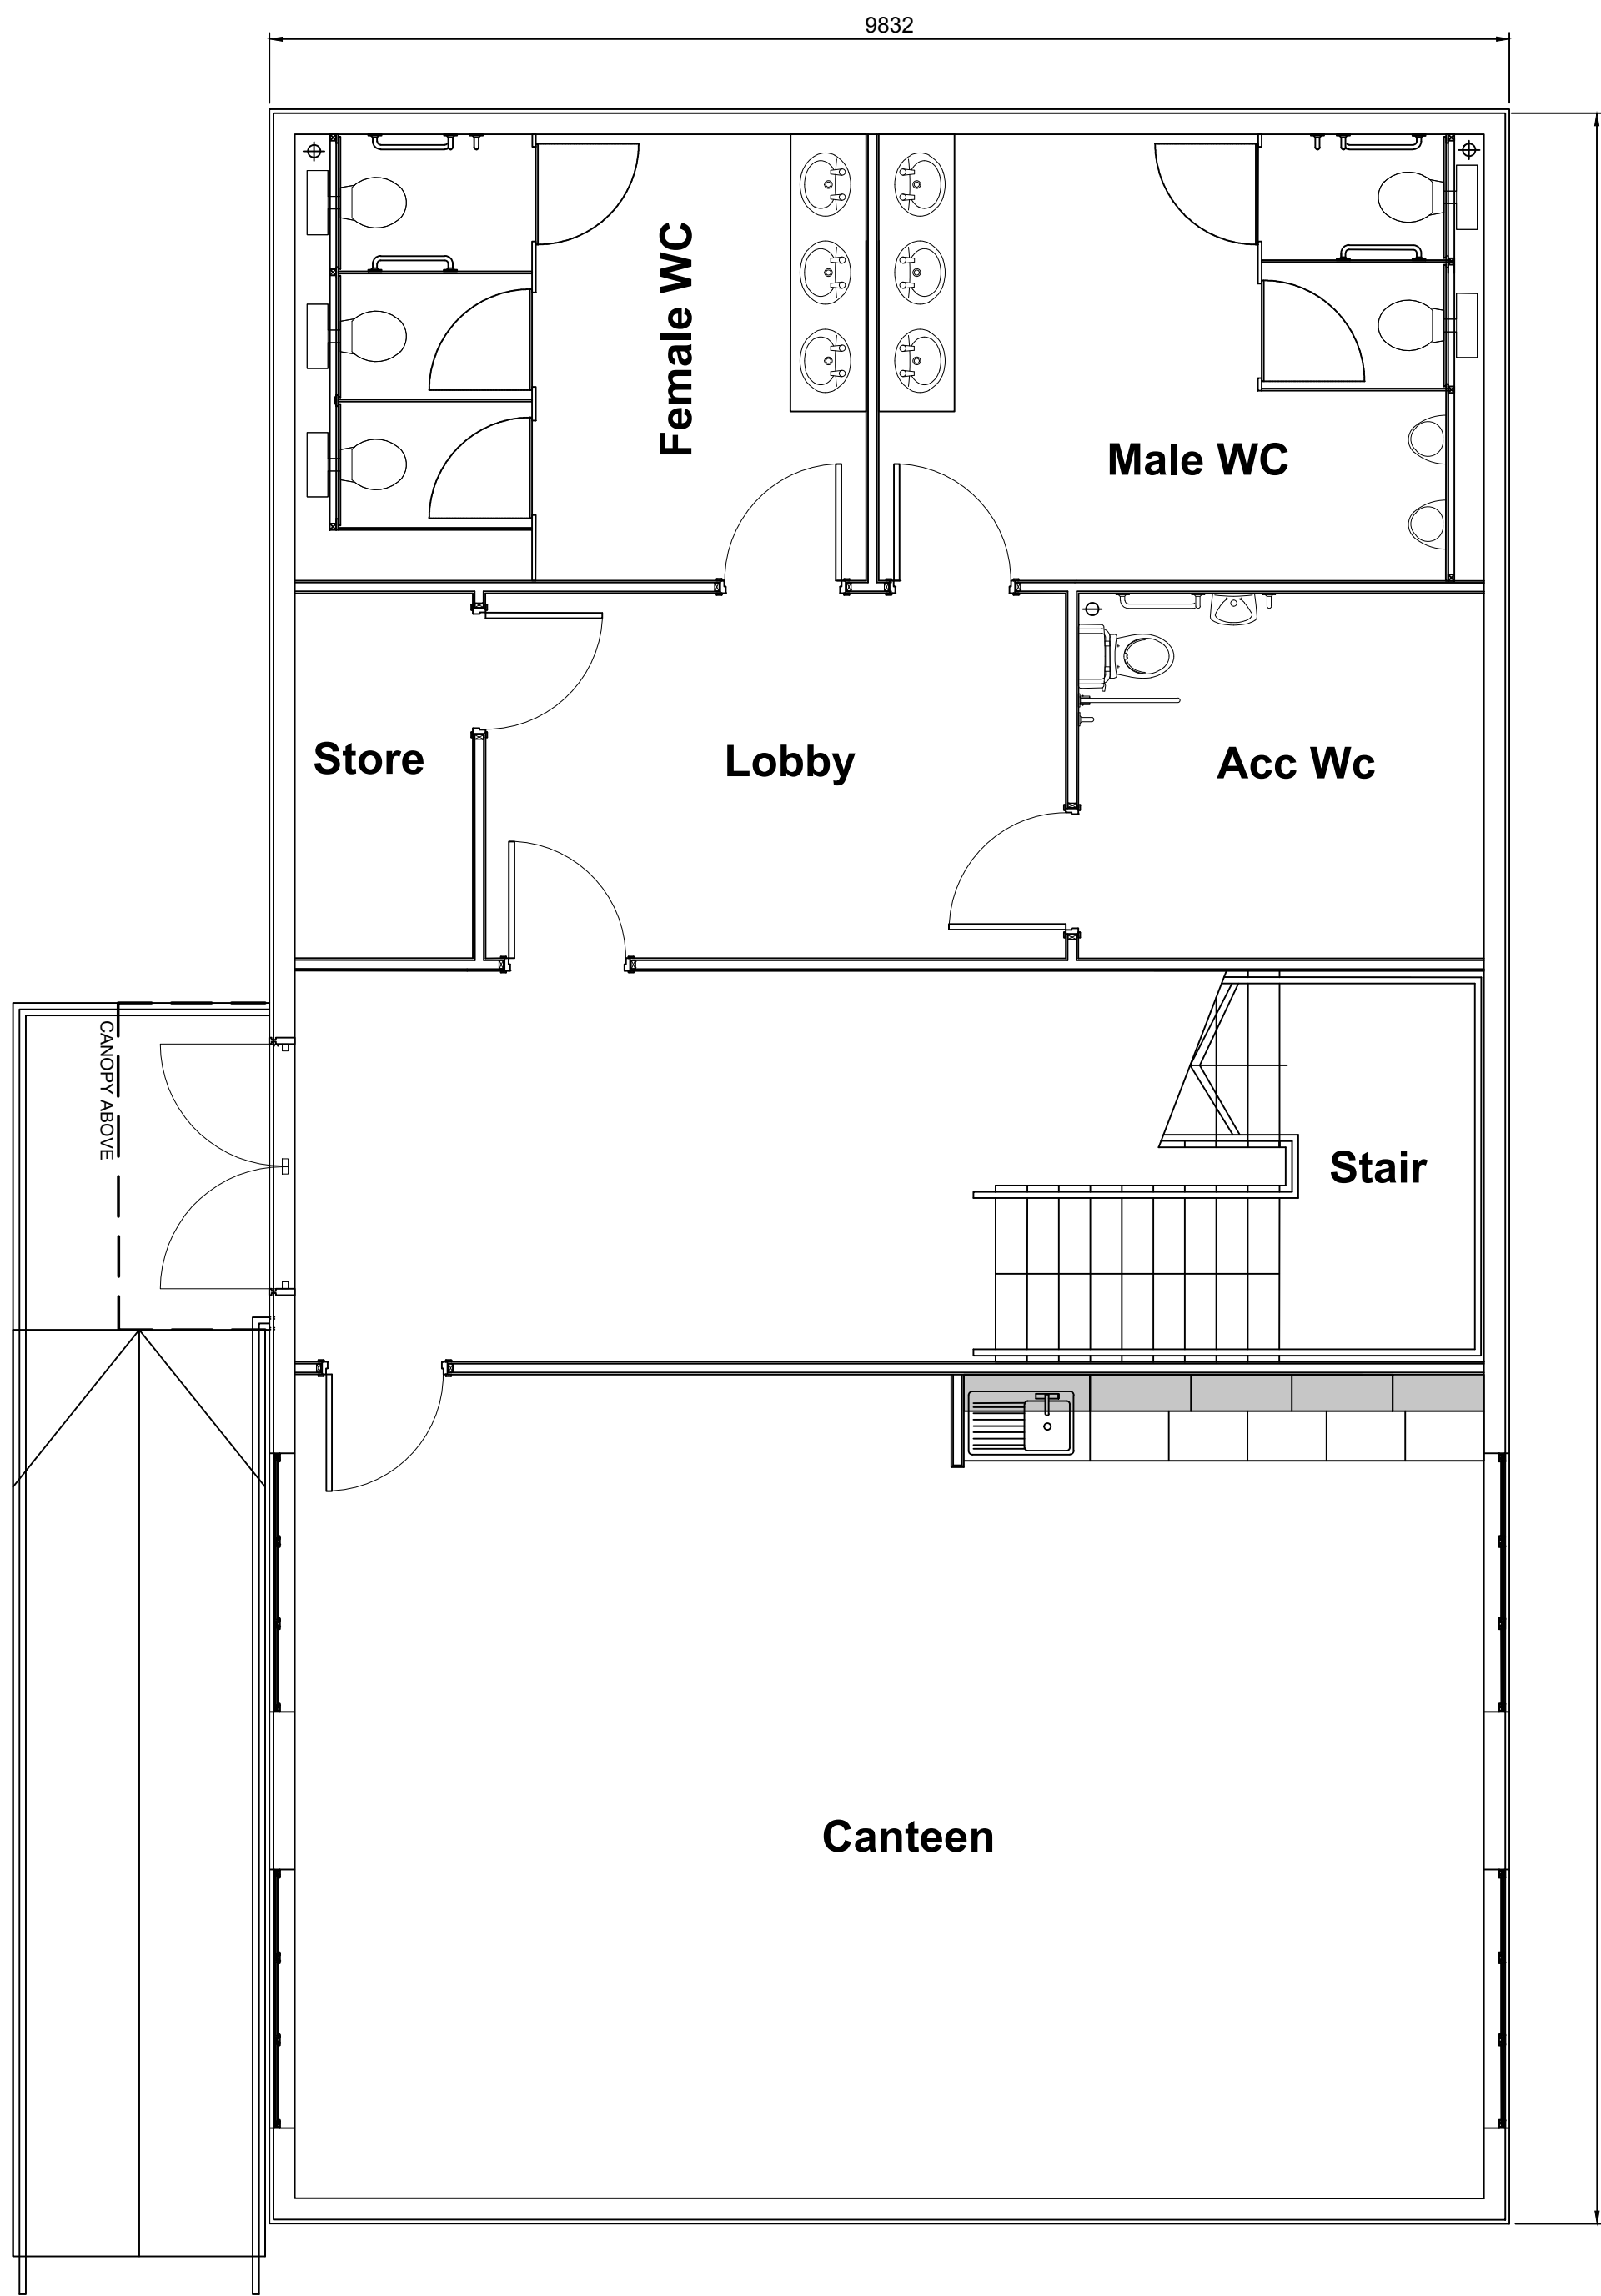


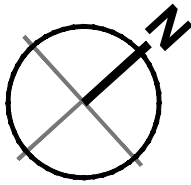

Amenity Building - GF Plan
Scale 1:50

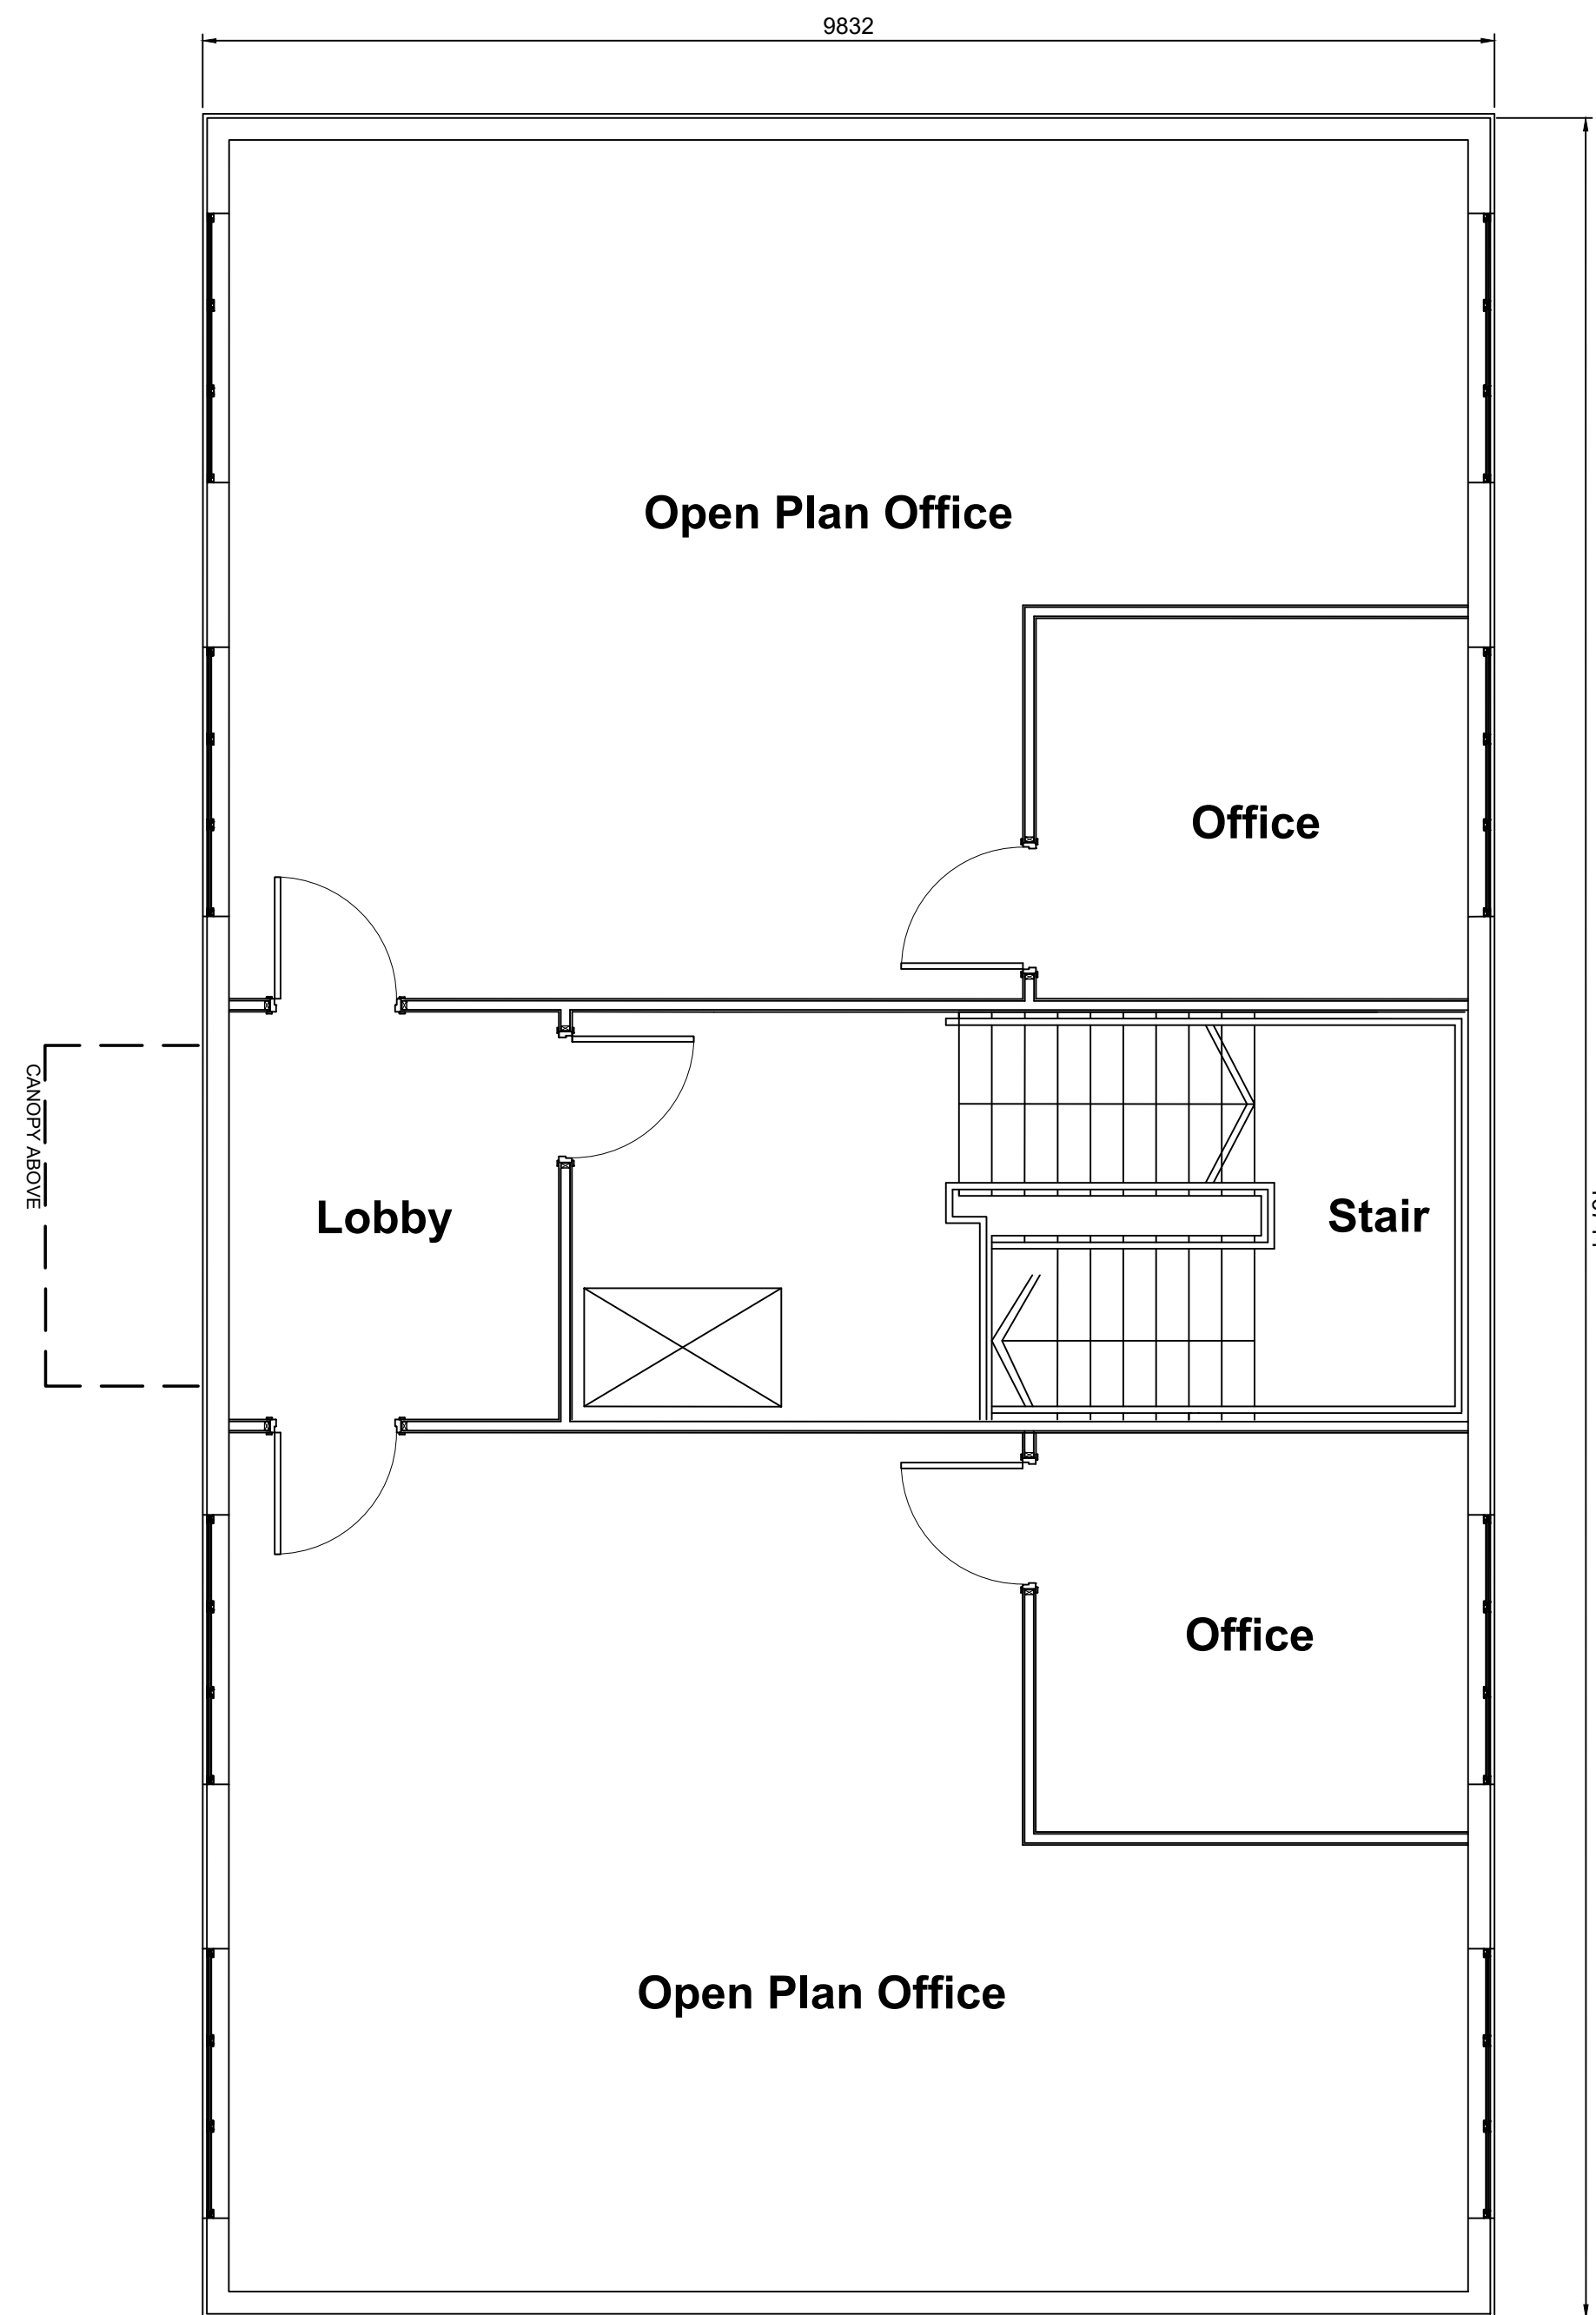

Amenity Building - First Floor Plan
Scale 1:50

1m SCALE 1:50

PLANNING

THIS DRAWING IS TO BE USED FOR THE STATED PURPOSE ONLY AND SHOULD NOT BE USED FOR ANY OTHER

rev	amendments	by	ckd	date
-----	------------	----	-----	------

H2 - Heywood Distribution Park Fit Out

Amenity Building - Plan

LOD 3	LOI 3
-------	-------



RIBA PoW Stage:	2 - Concept Design
Document Suitability:	S2
Drawn / Checked:	GT / LF
Date:	10.07.24
Scale:	1:50 @ A1
UMC Project Number:	24278
Document Reference:	Drawing no: Revision:
24278 - UMC - 0100 - ZZ - DR - A	0150 E