


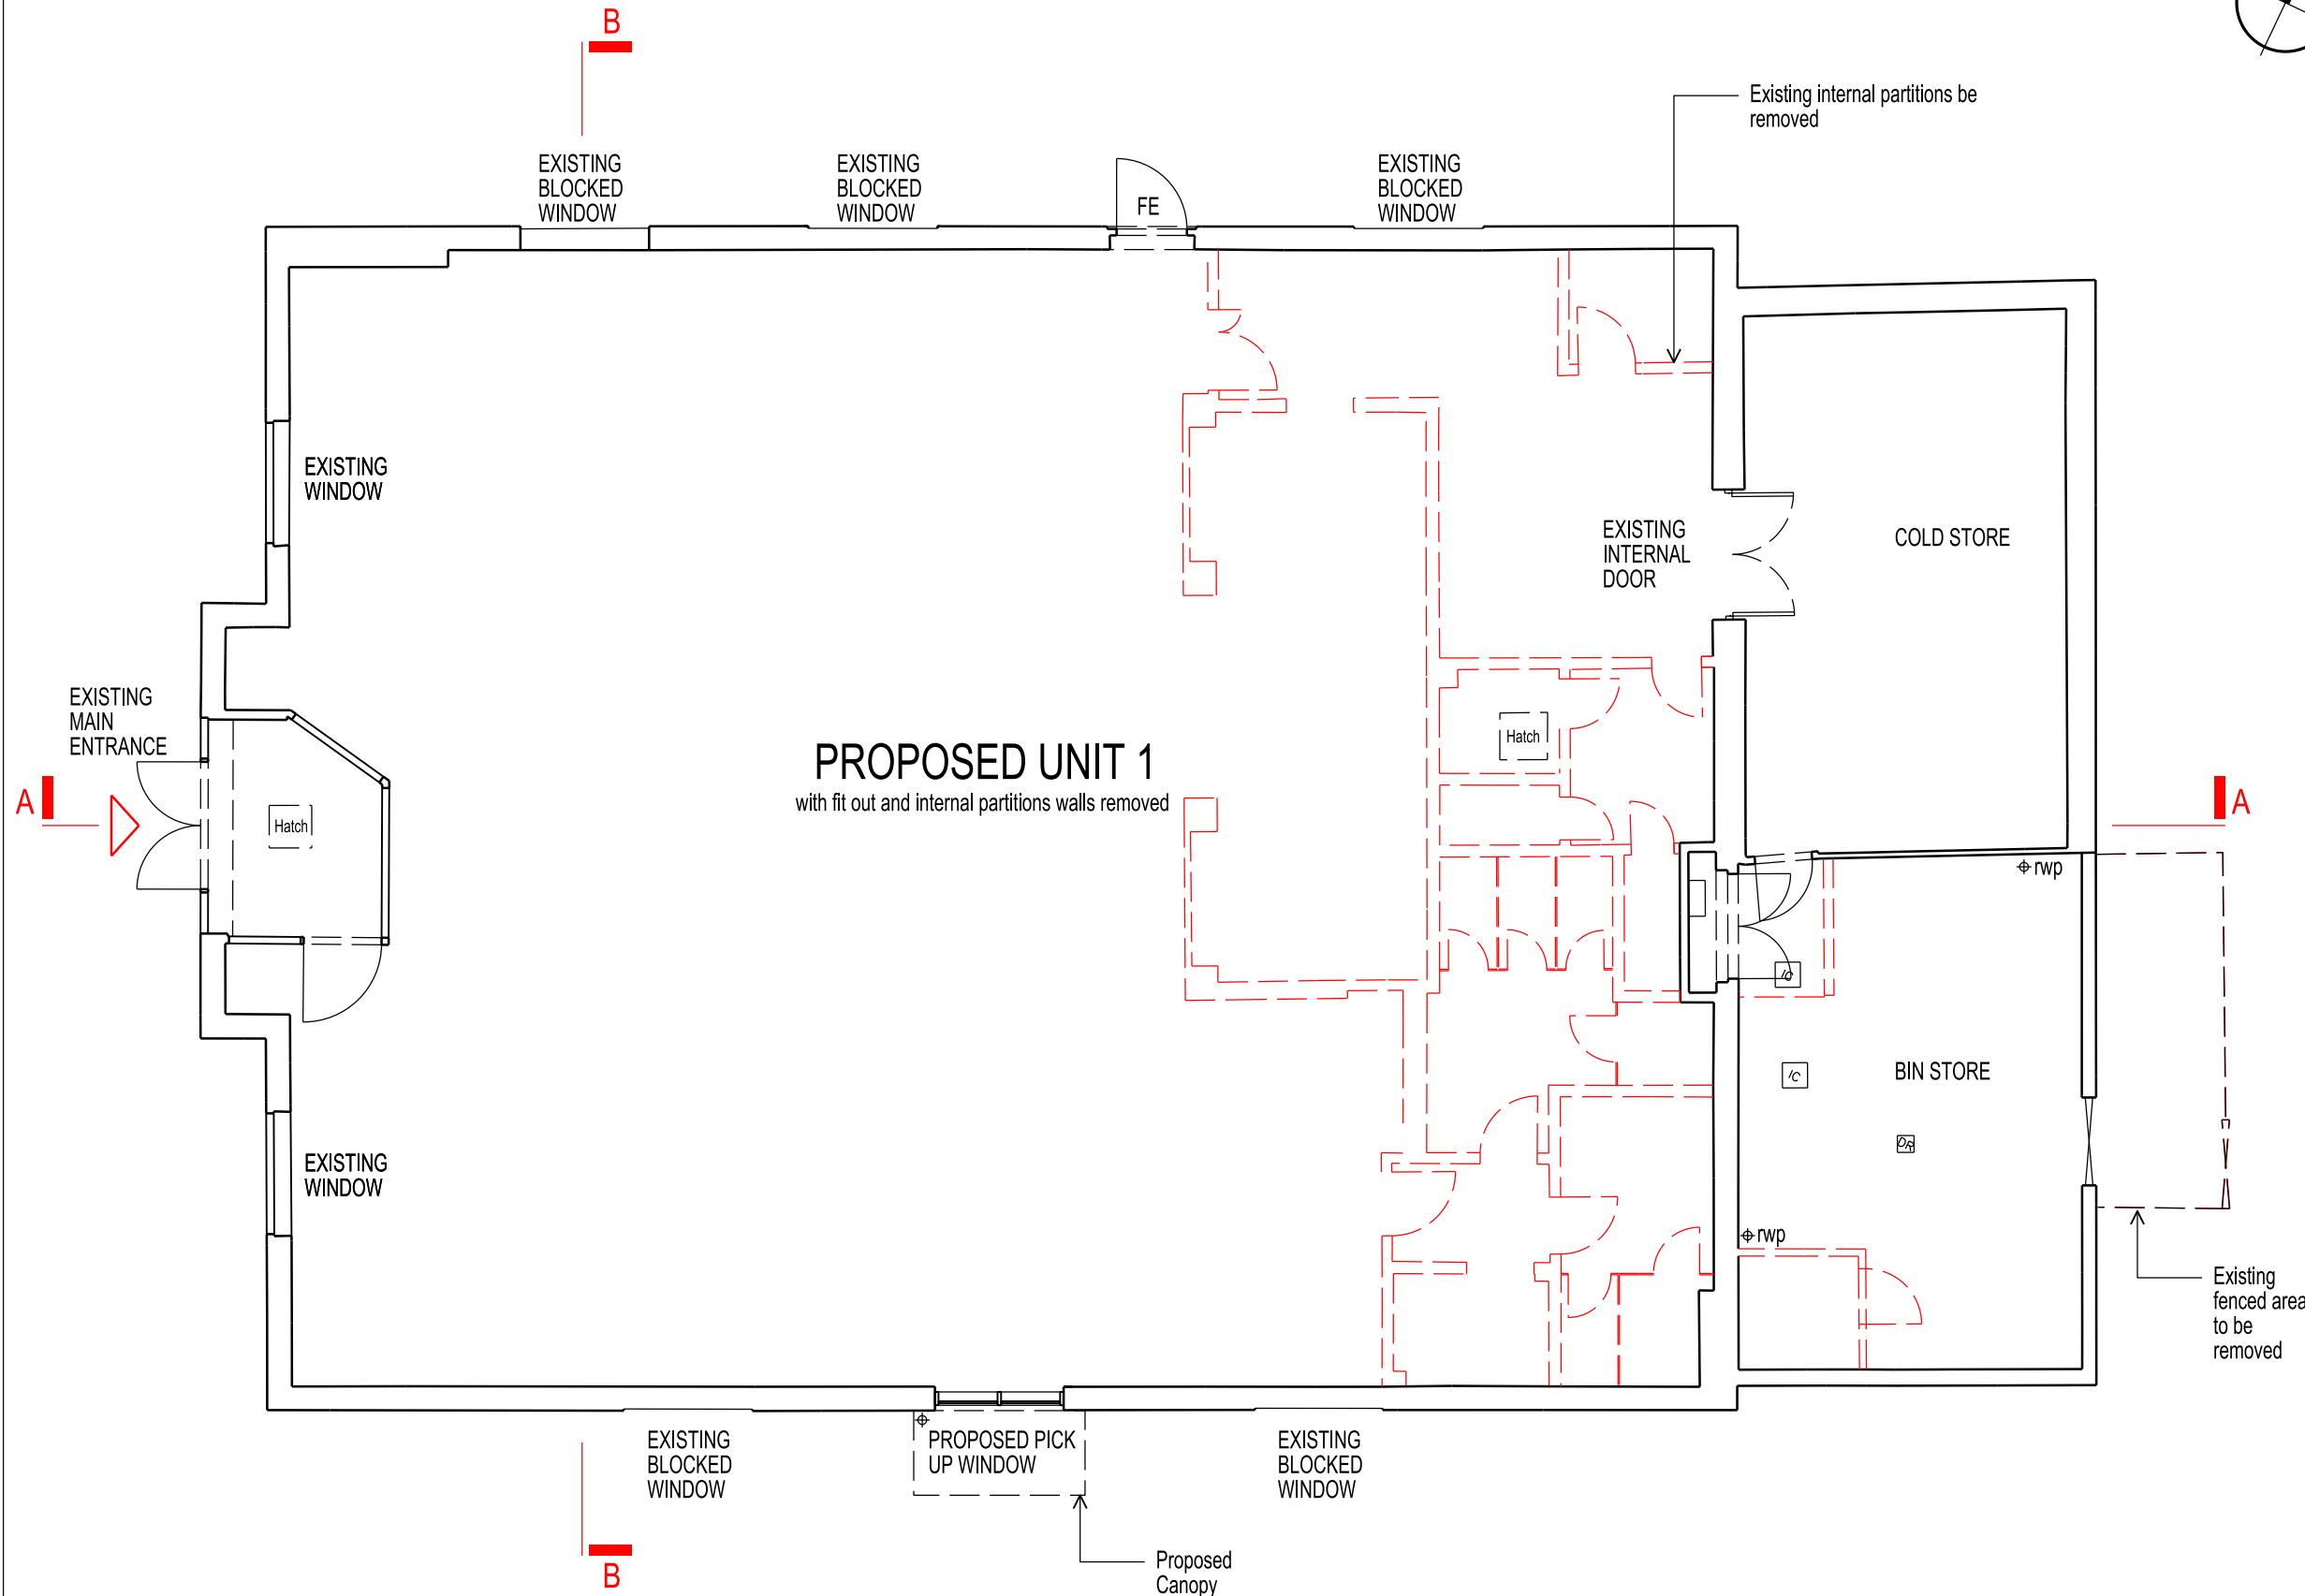

— — — DEMOLITIONS

CLIENT / PROJECT

AIG HOLDINGS LTD

SANDBROOK PARK, ROCHDALE

OL11 1RY

DRAWING TITLE

PROPOSED GROUND FLOOR PLAN

FORMER PINK DRIPS UNIT

OPTION 1

STATUS					PLANNING				
DATE		DRAWN			SCALE @ A3				
21.02.2025		CF			1:100				
PROJECT NUMBER		UNIT / BLOCK	CI / SFB CODE		TYPE & NUMBER		REVISION LETTER		
DRAWING NO.									
11649			P		010			B	
Site Location Plans		L	GA Plans		P	Elevations		E	
Sections		S	Details		D	Prefix: Colour		C	

MANCHESTER
105 MANCHESTER ROAD
BURY LANCASHIRE BL9 0TD
T. 0161 797 6000 E. manchester@rgp.uk.com

