




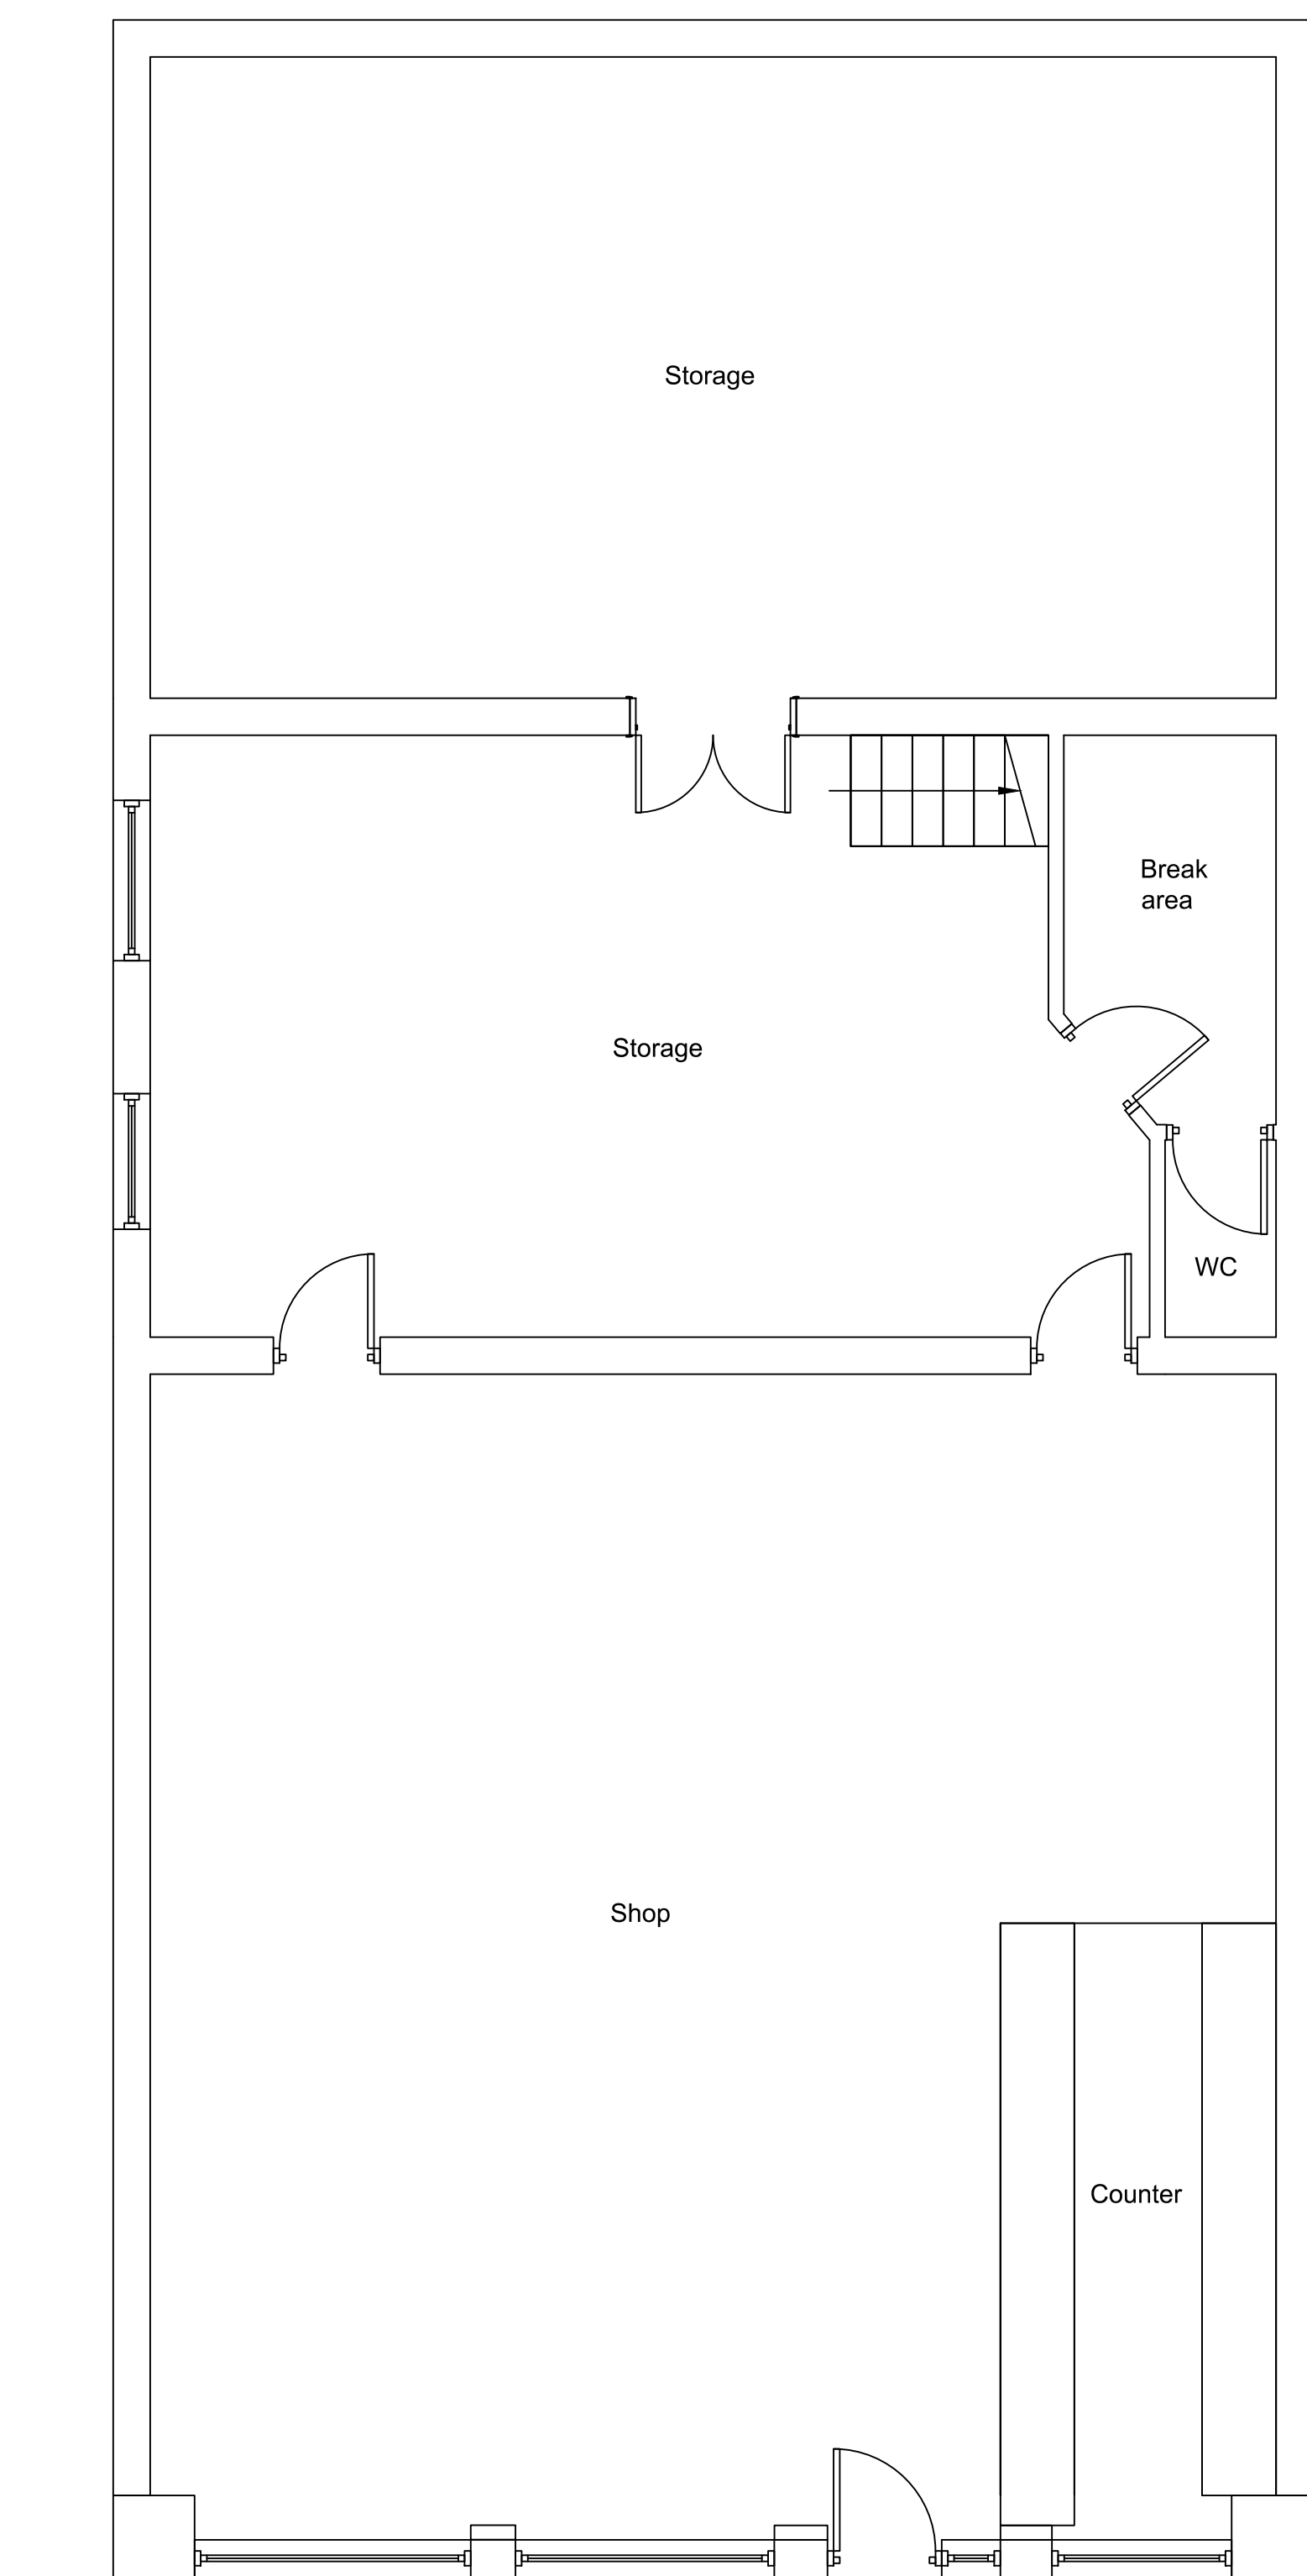

Existing Ground Floor

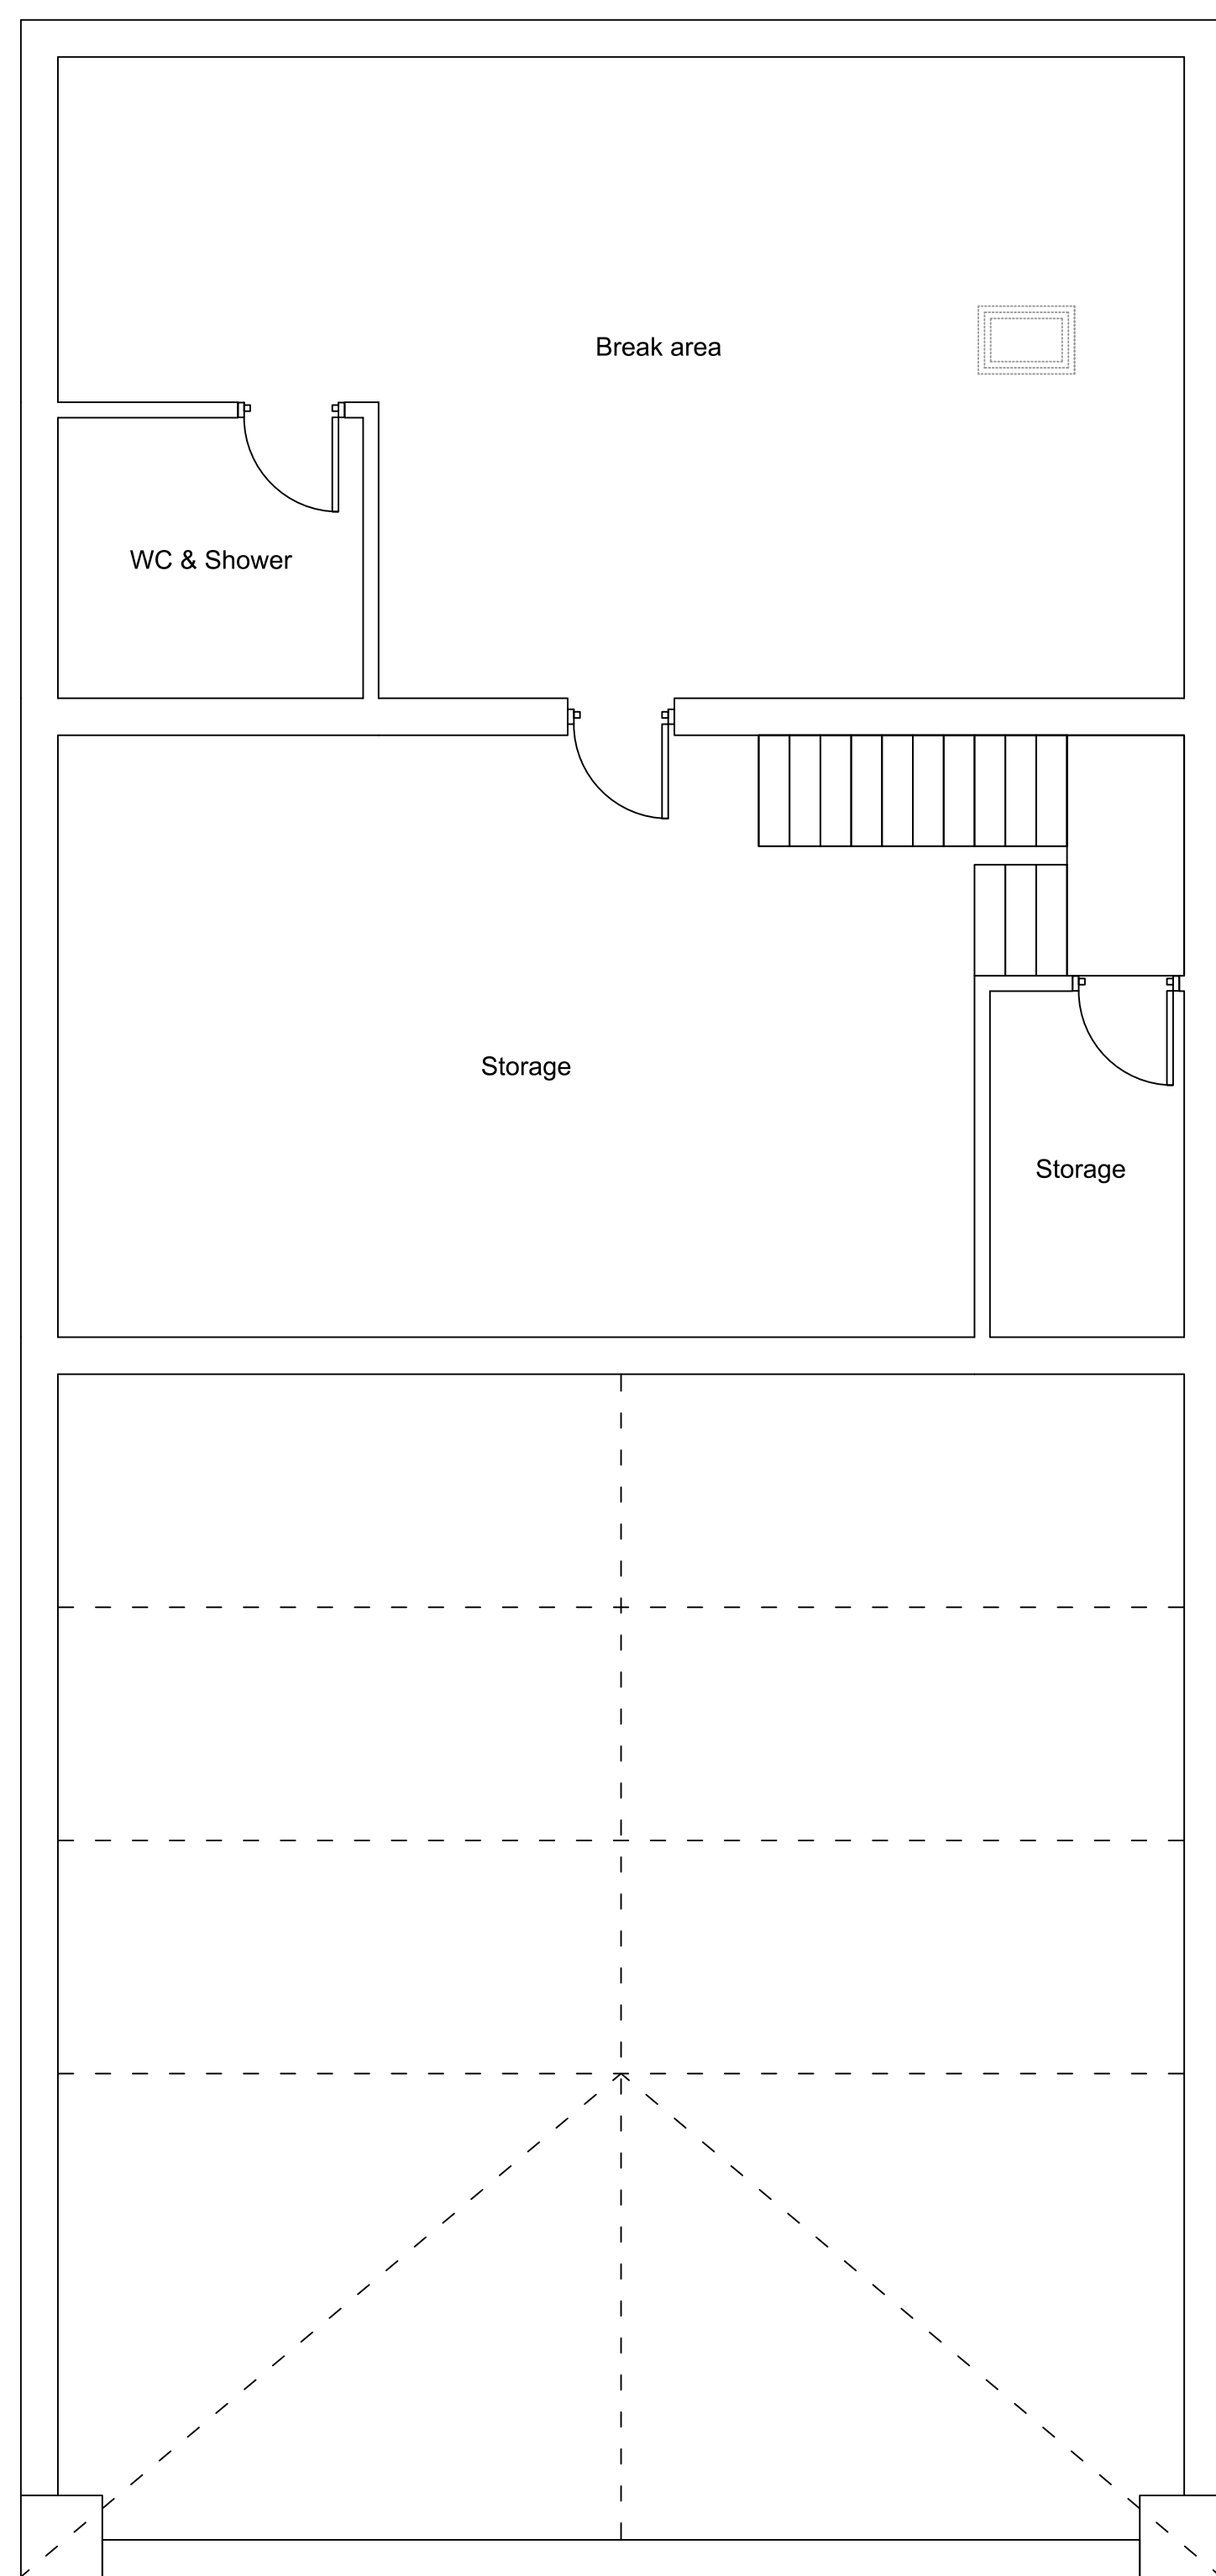


Existing First Floor

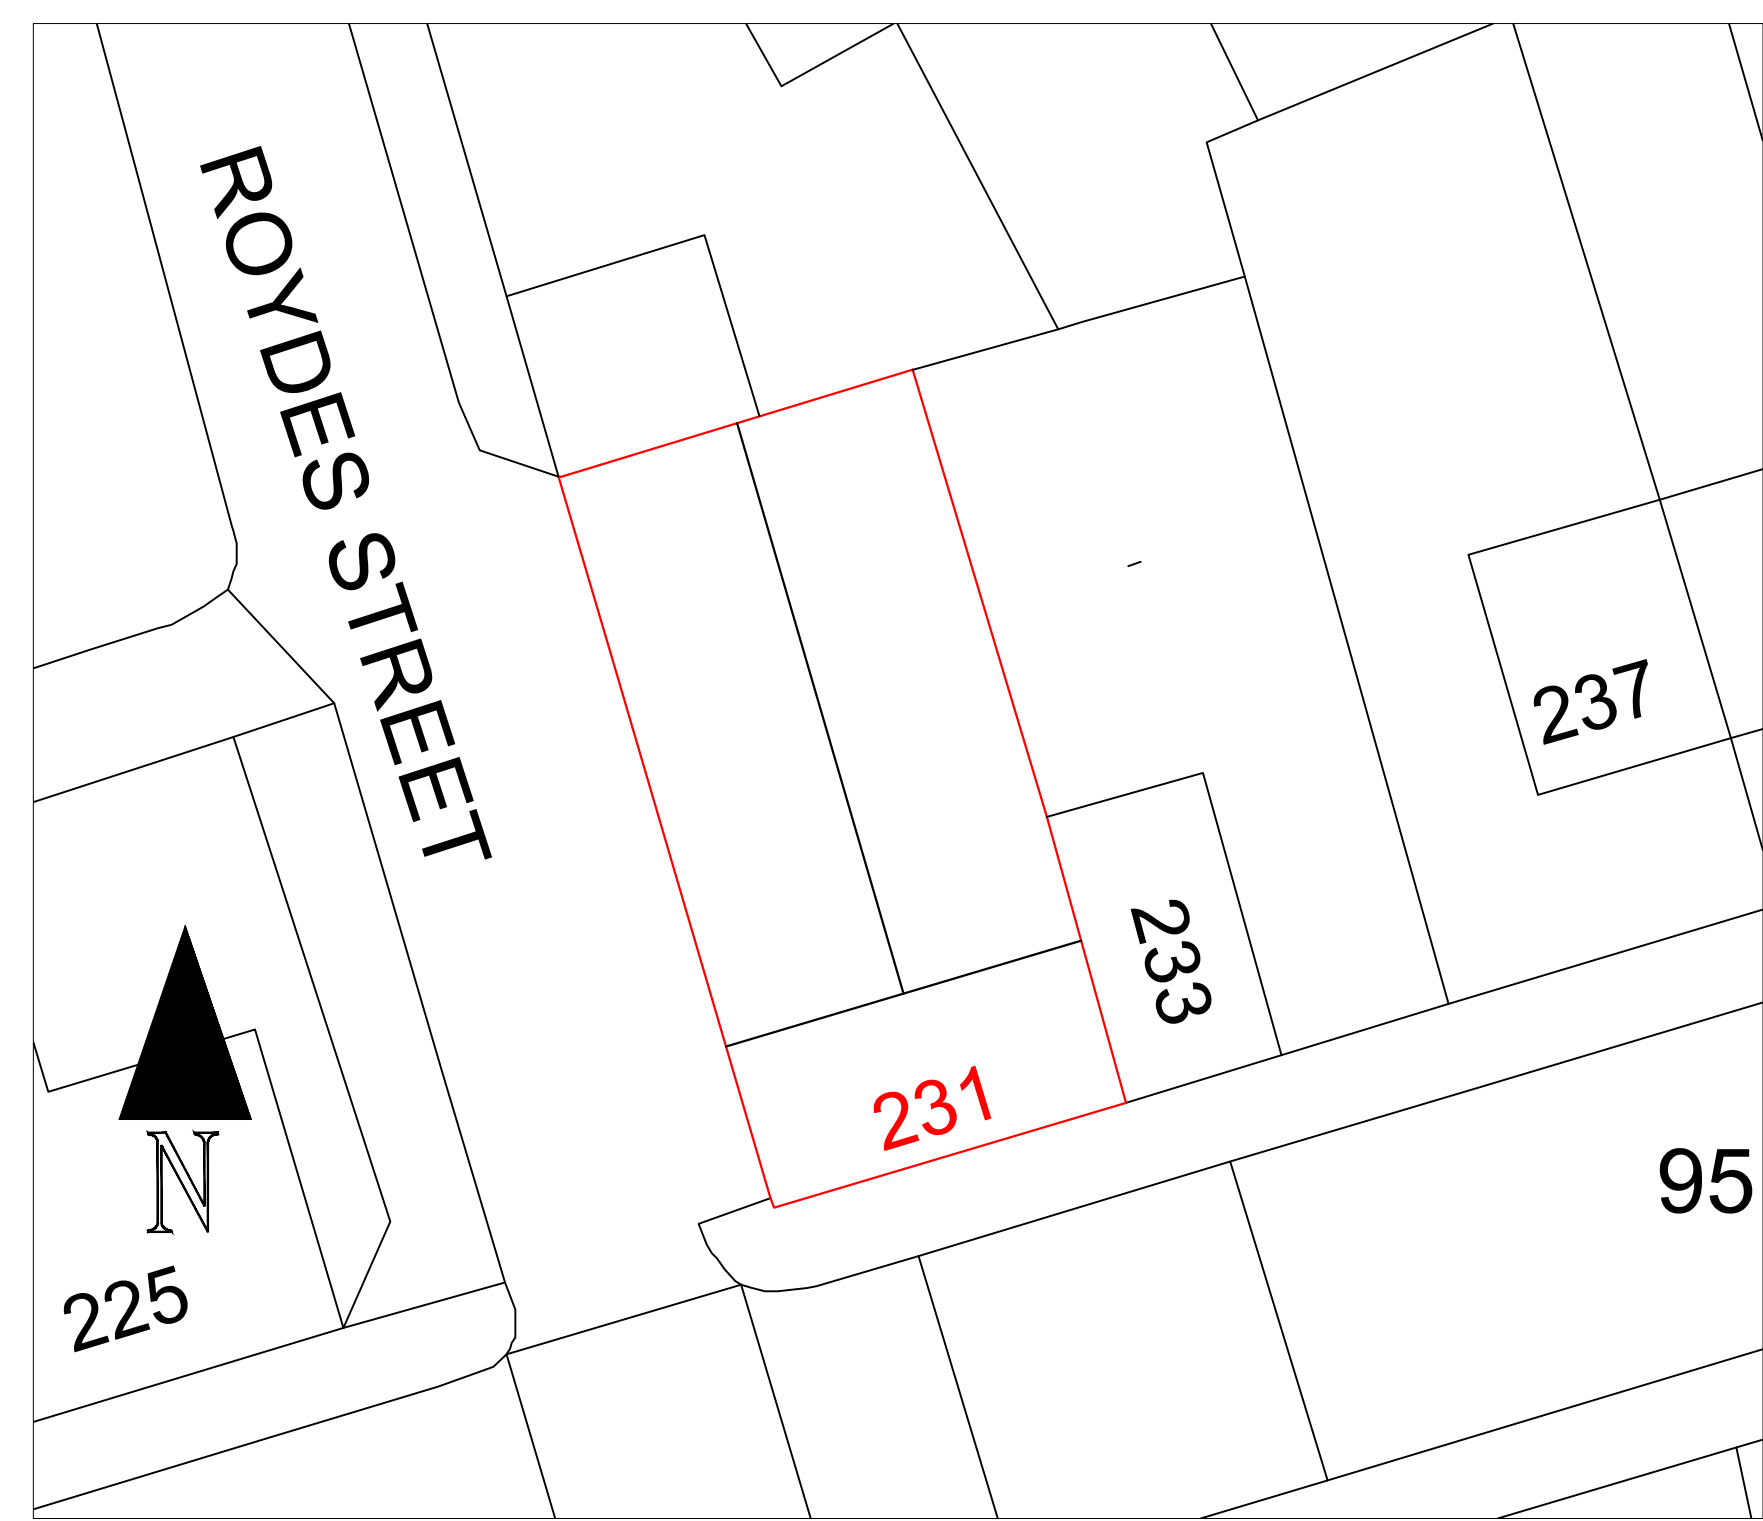


Site Plan @1:200




Existing Front Elevation

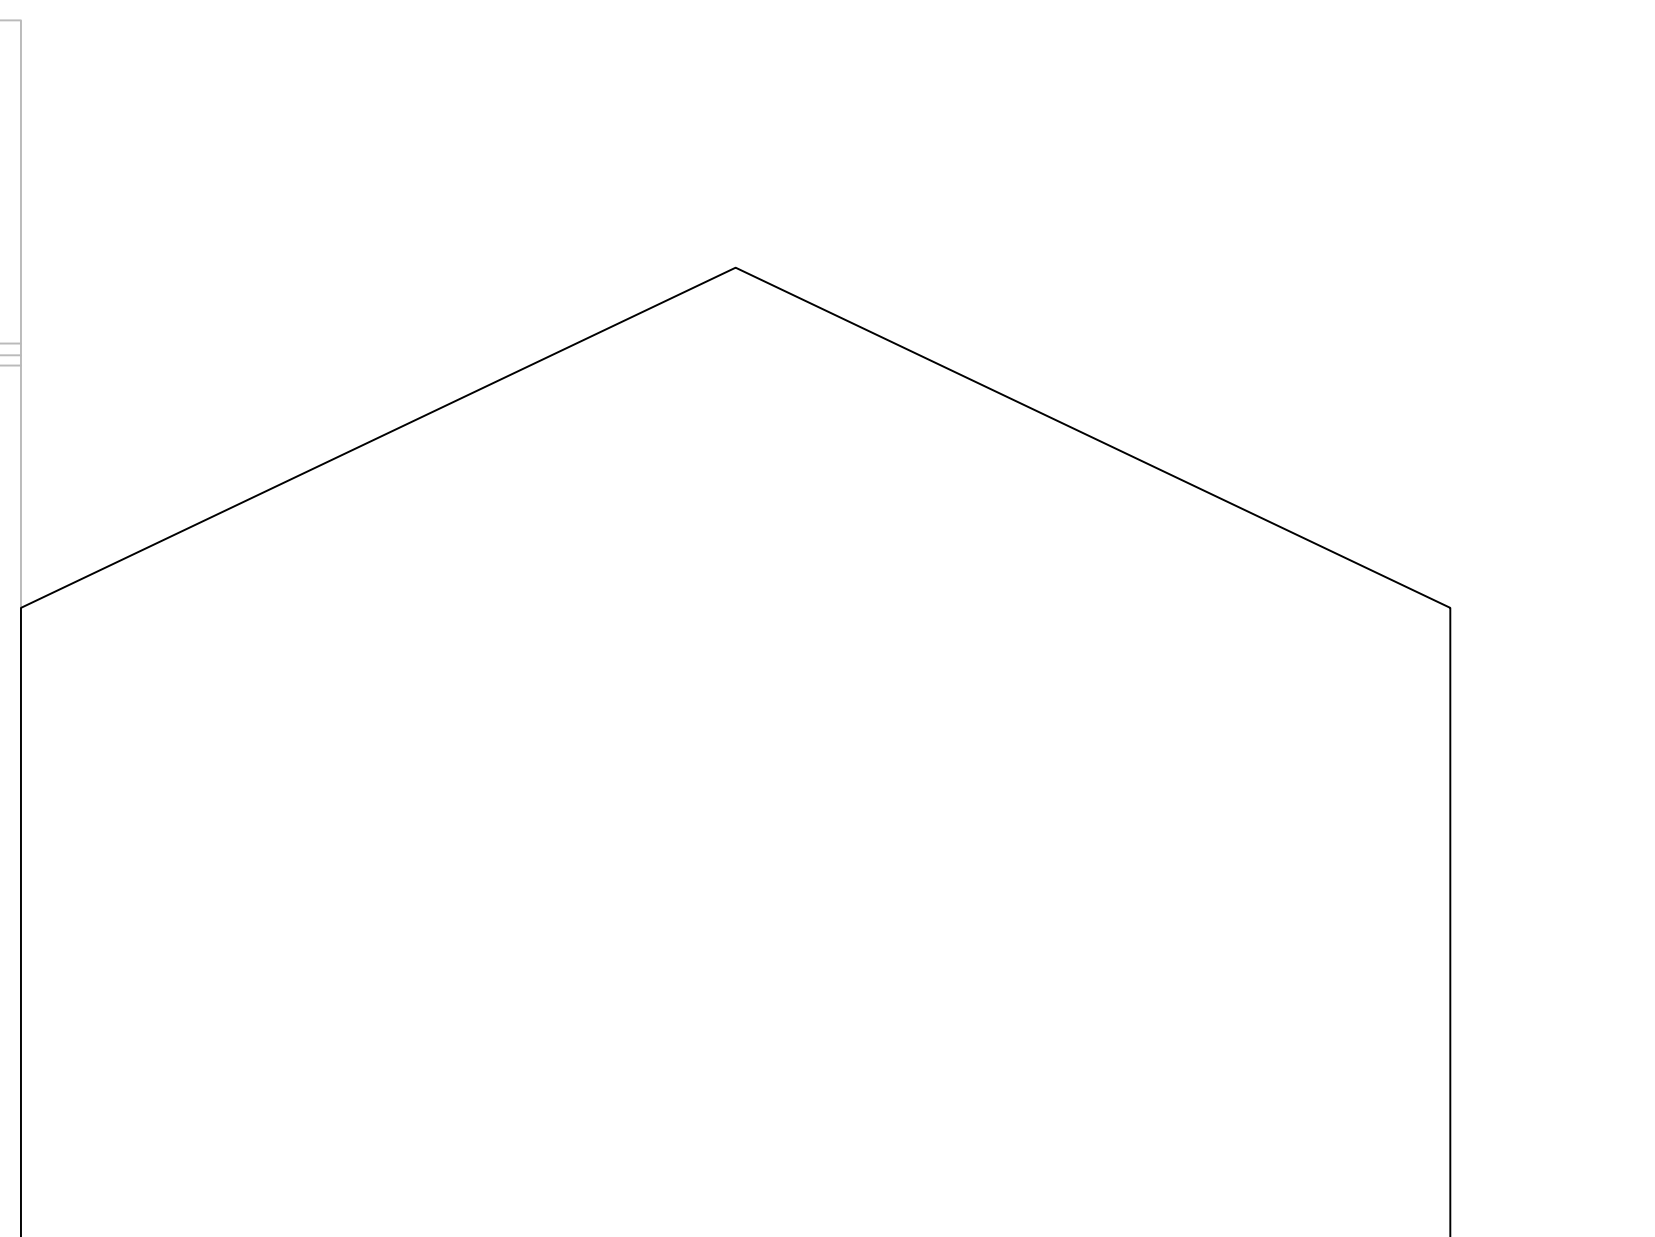

Existing Rear Elevation

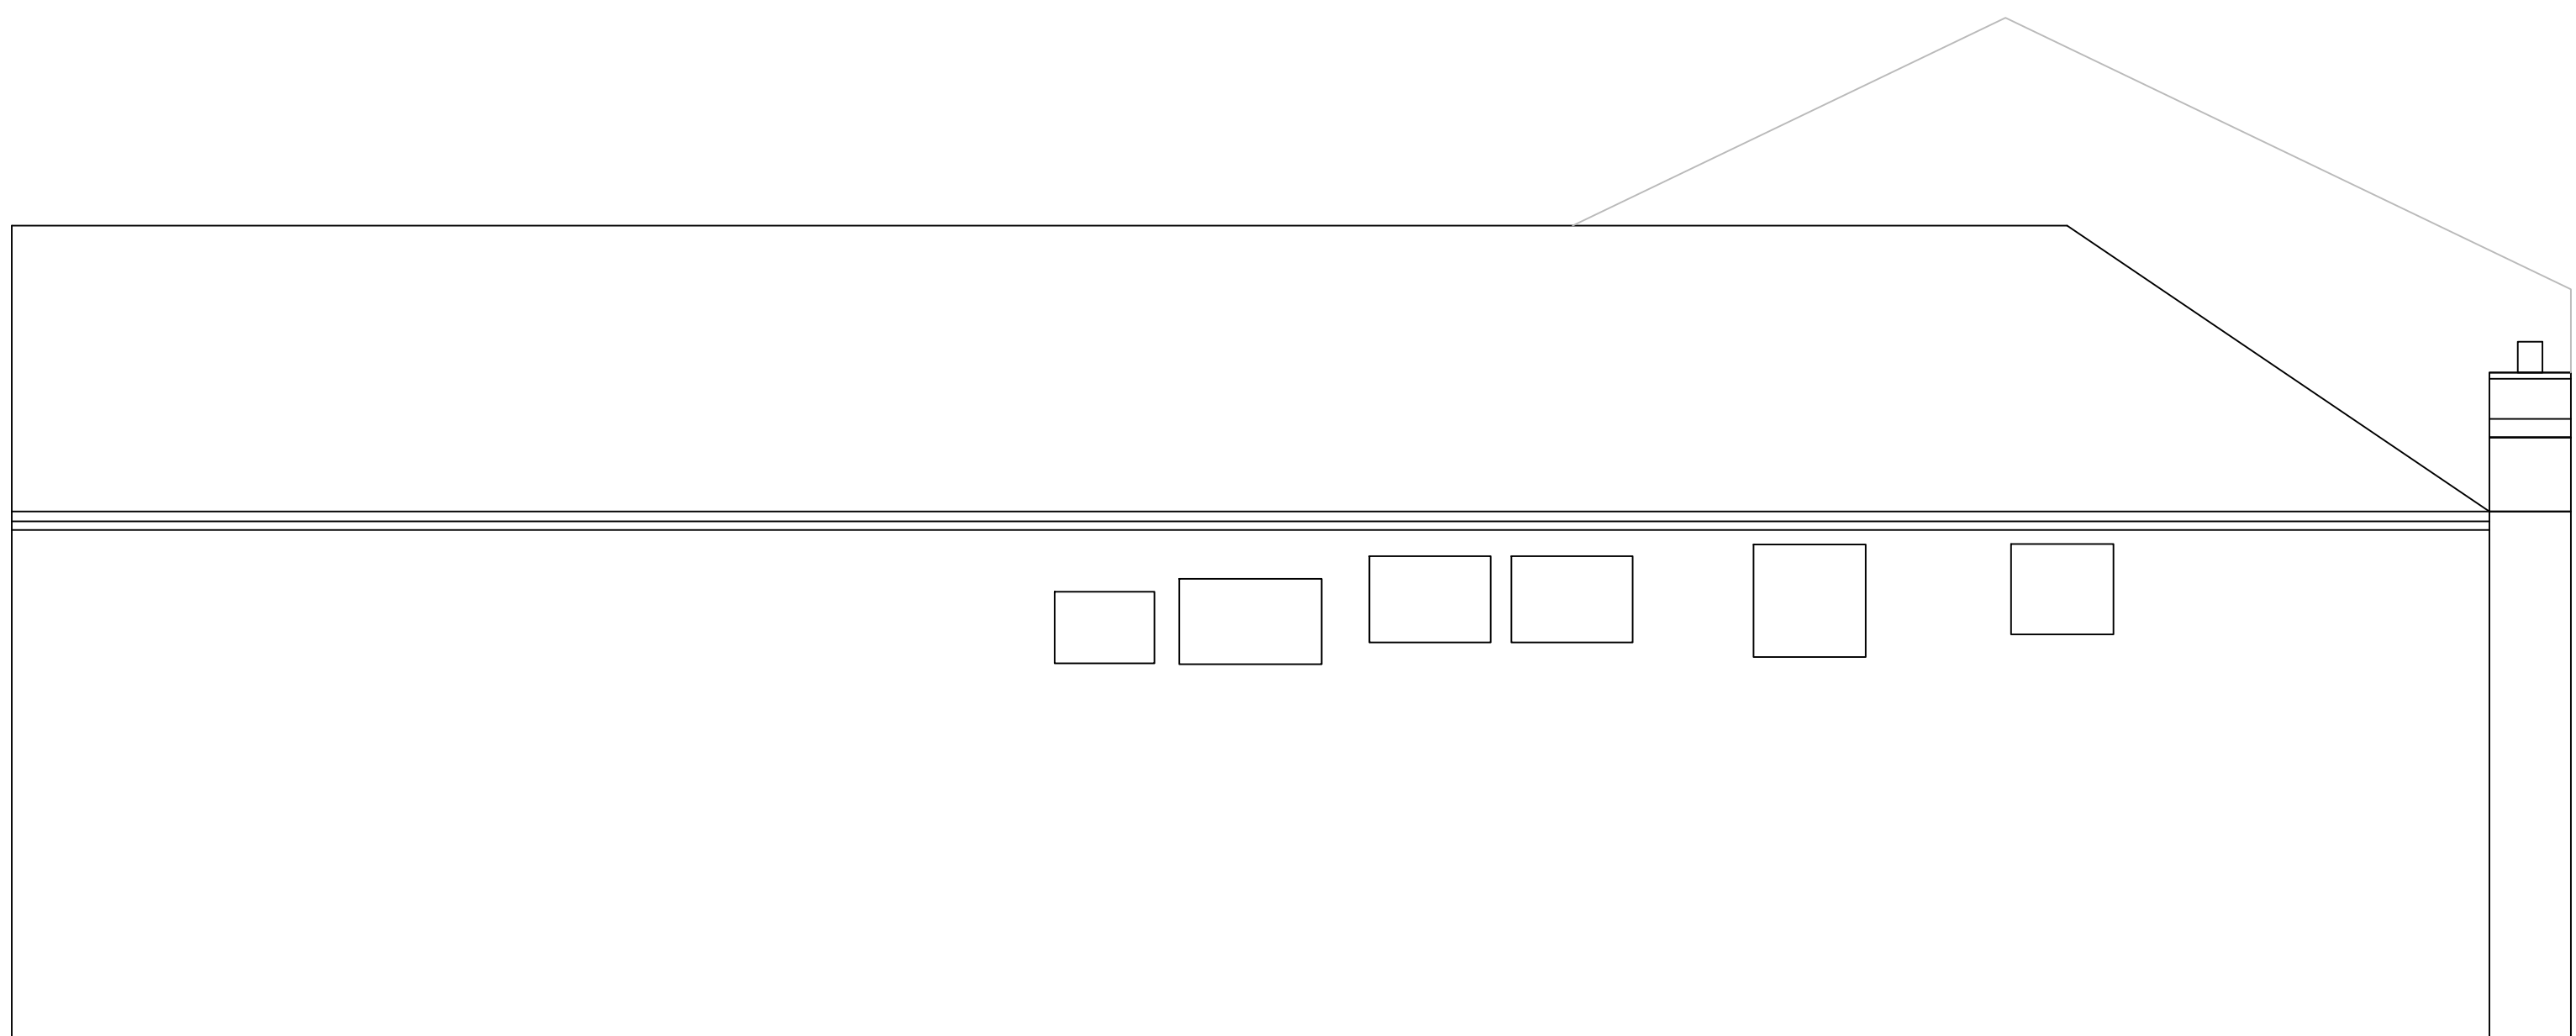

Existing Side Elevation

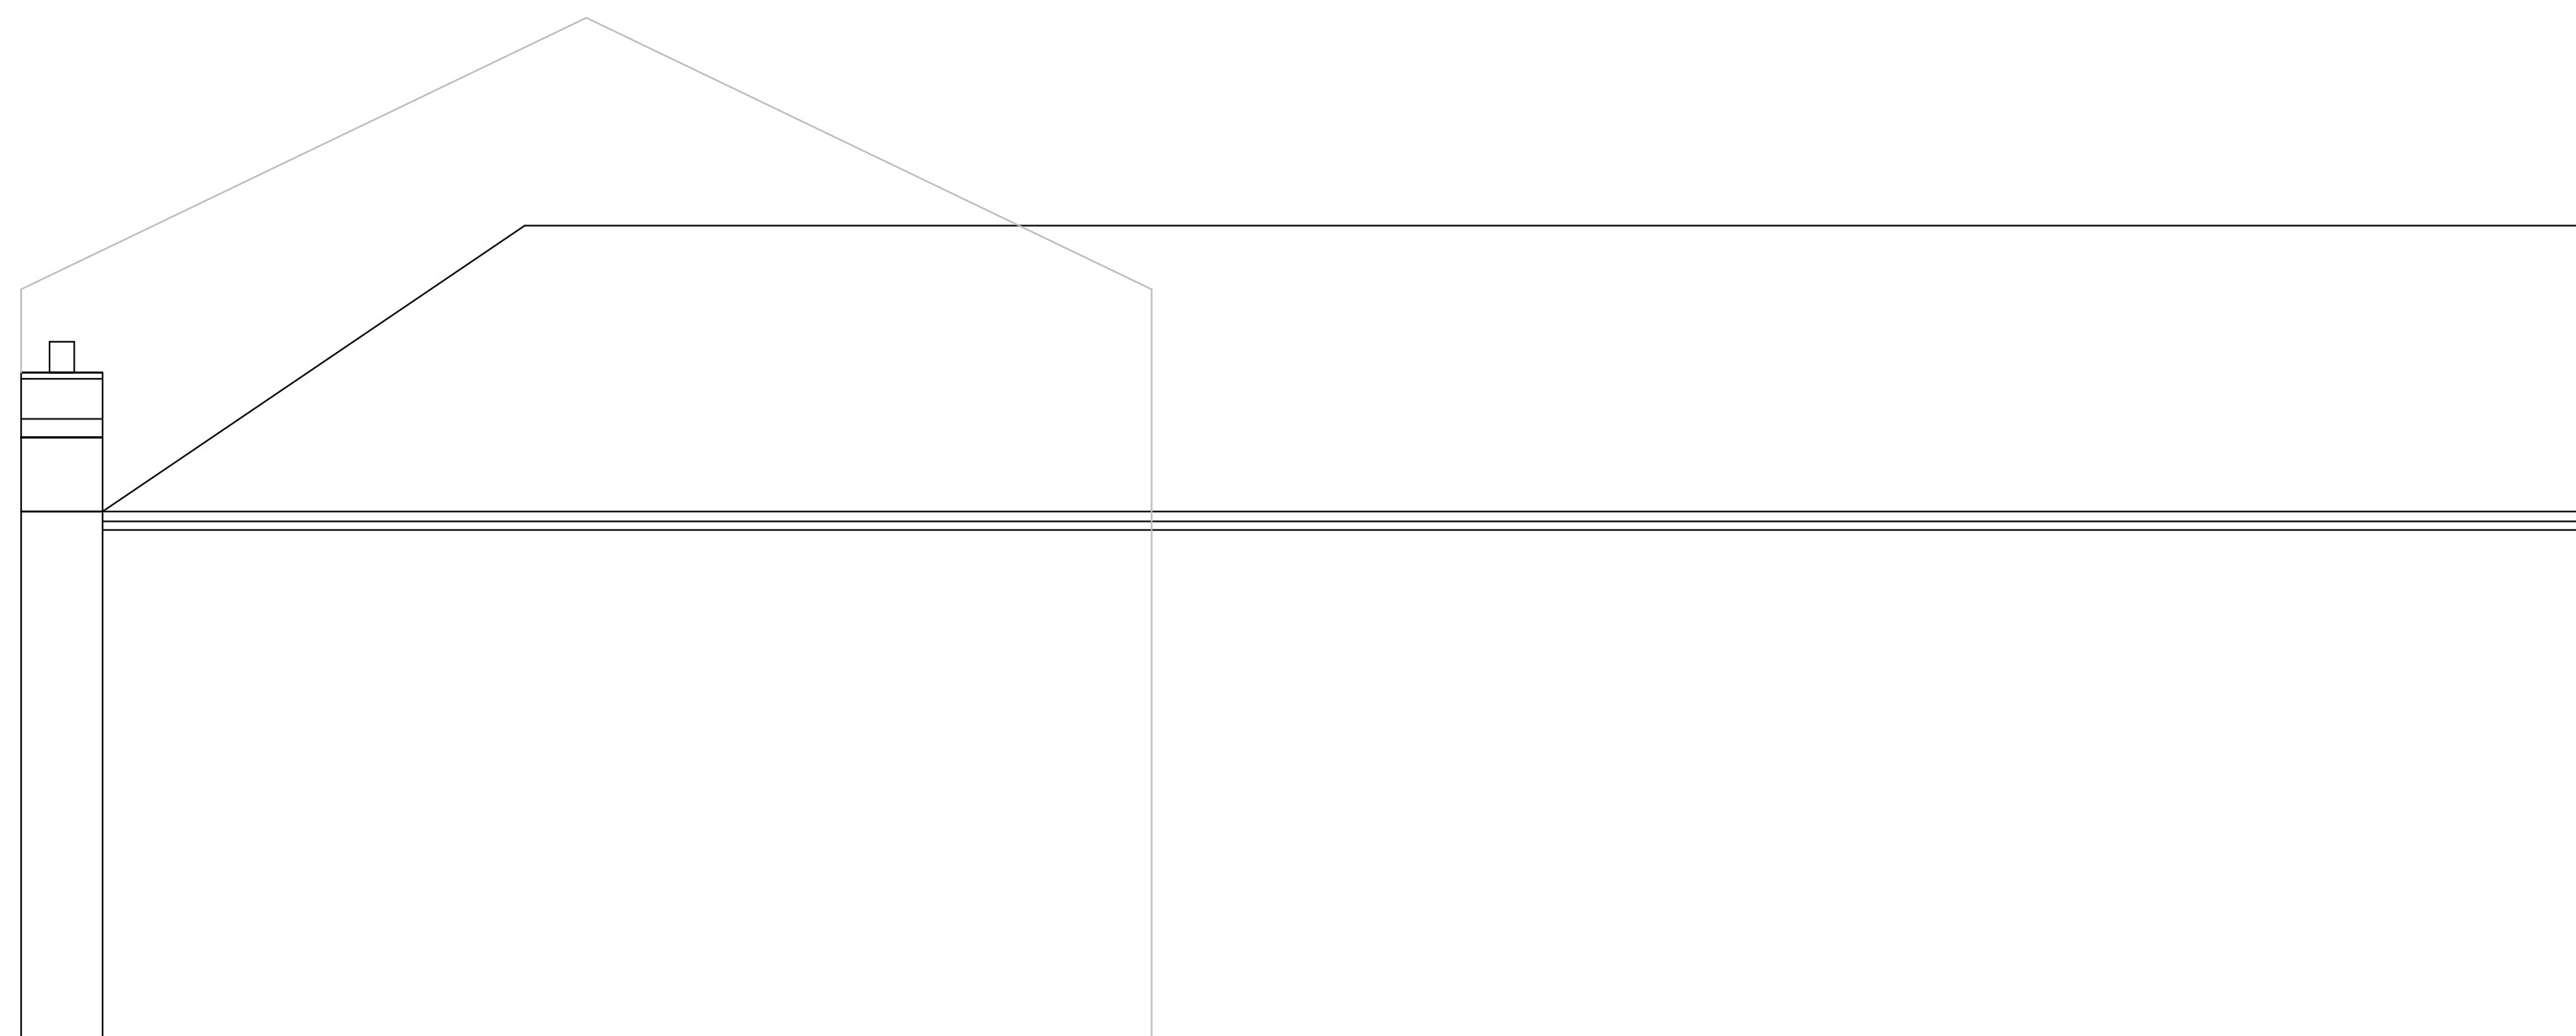

Existing Side Elevation

SCALE BAR 1:50



Scale	1:50
Drawn	
Checked	
Date	19.11.2025
CAD File	AA\231BOARDSHAW\250573
Dwg No	001
Revision	000

Project
231 Boarshaw Road,
Middleton, M24 2WQ

Title
Existing Floor Plans &
Elevations

