
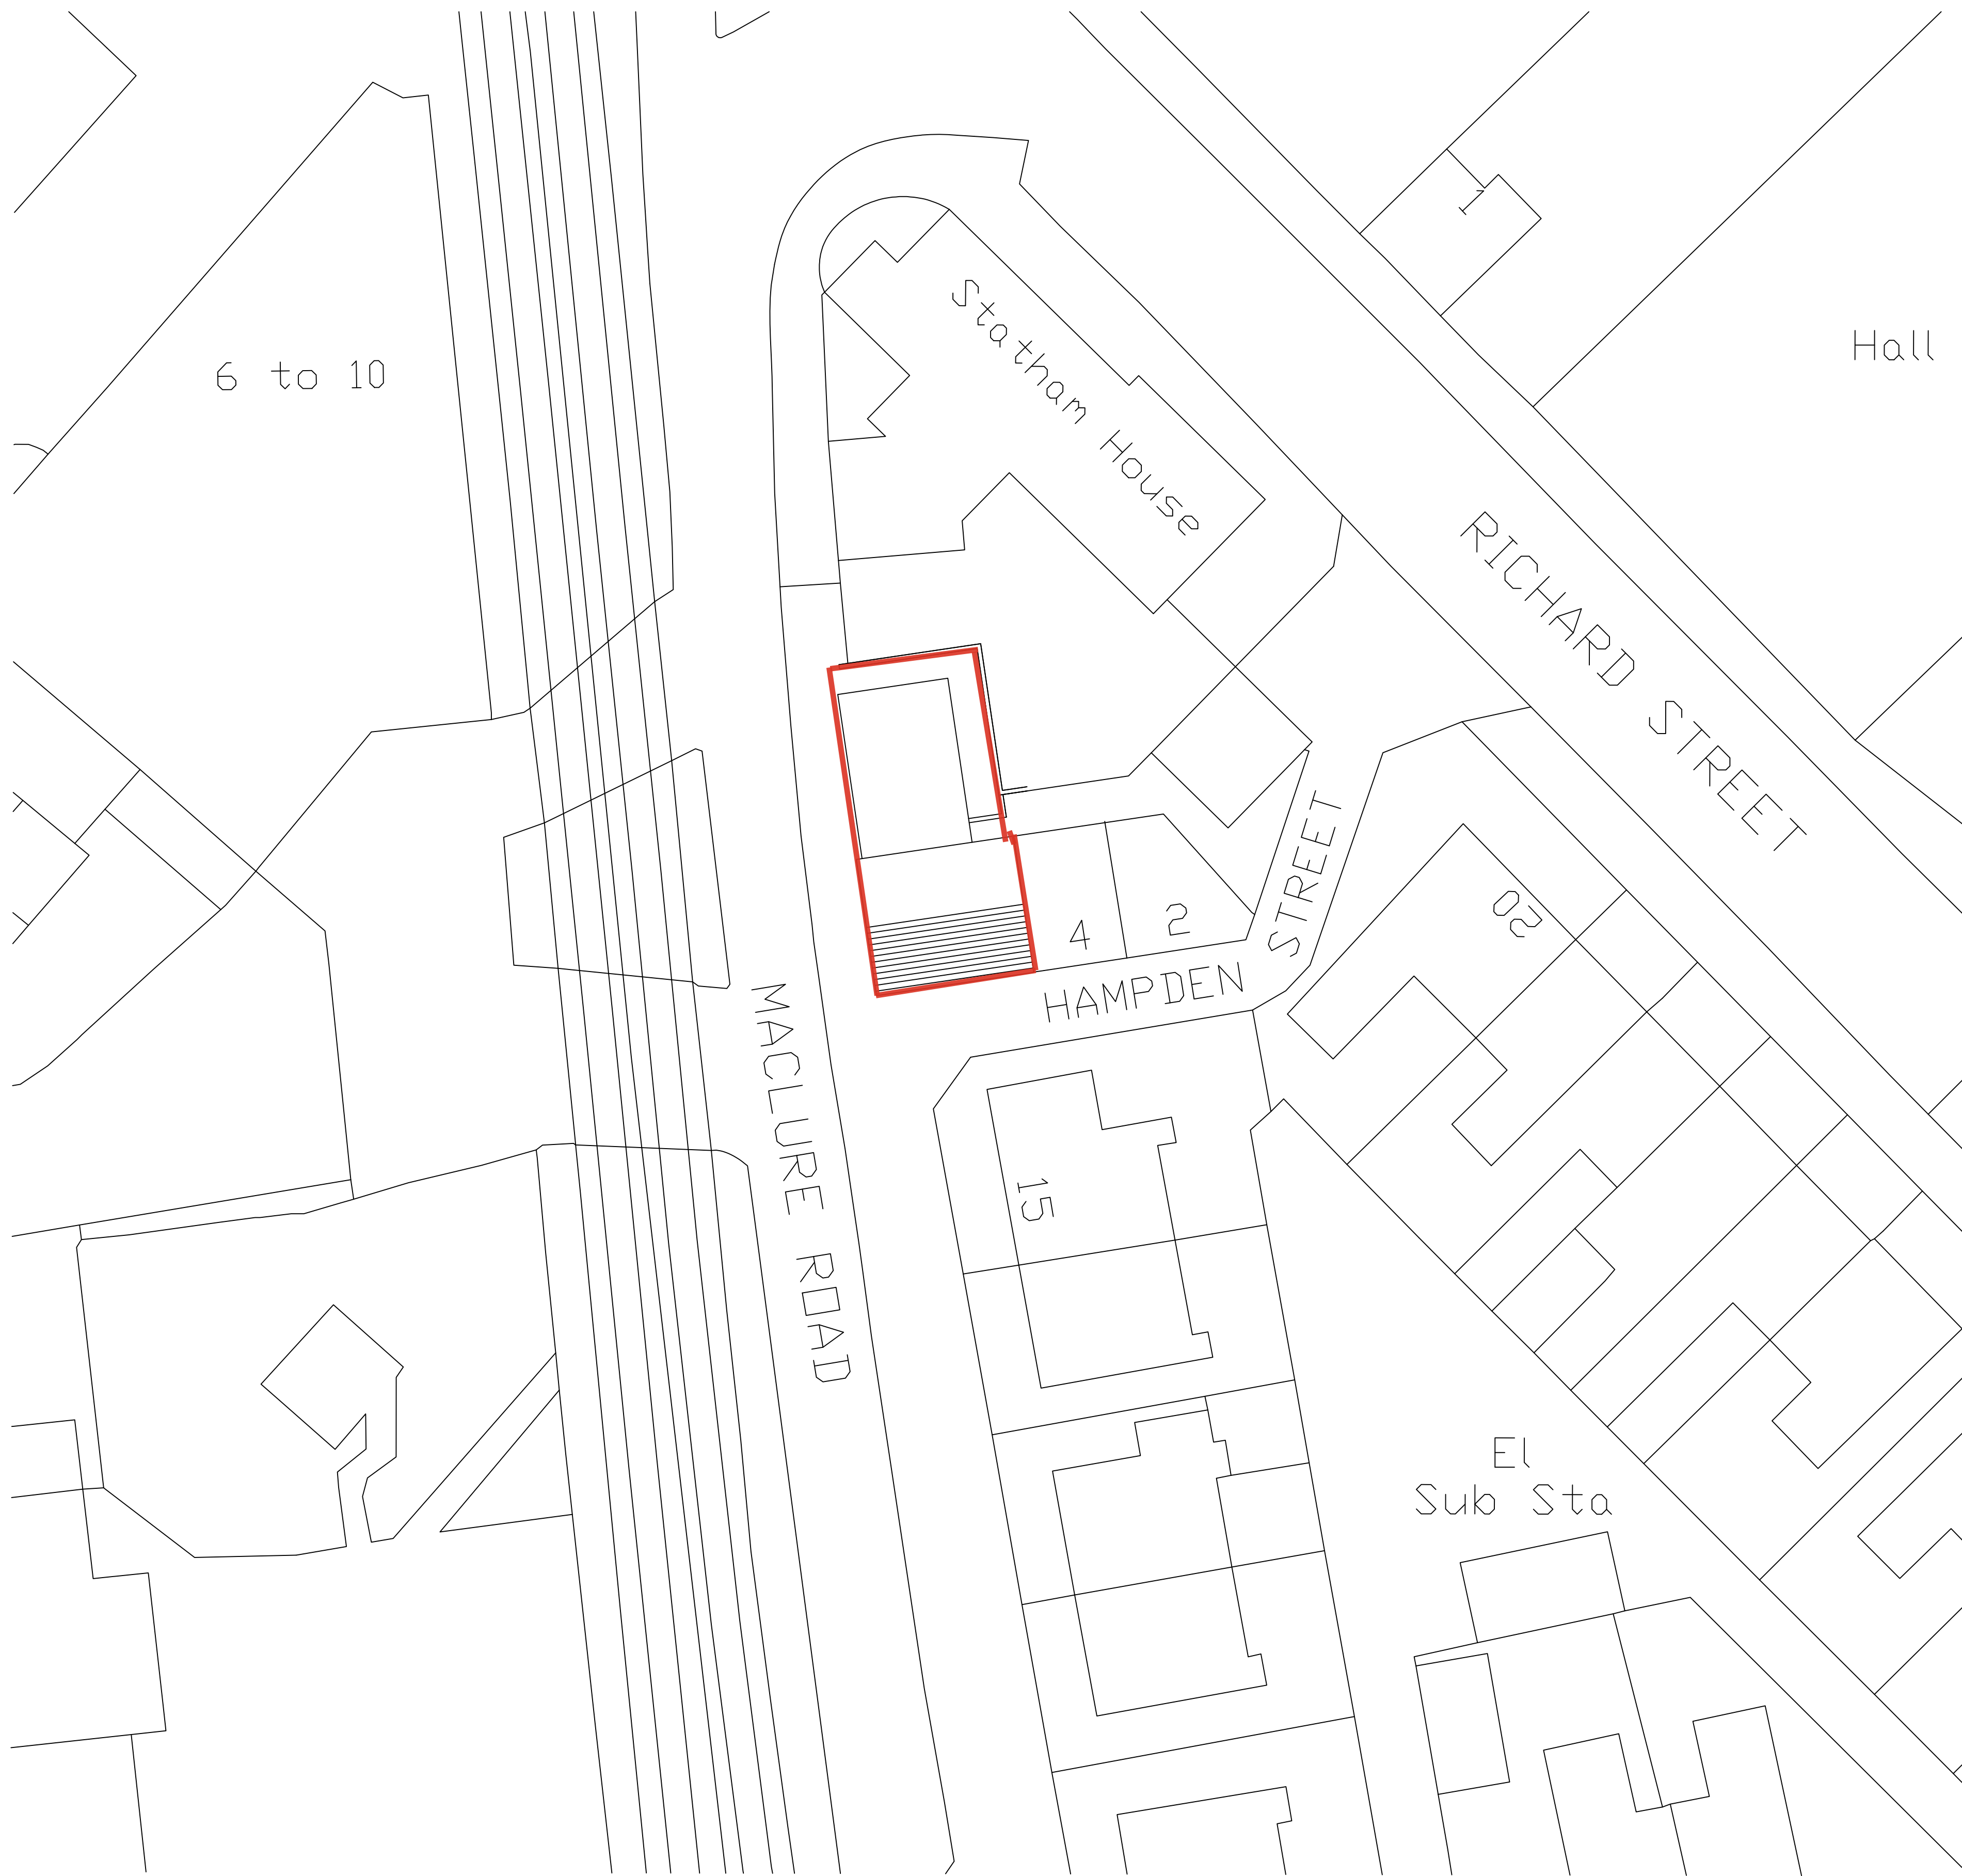


IF IN ANY DOUBT PLEASE ASK THE ARCHITECT FOR CLARIFICATION.
DO NOT SCALE FROM DRAWING. ALL DIMENSIONS TO BE CHECKED ON SITE
THE COPYRIGHT FOR THESE DRAWINGS REMAINS THE PROPERTY OF THE ARCHITECT,
THEY MUST NOT BE REPRODUCED IN ANY WAY WITHOUT THE ARCHITECT'S PRIOR
WRITTEN CONSENT.

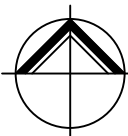

PROPOSED SITE PLAN

 NORTHERN DESIGN PARTNERSHIP Chartered Architects THE CHAPEL MILLMOOR ROAD MELTHAM HUDDERSFIELD HD9 5JU TELEPHONE (01484) 854848 FAX (01484) 854949			
CLIENT GREEN CEDAR SOLAR LTD			
PROJECT PROPOSED EXTENSION AND CONVERION TO HMO 3 MACLURE ROAD ROCHDALE			
DRAWING TITLE PROPOSED SITE PLAN			
Rev.	Notes	Date	Drawn
*	*	*	*
SCALE		1:200 AT A1	10.25 A.D.
PROJECT No.		DRAWING No.	Rev.
2524		02	-