



Rear




Side




Front
Elevations 1:100



Side

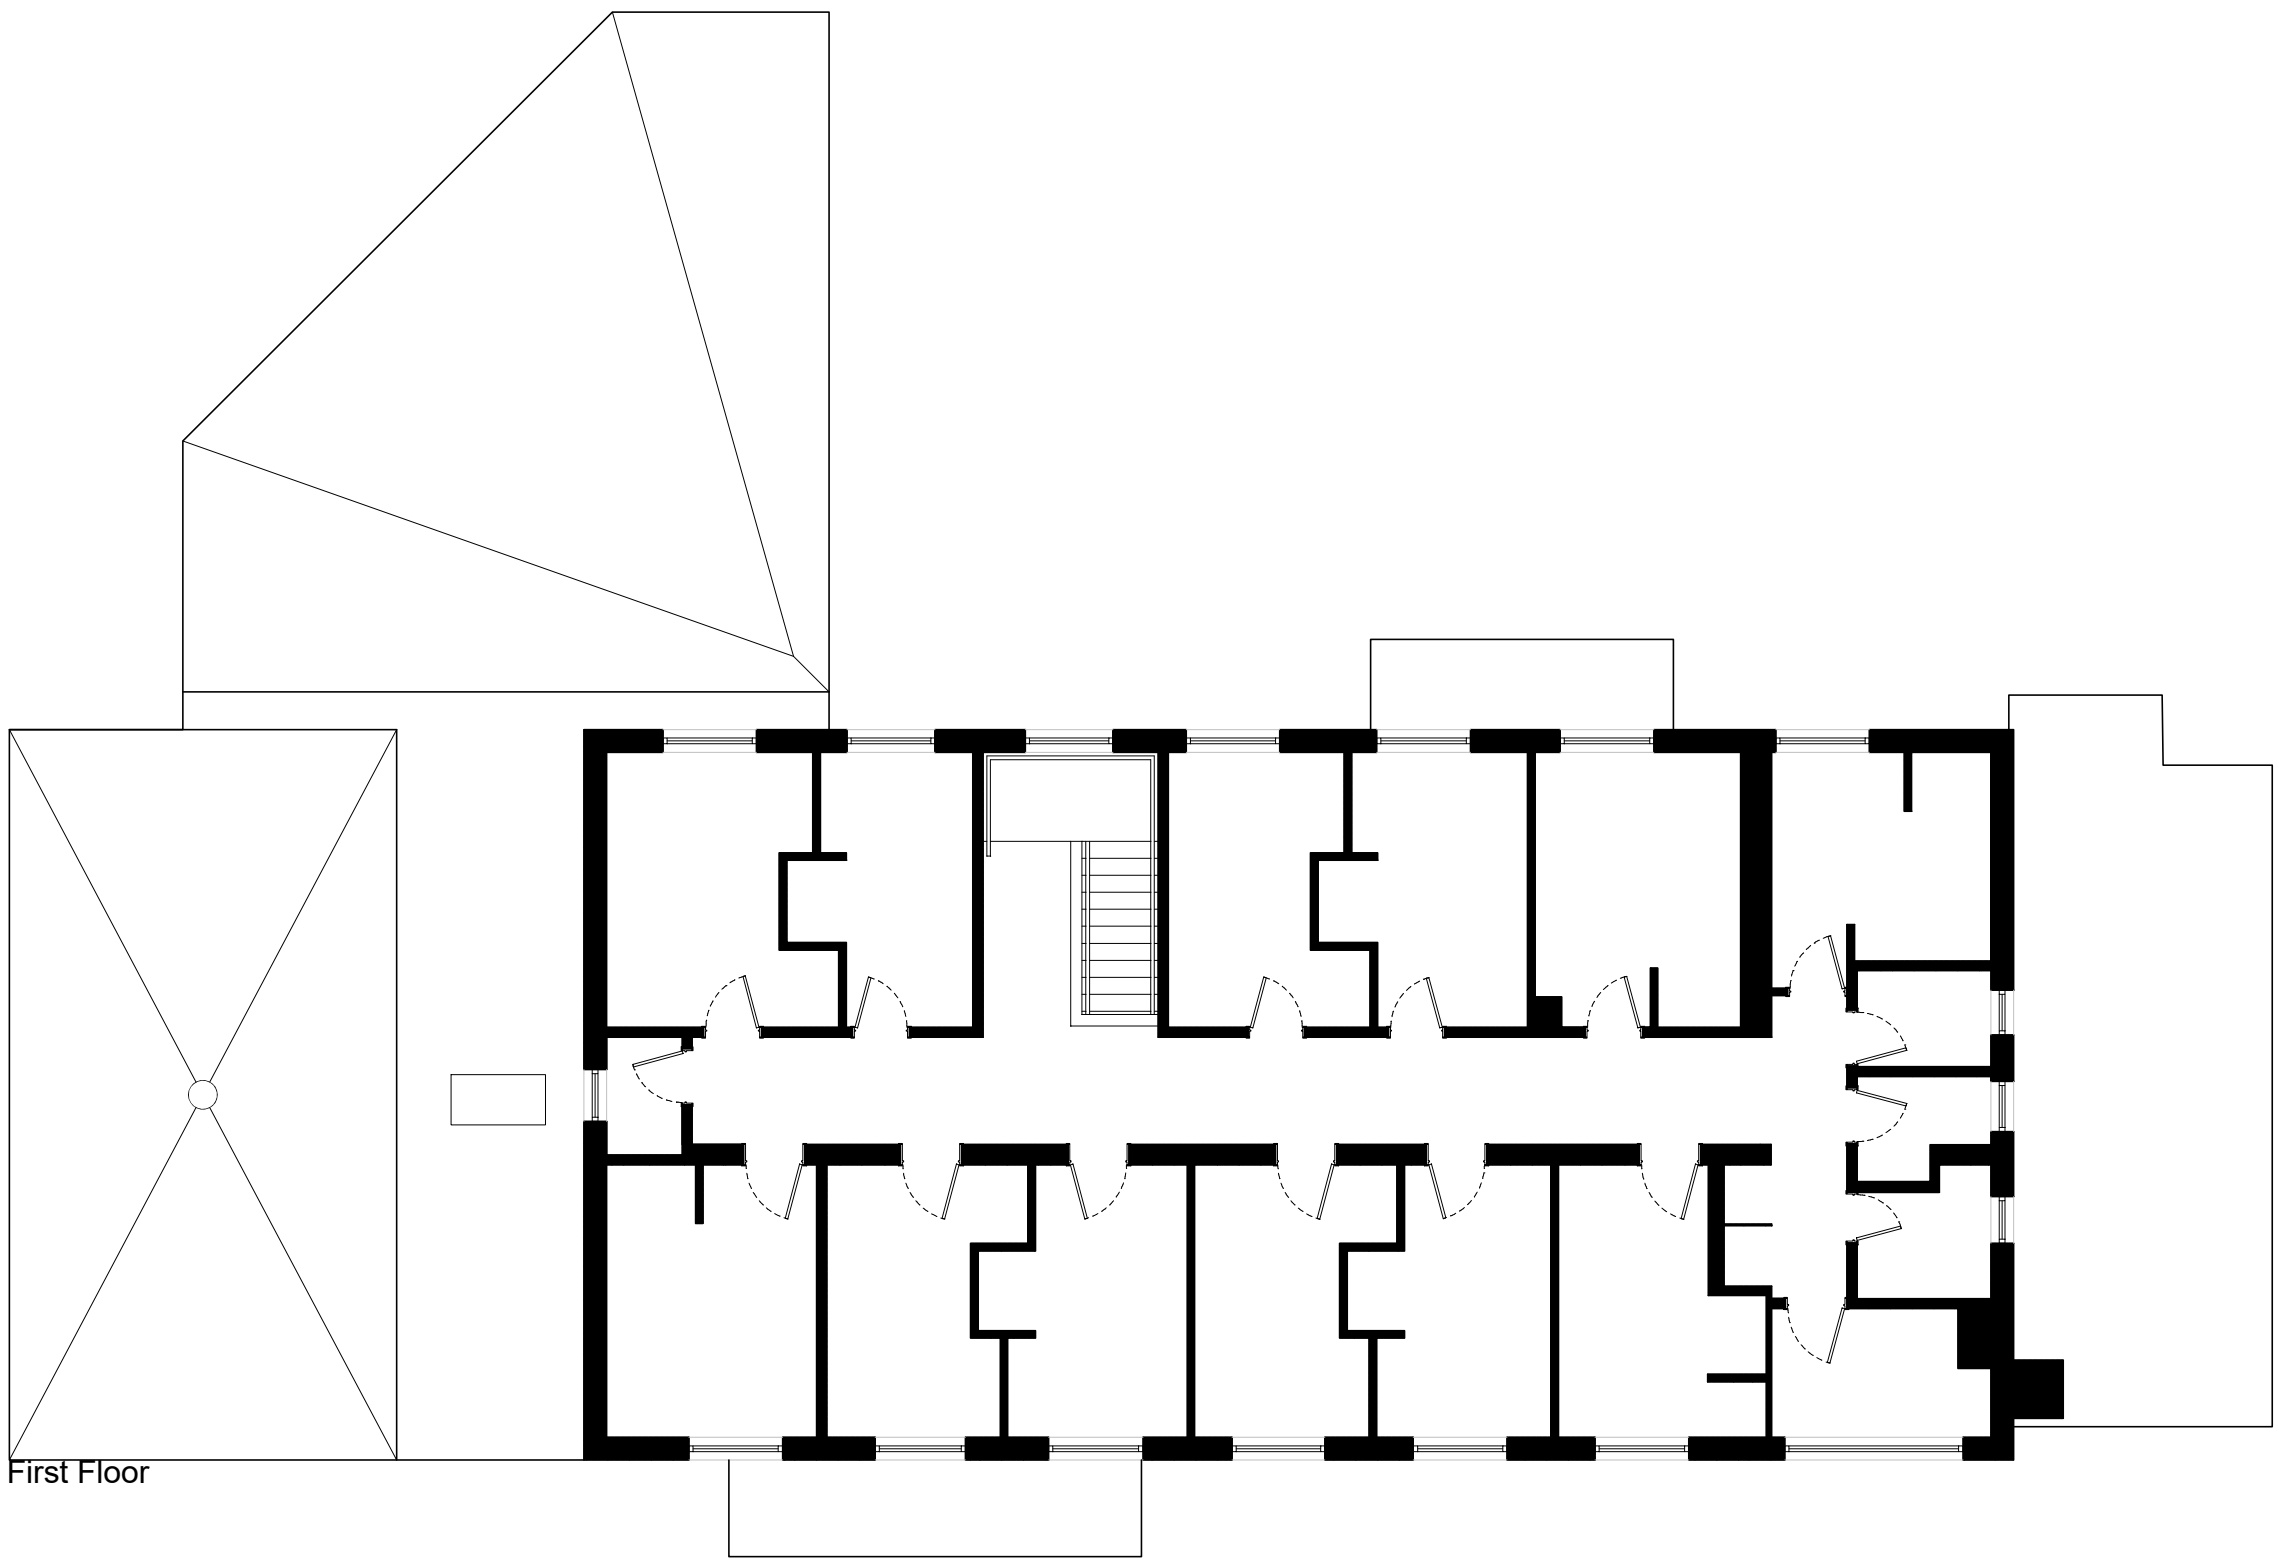

First Floor

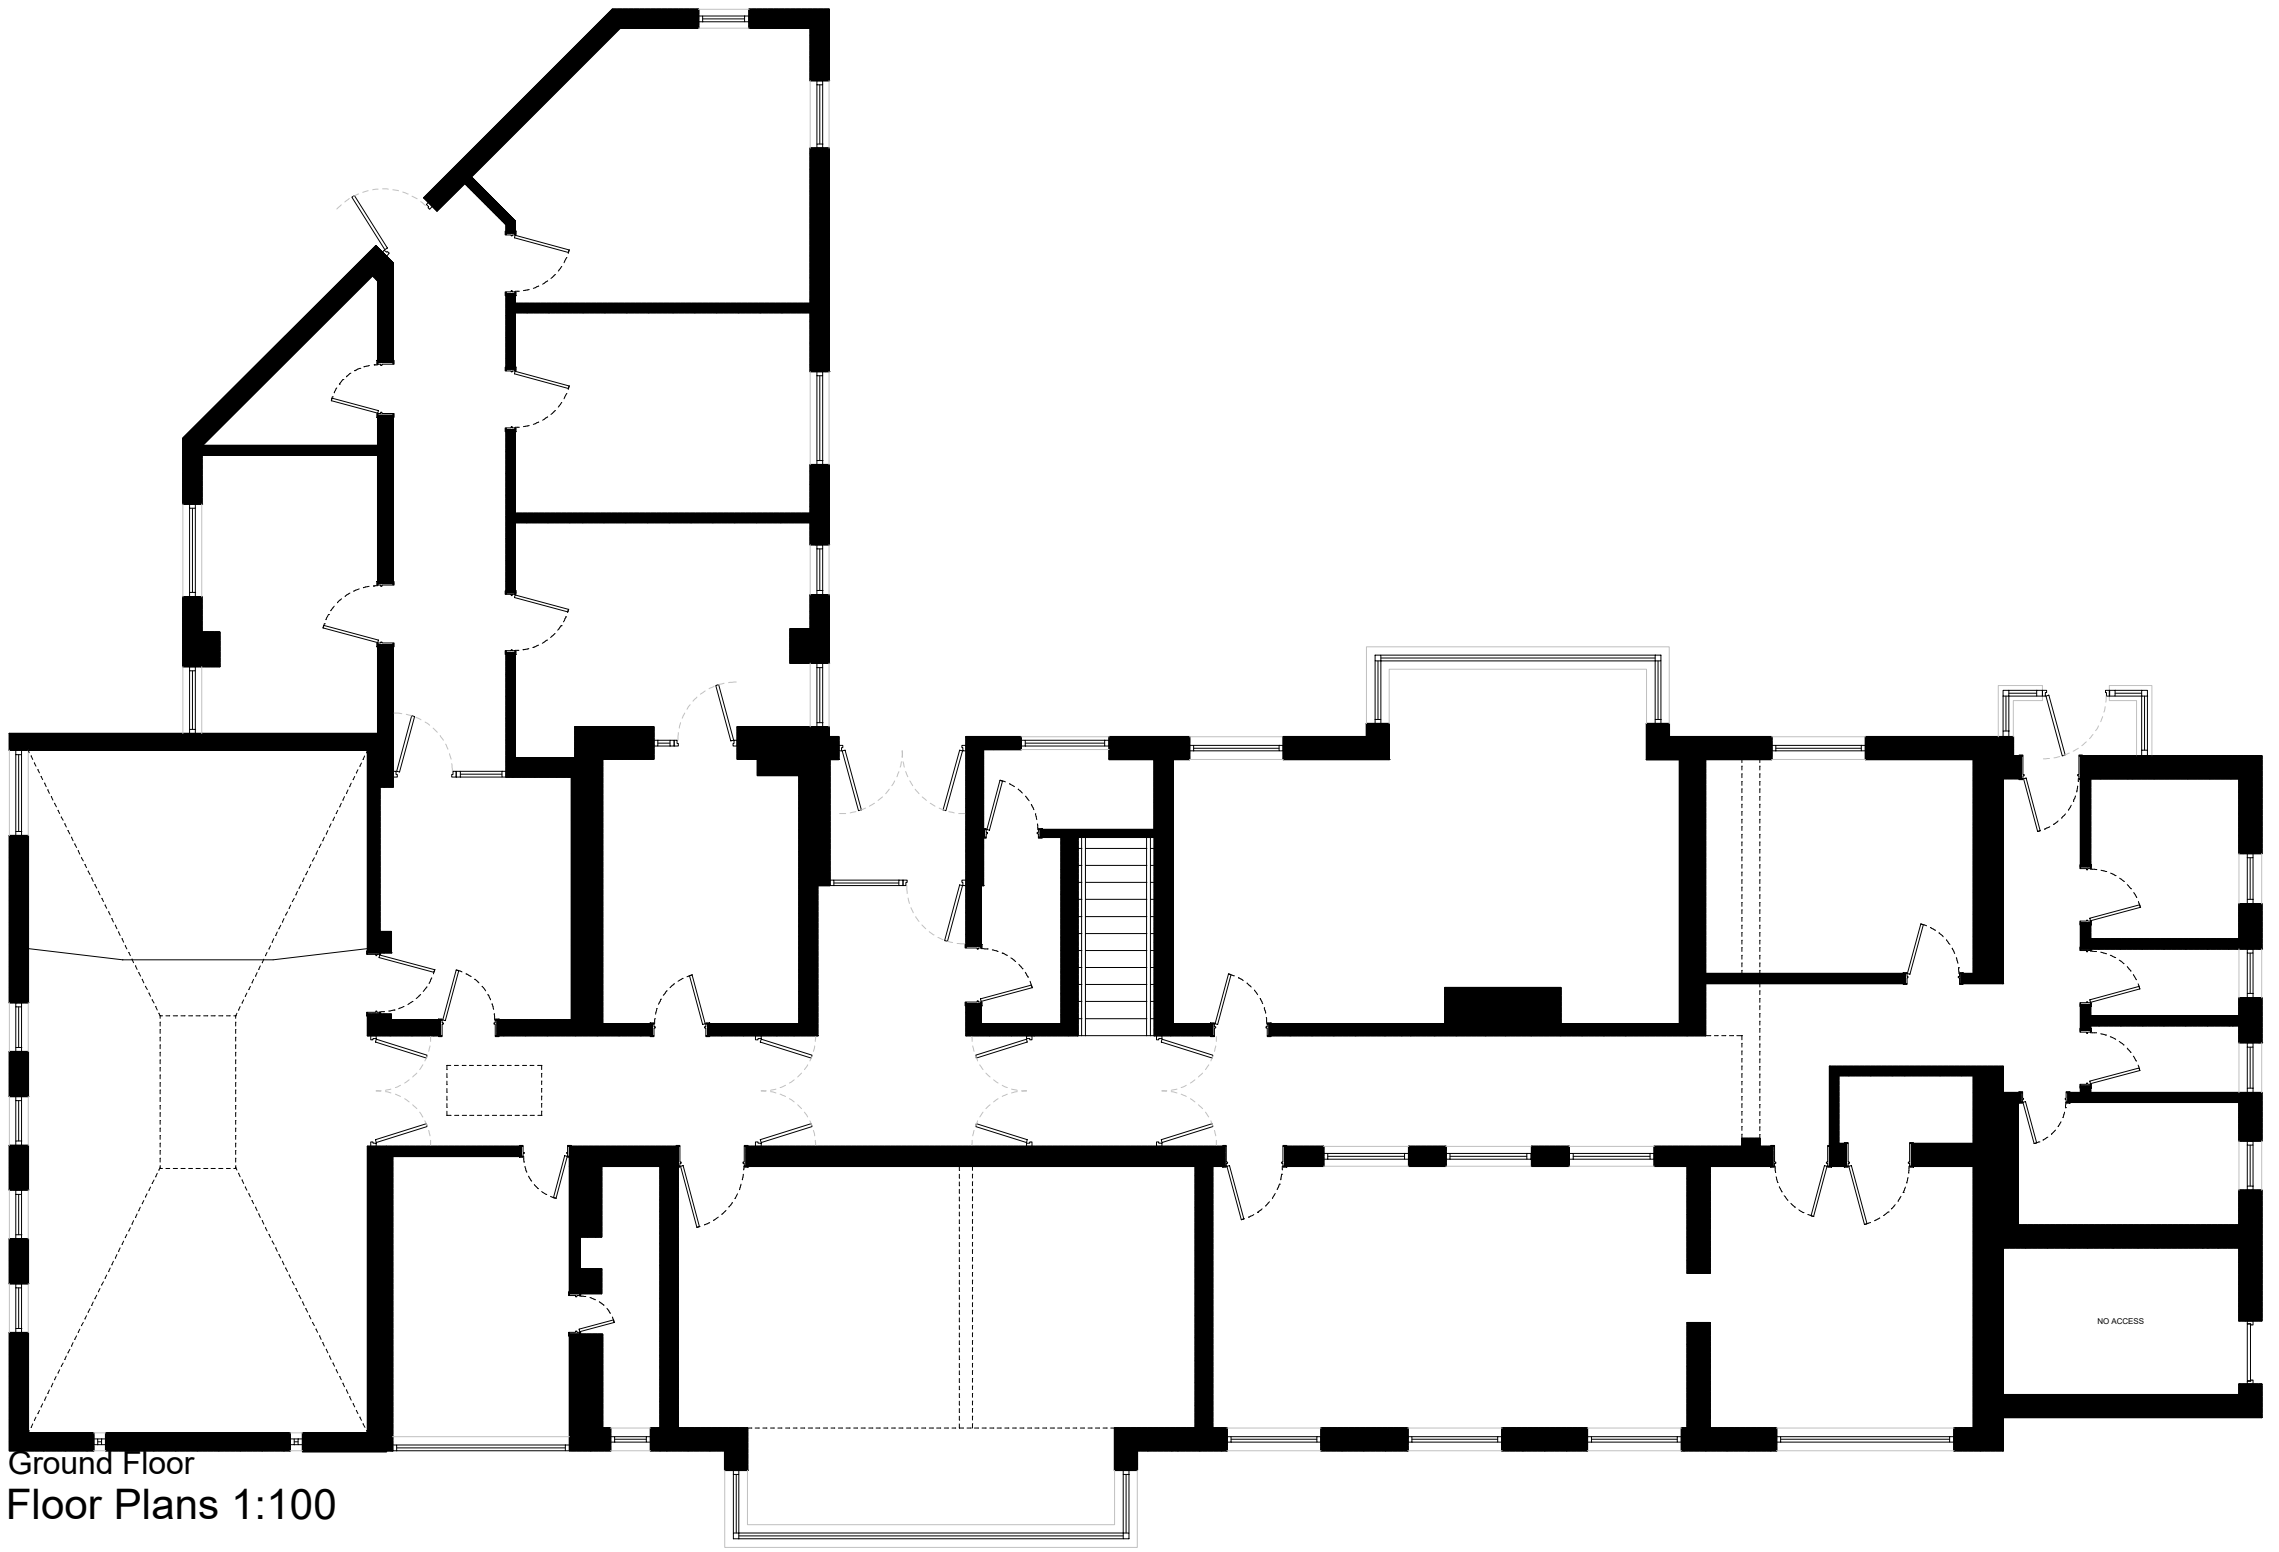


Ground Floor
Floor Plans 1:100



Location Plan 1:1250



Site Plan 1:200

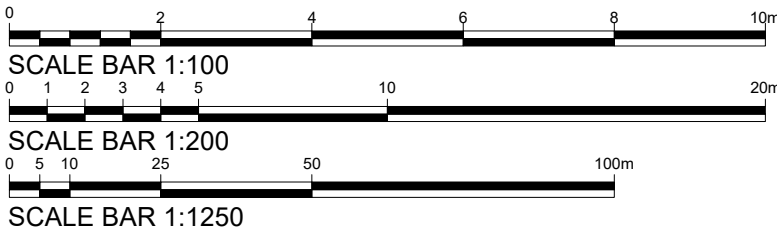

NOTES		REVISION	DESCRIPTION	DRAWN	CHECKED	DATE
- GRANT ERSKINE ARCHITECTS LTD SHALL HAVE NO RESPONSIBILITY FOR ANY USE MADE OF THIS DOCUMENT OTHER THAN FOR THAT WHICH IT WAS PREPARED AND ISSUED.						
- ALL DIMENSIONS SHOULD BE CHECKED ON SITE.						
- ANY DRAWING ERRORS OR DIVERGENCES SHOULD BE BROUGHT TO THE ATTENTION OF GRANT ERSKINE ARCHITECTS LTD.						
- COPYRIGHT GRANT ERSKINE ARCHITECTS LTD. NOT TO BE USED / REPRODUCED IN PART OR IN FULL WITHOUT WRITTEN PERMISSION.						

PROJECT TITLE	
PROJECT NUMBER	
DRAWING TITLE	SCALE @A1
DRAWING NUMBER	DATE
	REVISION