


PROPOSED: ELEVATIONS

Royd Arms, 158 Rooley Moor Road, Rochdale, OL12 7DQ

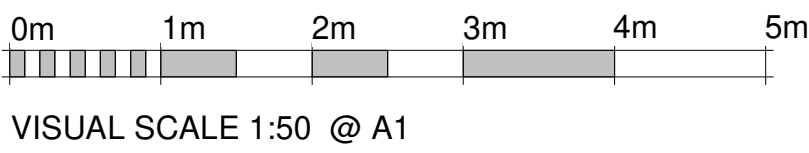

SOUTH ELEVATION



NORTH ELEVATION



EAST ELEVATION



WEST ELEVATION

MATERIAL SCHEDULE

WALL



NATURAL STONE
(TO MATCH THE EXISTING)
FOR ROOF LIFT AREAS

DOOR/WINDOWS



WINDOWS
- TIMBER WINDOWS
PAINTED WHITE



DOORS
- TIMBER DOOR
PAINTED WHITE AND BLACK

ROOF



NATURAL SLATE TO ROOF

GUTTERS AND FASCIAS



TIMBER PAINTED
BLACK

Rev	04/10/24	DS	
Date		Dm	Revision
Project: Royds Arms, 158 Rooley Moor Road, Rochdale, OL12 7DQ			
Title: PROPOSED ELEVATIONS			
Client: Bidwell Ventures UK Ltd			
Issue: PLANNING APPLICATION		Scale: 1 : 50	
		Paper: A1	
Drawing Number		Rev	Date: 24/07/2025 16:21:13
RA - 005		E	Drawn: DS
			Check: DS