

DOUBLE SIDED



ILLUMINATED
PROJECTION SIGN



SIDE VIEW/
CROSS SECTION

PROJECTING SIGN
scale 1:50




EXISTING SHOPFRONT: side view

EXISTING SHOPFRONT:front view



PROPOSED SHOPFRONT: side view

PROPOSED SHOPFRONT: front view

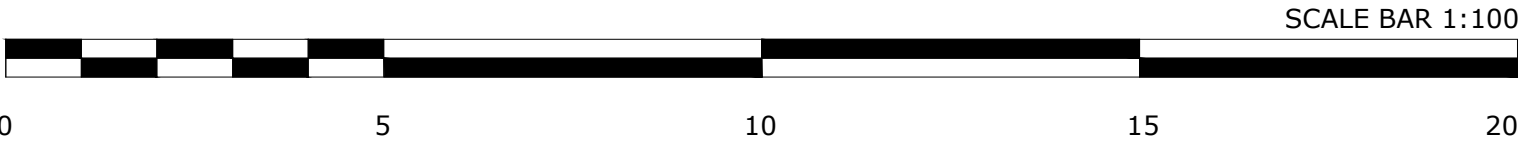

DRAWING APPROVALS		LOCATION	GENERAL NOTES	REVISIONS			DRAWING TITLE:	LOCATION:		
DEVELOPMENT APPROVAL				0	PROPOSED SHOPFRONT ELEVATION	13/11/24	PROPOSED SHOPFRONT ELEVATION	1426 - ROCHDALE 44 - 46 Yorkshire Street, Rochdale, OL161JW		
DIVISIONAL MANAGER				1	ADDITIONAL INFO ADDED	31/01/25			DWG. NO.	1426WT-44.46SE
				2	ADDITIONAL INFO ADDED	04/02/25				
				3	ADDITIONAL INFO ADDED	10/03/25				
				4	CORRECTIONS AND AMENDMENTS MADE	02/06/25				
				5	CORRECTIONS AND AMENDMENTS MADE	13/06/25				
All dimensions are to be checked on site.				6	SIDE WALL AMENDED	13/08/25		REV. NO	REV 11	
				7	VINYL DESIGN INCLUDED	13/08/25				
				8	REVISED	14/08/25				
				9	REVISED	14/08/25				
				10	REVISED	14/08/25				
				11	REVISED	27/10/25				
				REV.NO	DESCRIPTION	DATE				
				SCALE:	1:100 (A3)		DATE:	2025.10.27		
				DWG. BY:	B.STRYDOM					
				CHECKED:	N.LOWE					