




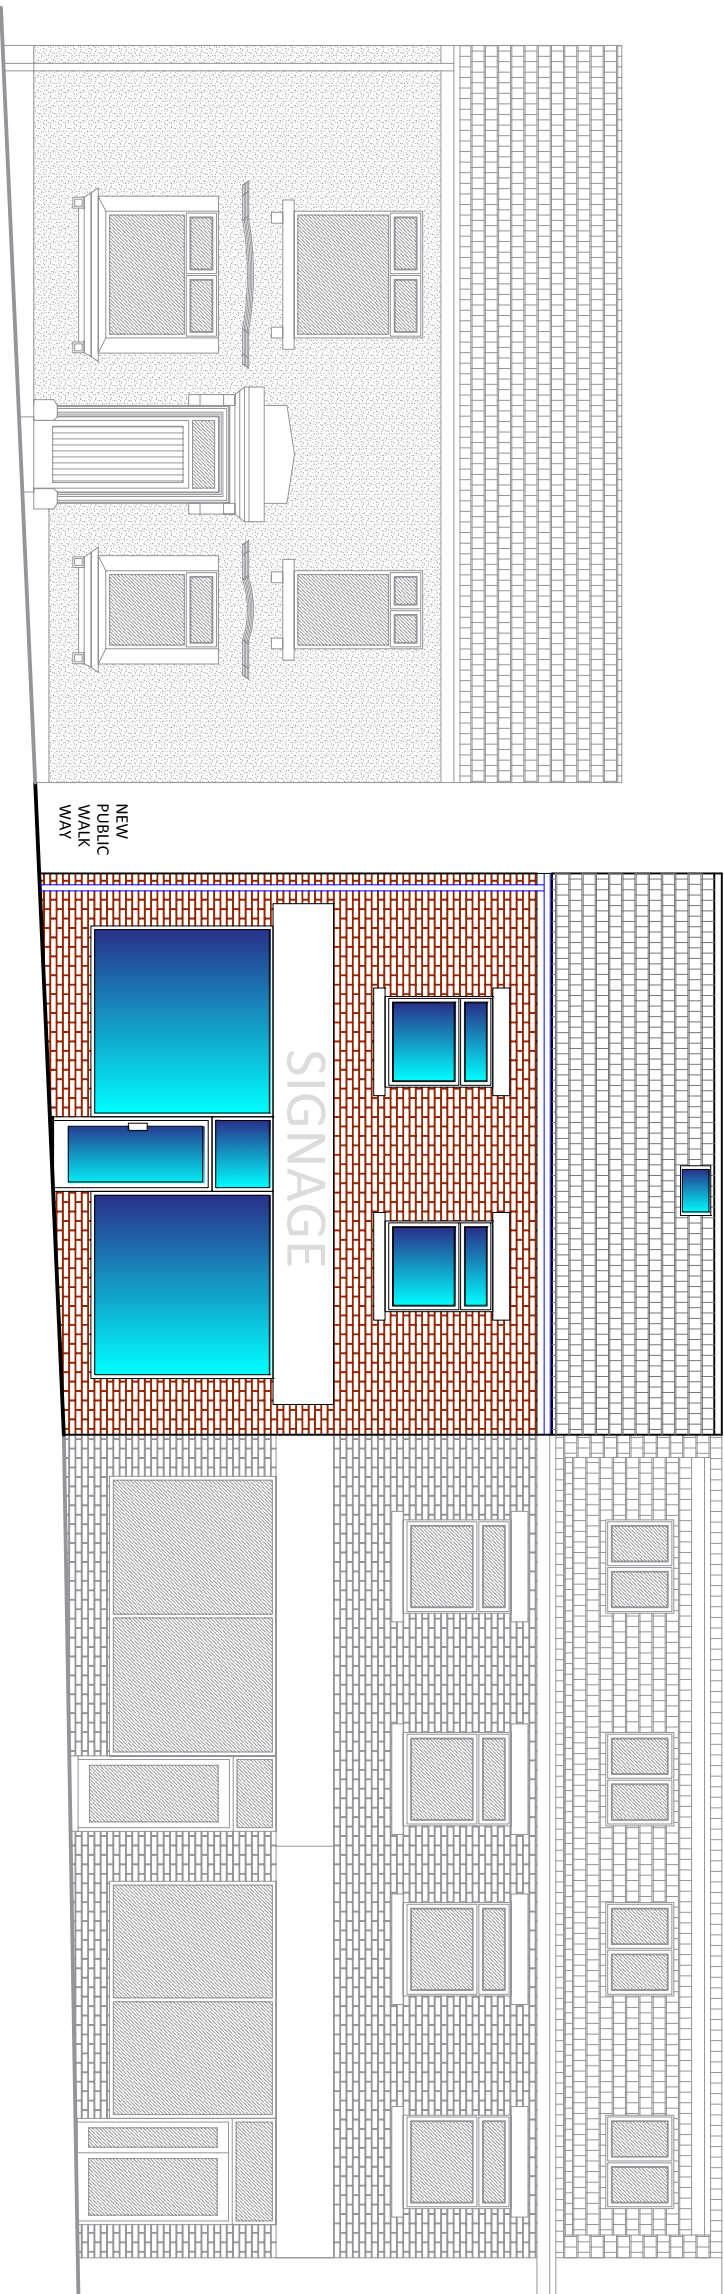

PROPOSED FRONT ELEVATION AND STREET SCENE SCALE 1:100

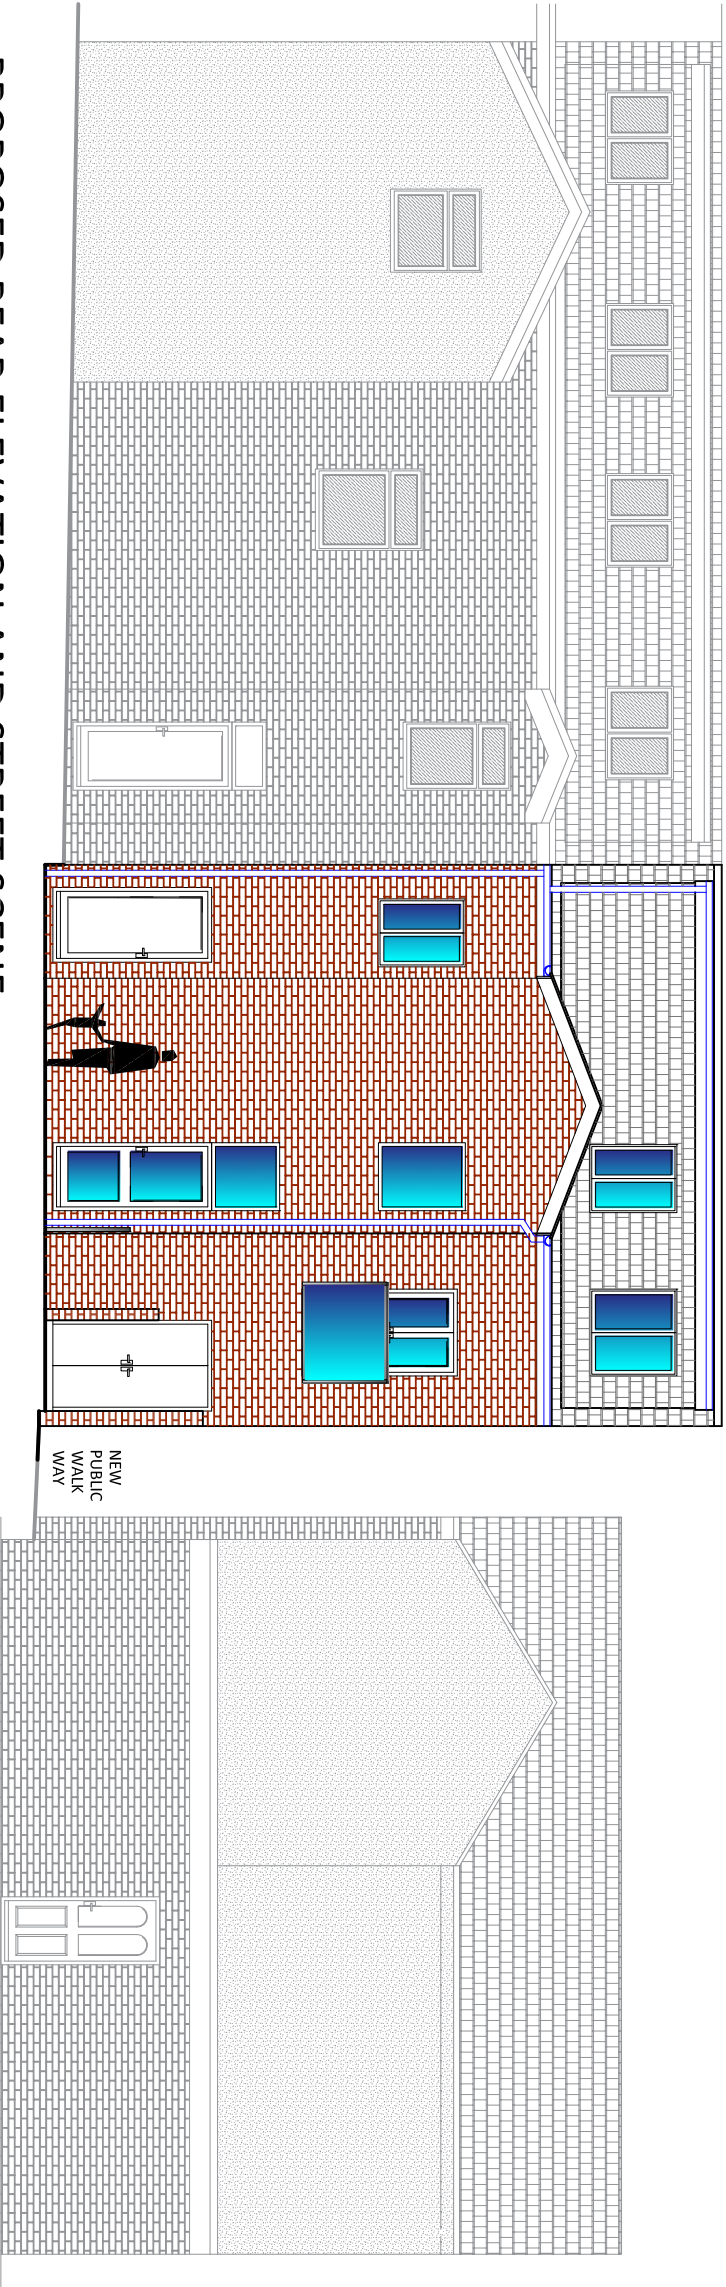


PROPOSED REAR ELEVATION AND STREET SCENE SCALE 1:100

 

REV	DATE	AMENDMENTS
B	16-11-2025	REAR OUT RIGGER REDUCED FROM 3 STOREY TO 2 STOREY AND ROOF CHANGED FROM MONO PITCH TO PITCHED ROOF
A	10-11-2025	REAR OUT RIGGER REDUCED BY 2M AND FLAT ROOF CHANGED TO MONO PITCH ROOF & SECOND FLOOR FLAT REDUCED TO 1 BED SELF CONTAINED FLAT
CLIENT MR SHAFQAT SIDDIQ		
DRAWN BY AK		
DATE MARCH 2025		
SCALE 1:100 @ A3		
PROJECT REF 00176		
PROJECT STAT PLANNING		
DRAWING No PROPOSED PLANS 03		
TITLE: PROPOSED 4 STOREY NEW BUILD RETAIL GROUND FLOOR WITH 2 2 BED SELF CONTAINED FLATS AT: LAND ADJACENT TO 135-137 WHITWORTH ROAD ROCHDALE OL12 0RE		

(All dimensions should be placed upon dimensions which are scaled and this drawing is subject to amendments.)
(THIS DRAWING IS COPYRIGHT & SHALL NOT BE REPRODUCED WITHOUT PERMISSION)

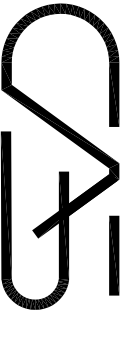

CORE ARCHITECTURAL STUDIO

E: core.as@hotmail.com
MOB: 07849566607

Core Architectural Studio is a trading name of AS & SHAFQAT SIDDIQ LTD. Company registered in England, 11404910