


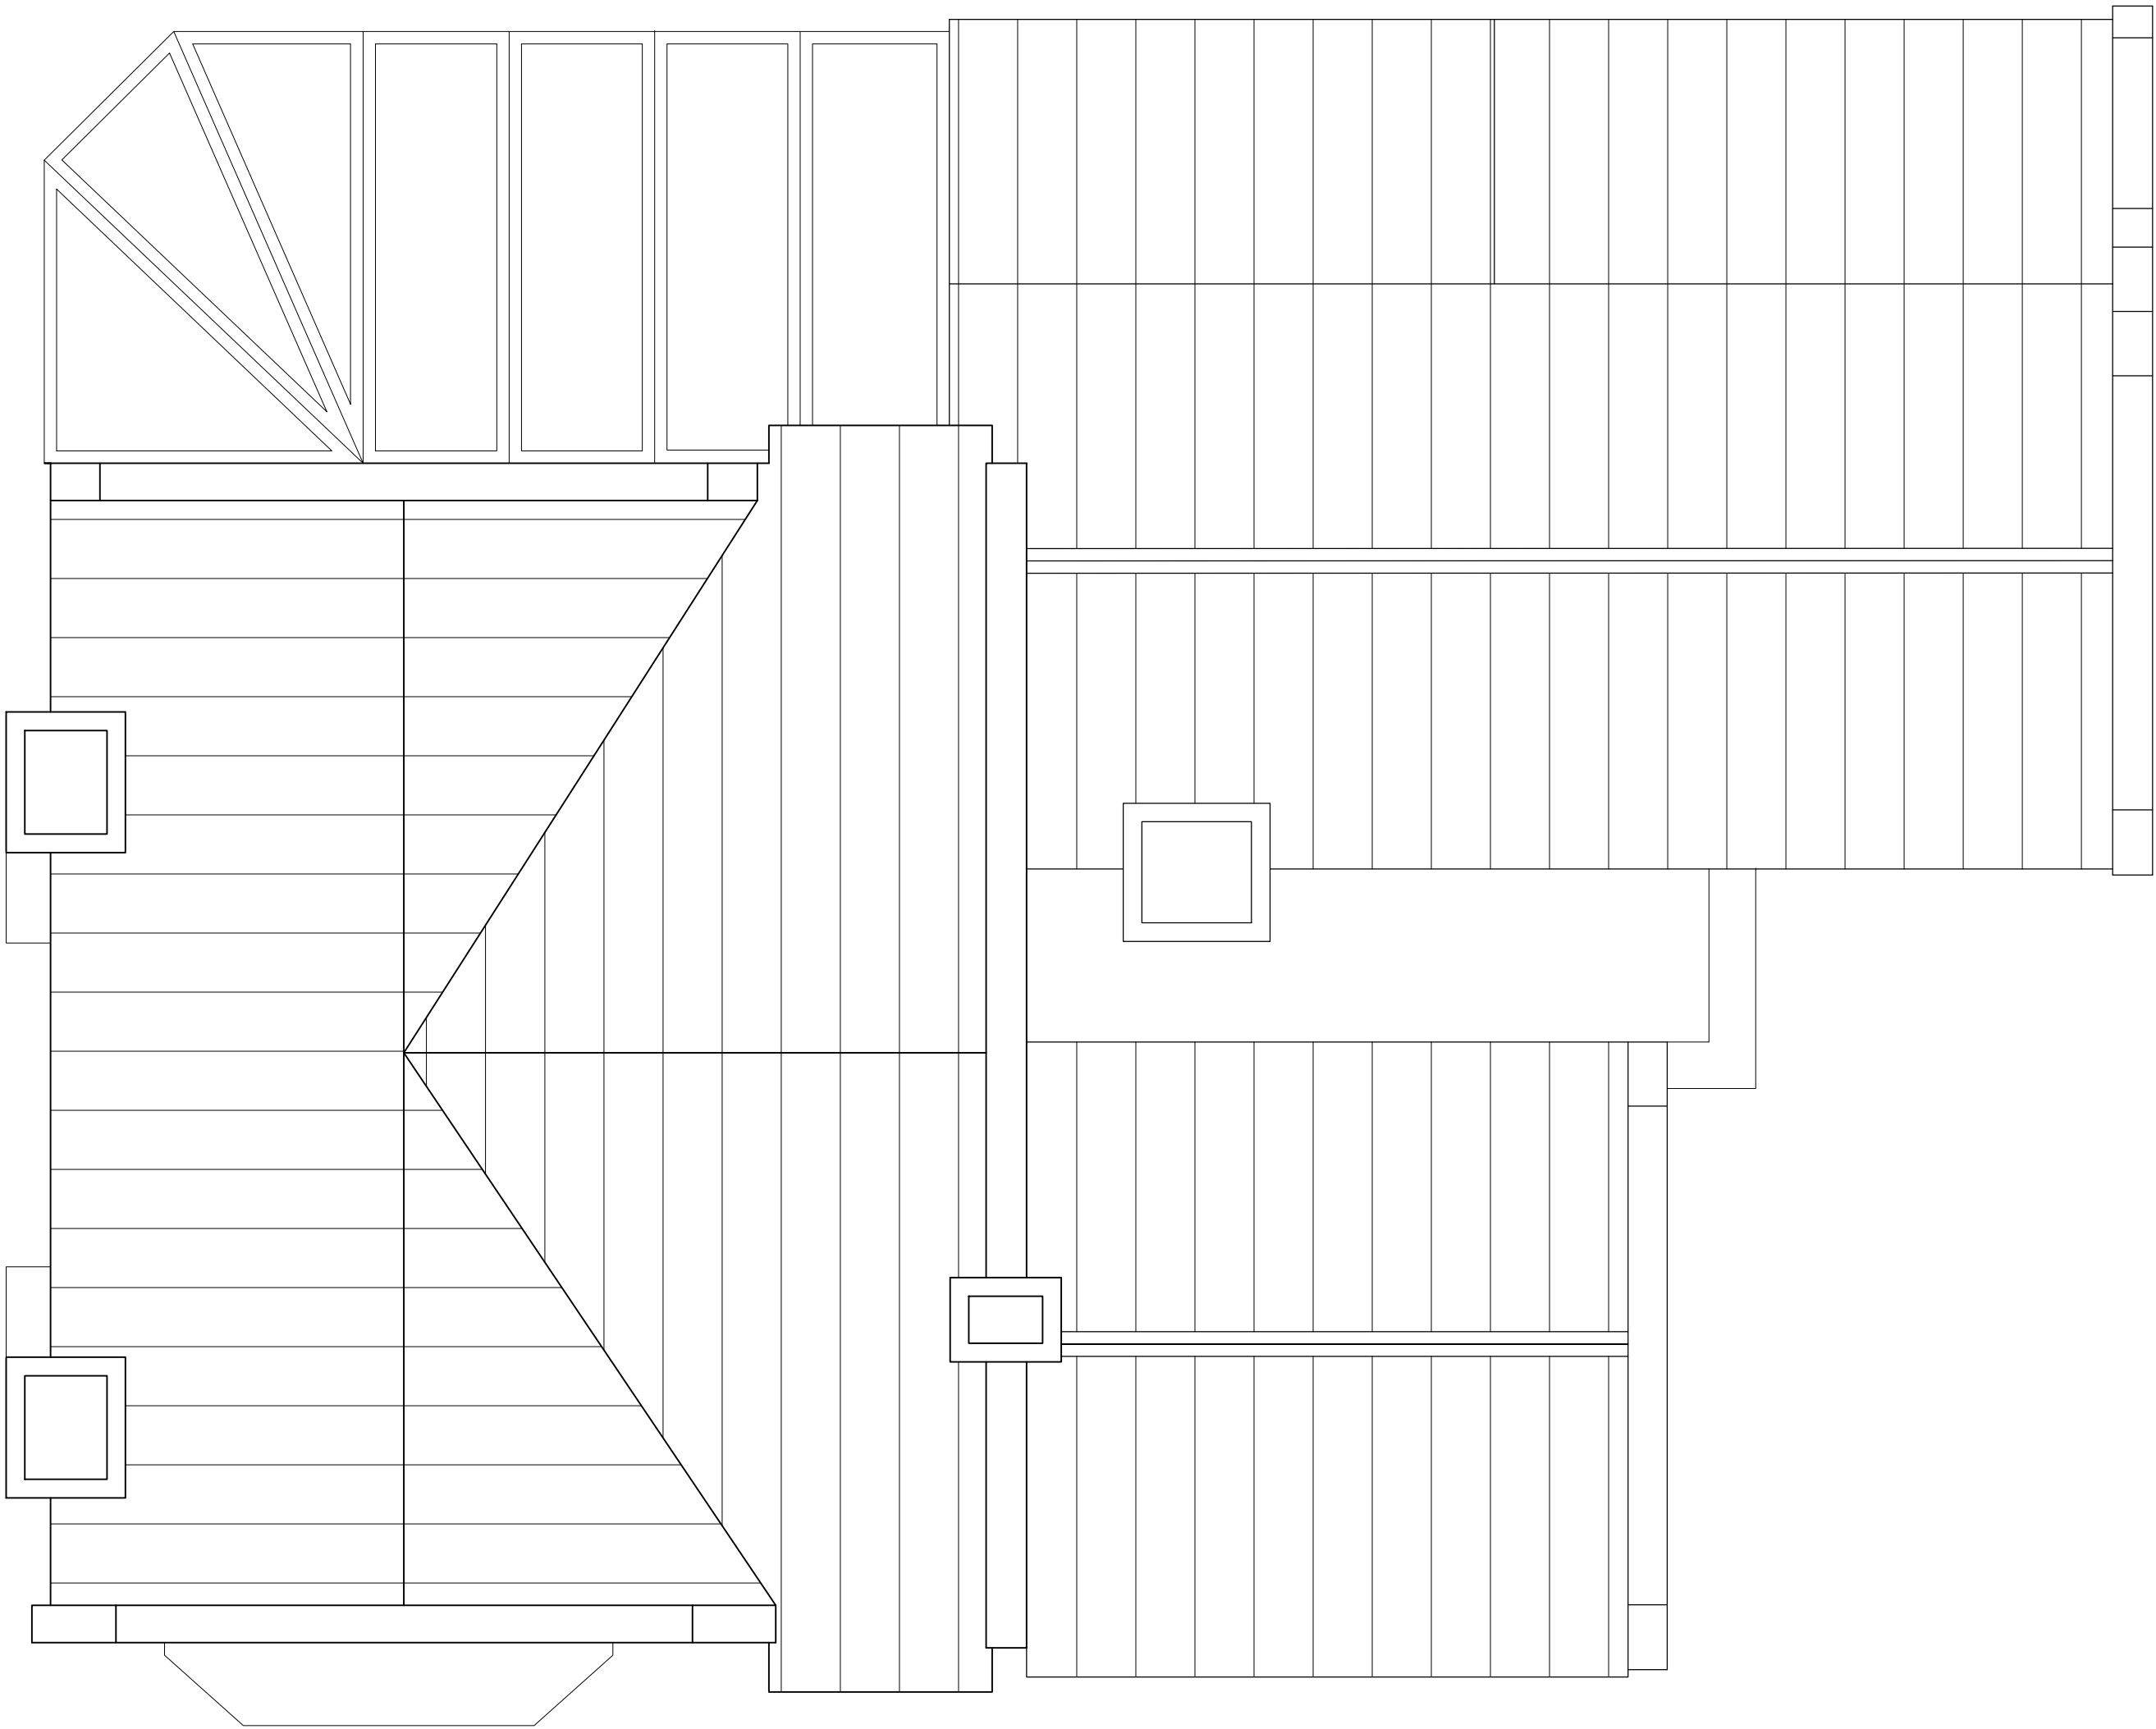

EXISTING ROOF PLAN
SCALE 1 : 50

scale 1:50 0 2.5m

IMPORTANT NOTES: Do Not Scale from this Drawing.
Use Figured Dimensions Only.

DRAWING STATUS:			INFORMATION		FOOTPRINT DESIGN	
REVISION	DATE	DESCRIPTION	CLIENT: OMAR LAW LIMITED	SCALE: 1:50@A1	DATE: 18.09.24	E. info@footprintdesign.net W. www.footprintdesign.net
			PROJECT: 77 MELLOR STREET, ROCHDALE			
			DRAWING TITLE: EXISTING ROOF PLAN			
			DRAWING NO: A138_L(00)003			