


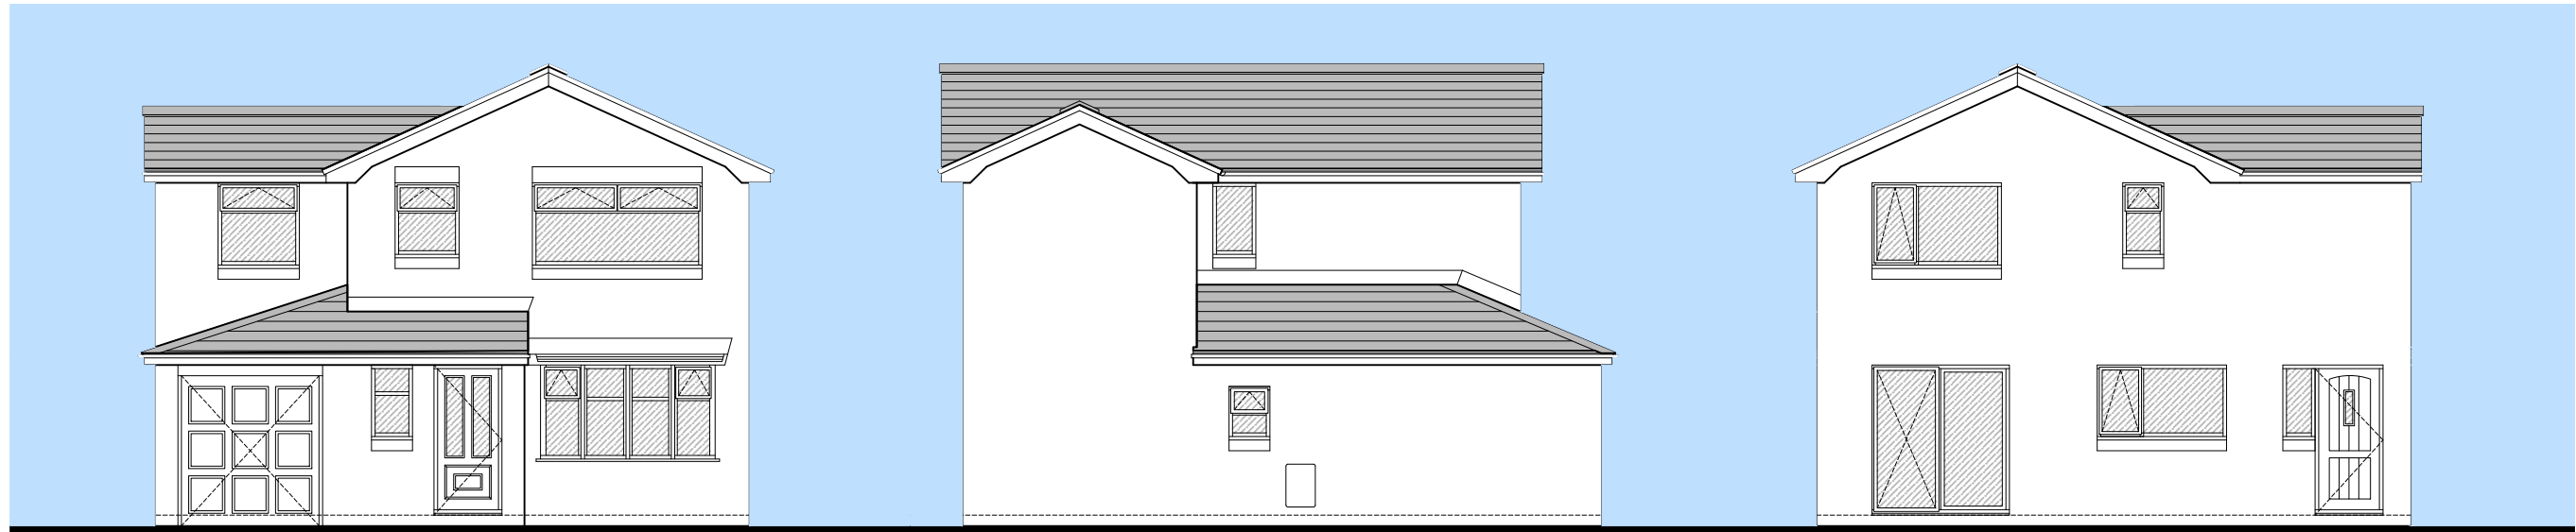

Existing North / Front Elevation (1:100)

Existing East / Gable Elevation (1:100)

Existing South / Rear Elevation (1:100)



Proposed North / Front Elevation (1:100)

Proposed East / Gable Elevation (1:100)


Proposed South / Rear Elevation (1:100)




Location Plan (1:1250)

MATERIALS:-


- Smooth dark grey interlocking concrete roof tiles to match existing
- White uPVC rainwater goods / soffits / fascias to match existing
- Brown facing brickwork to match existing
- White double glazed uPVC windows & doors to match existing

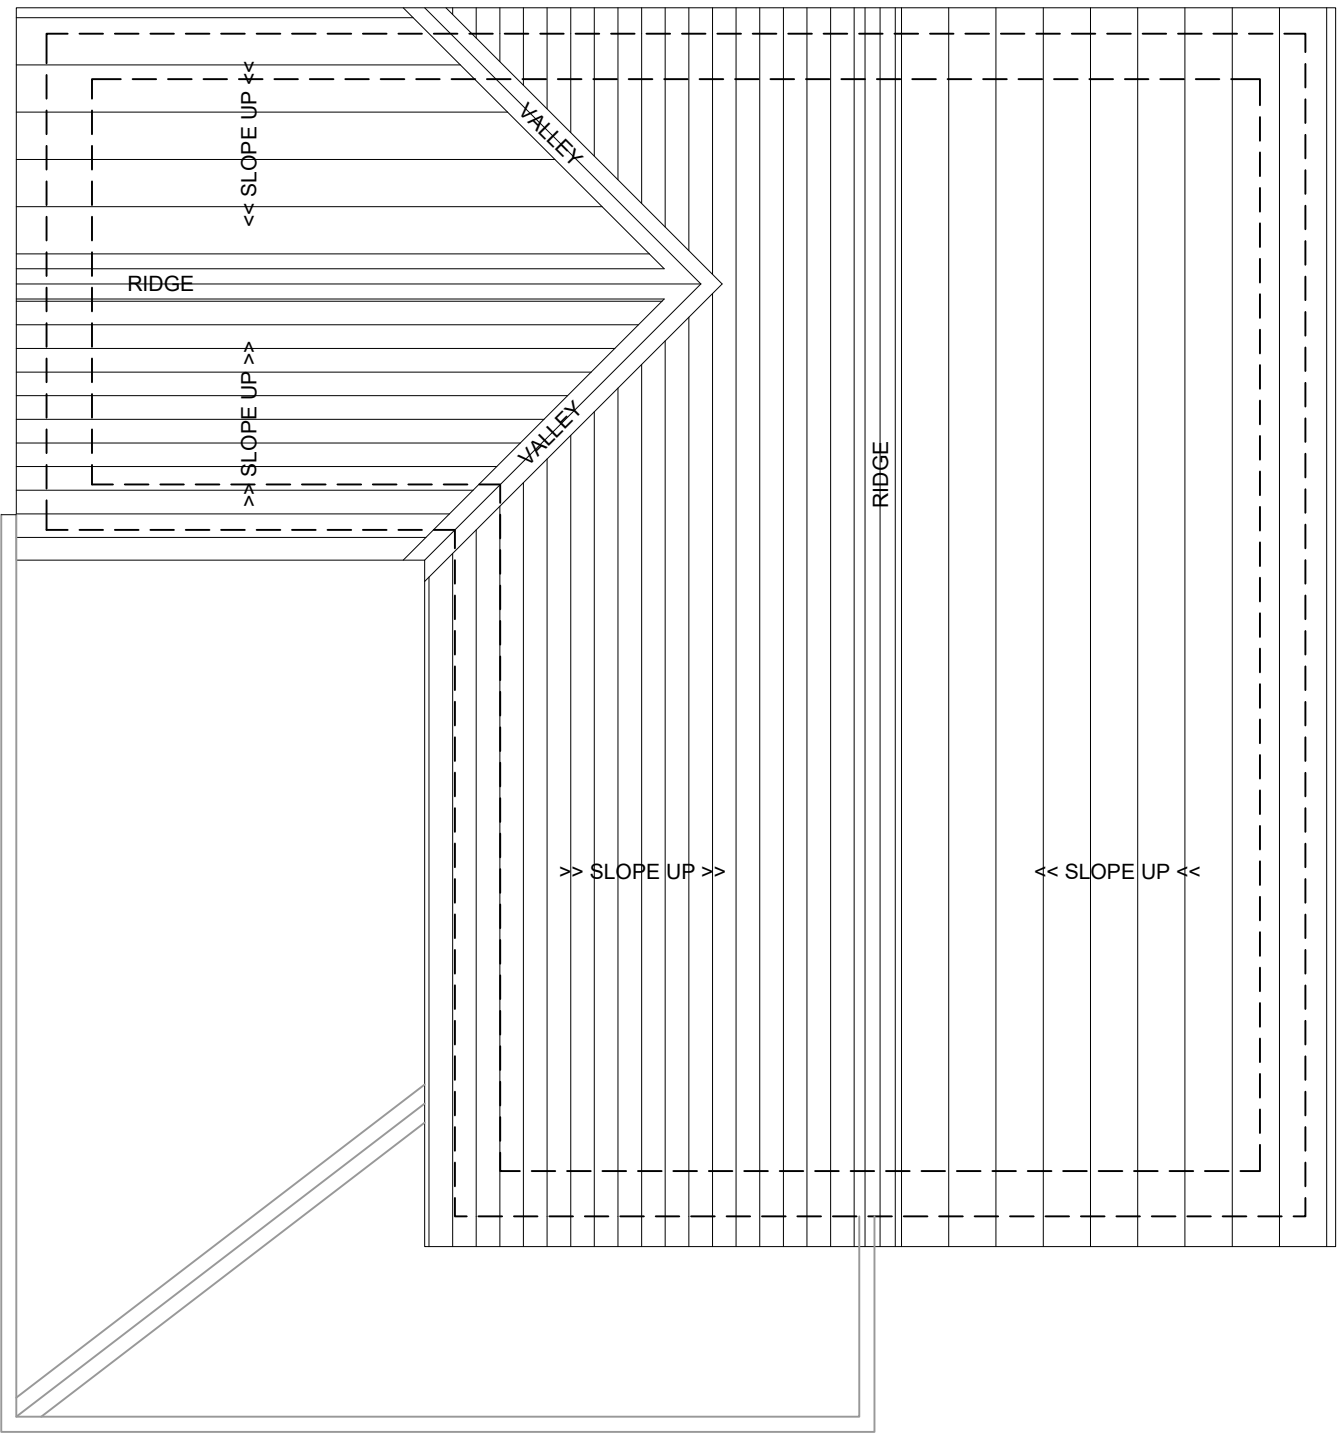


Existing Roof Plan (1:50)

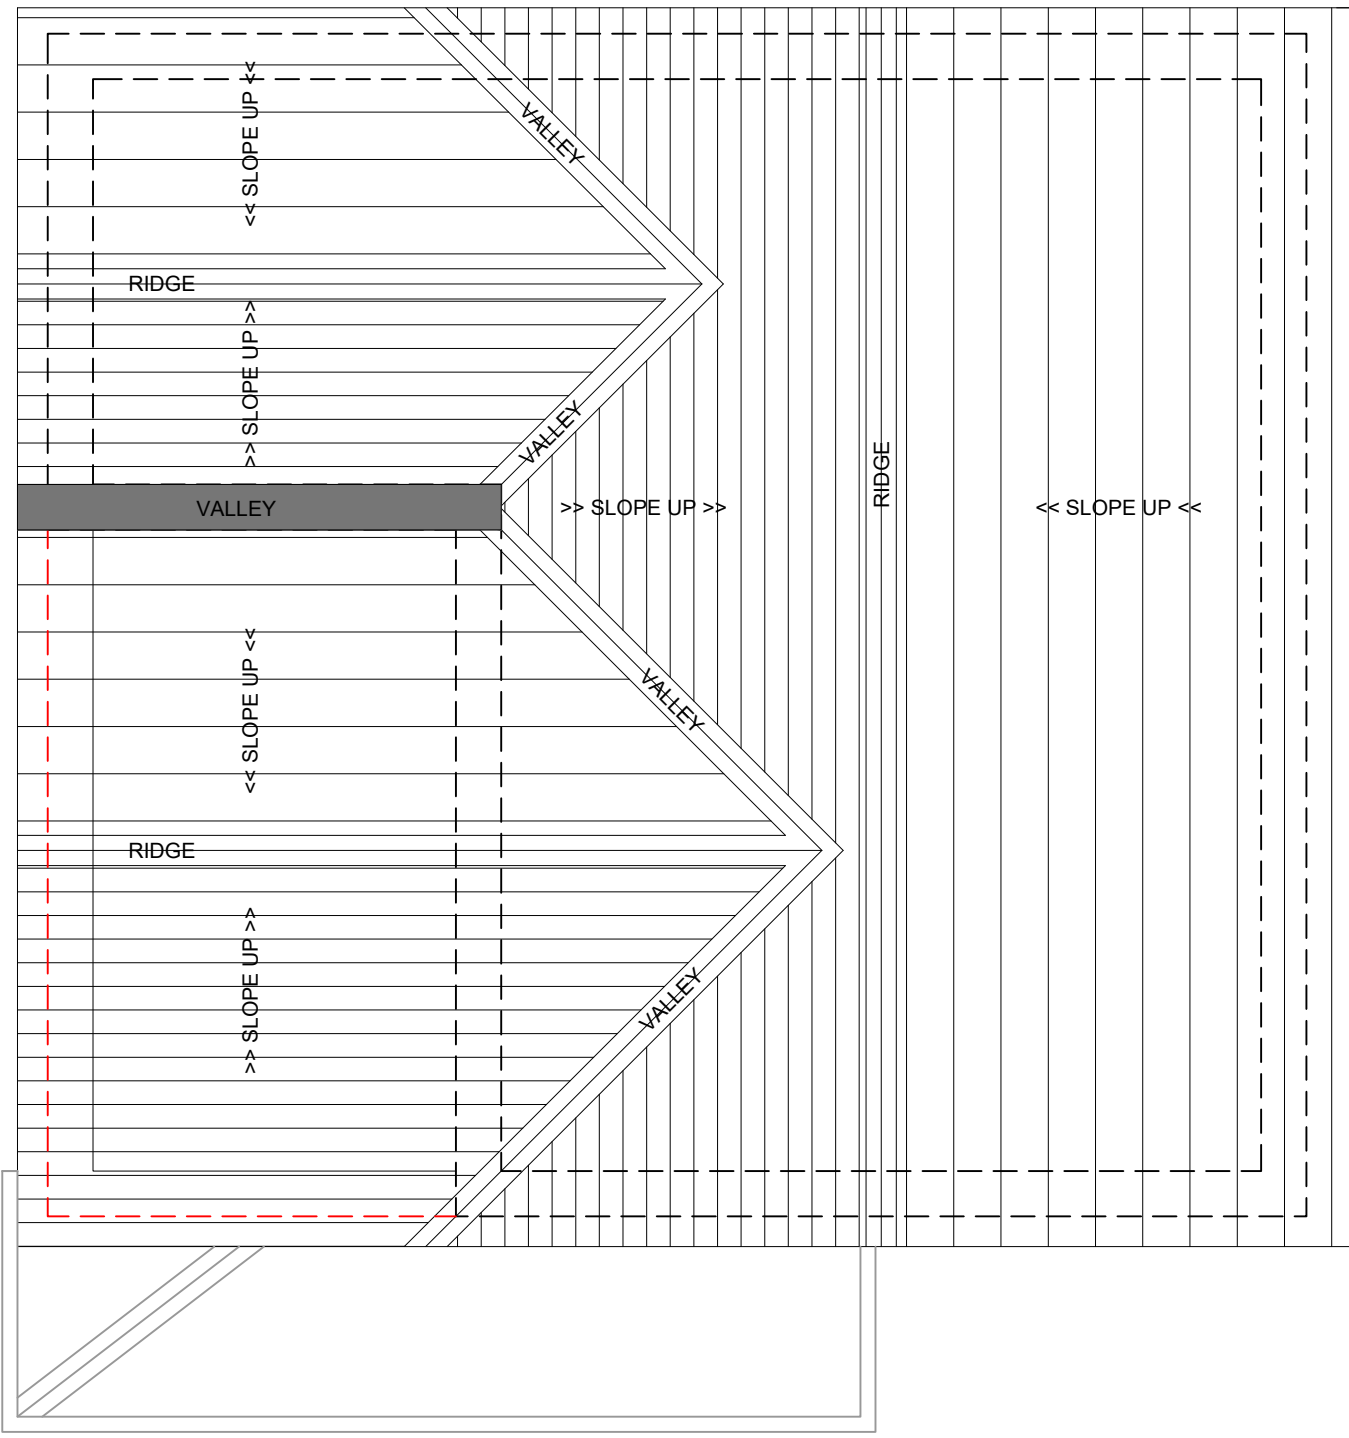


Proposed Roof Plan (1:50)

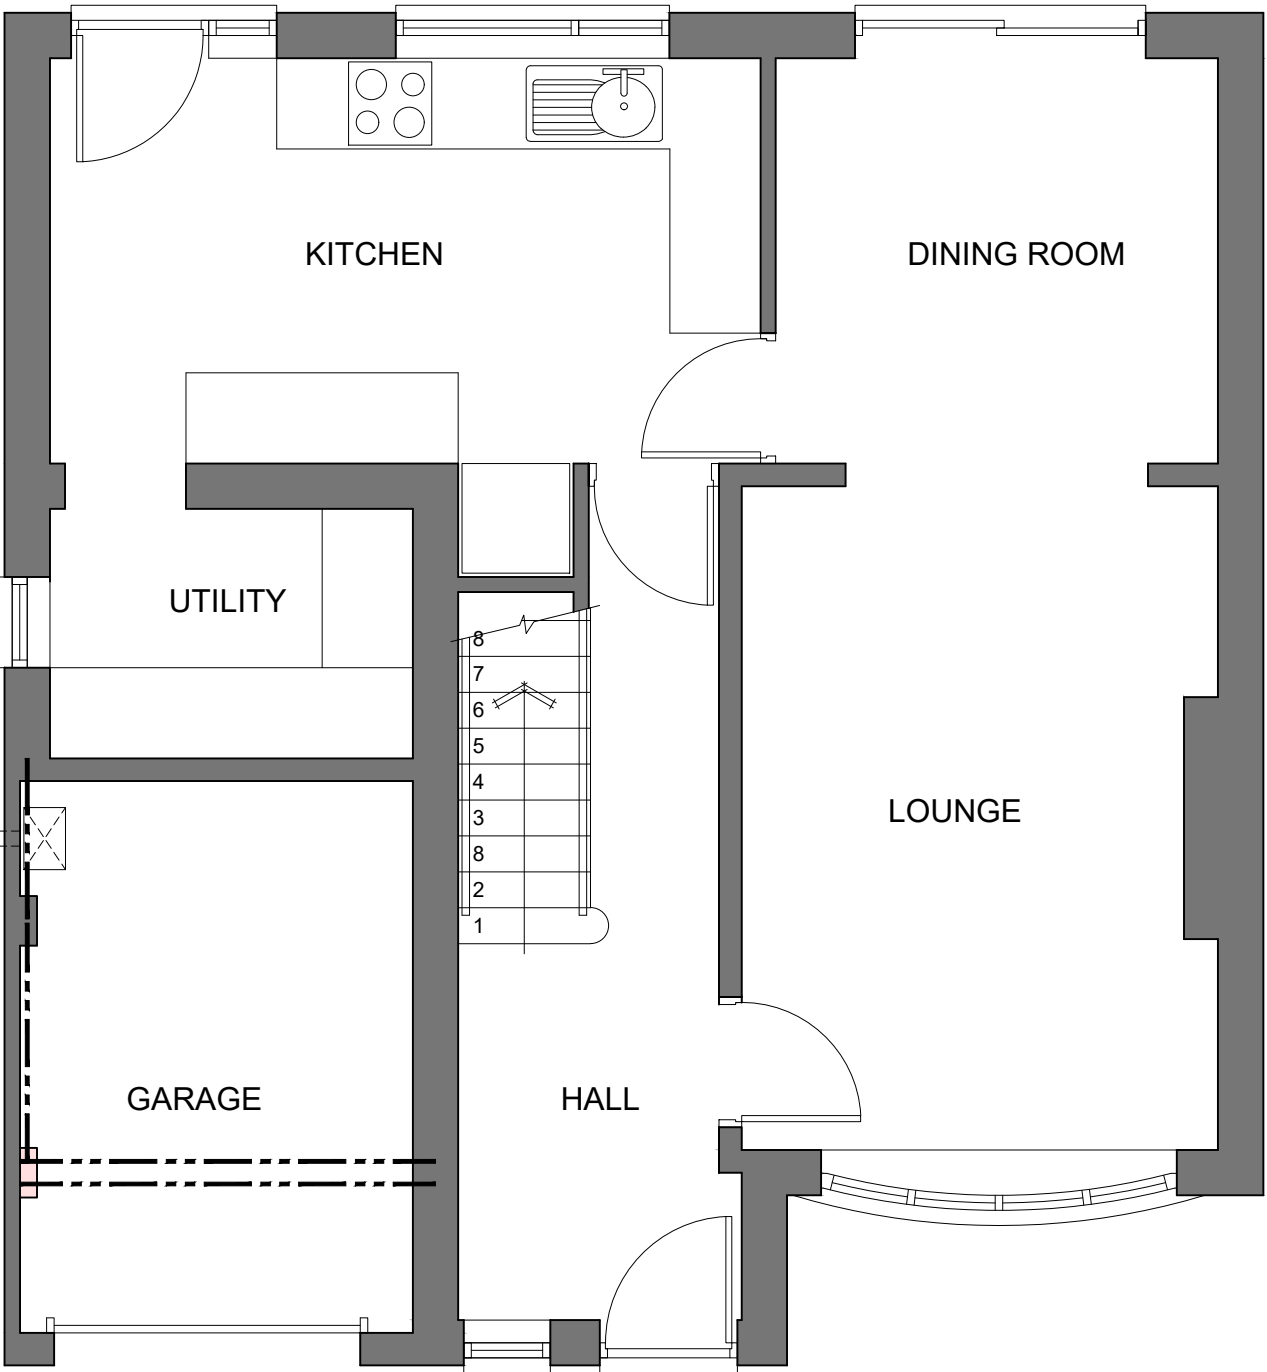


Existing / Proposed Ground Floor Plan (1:50)

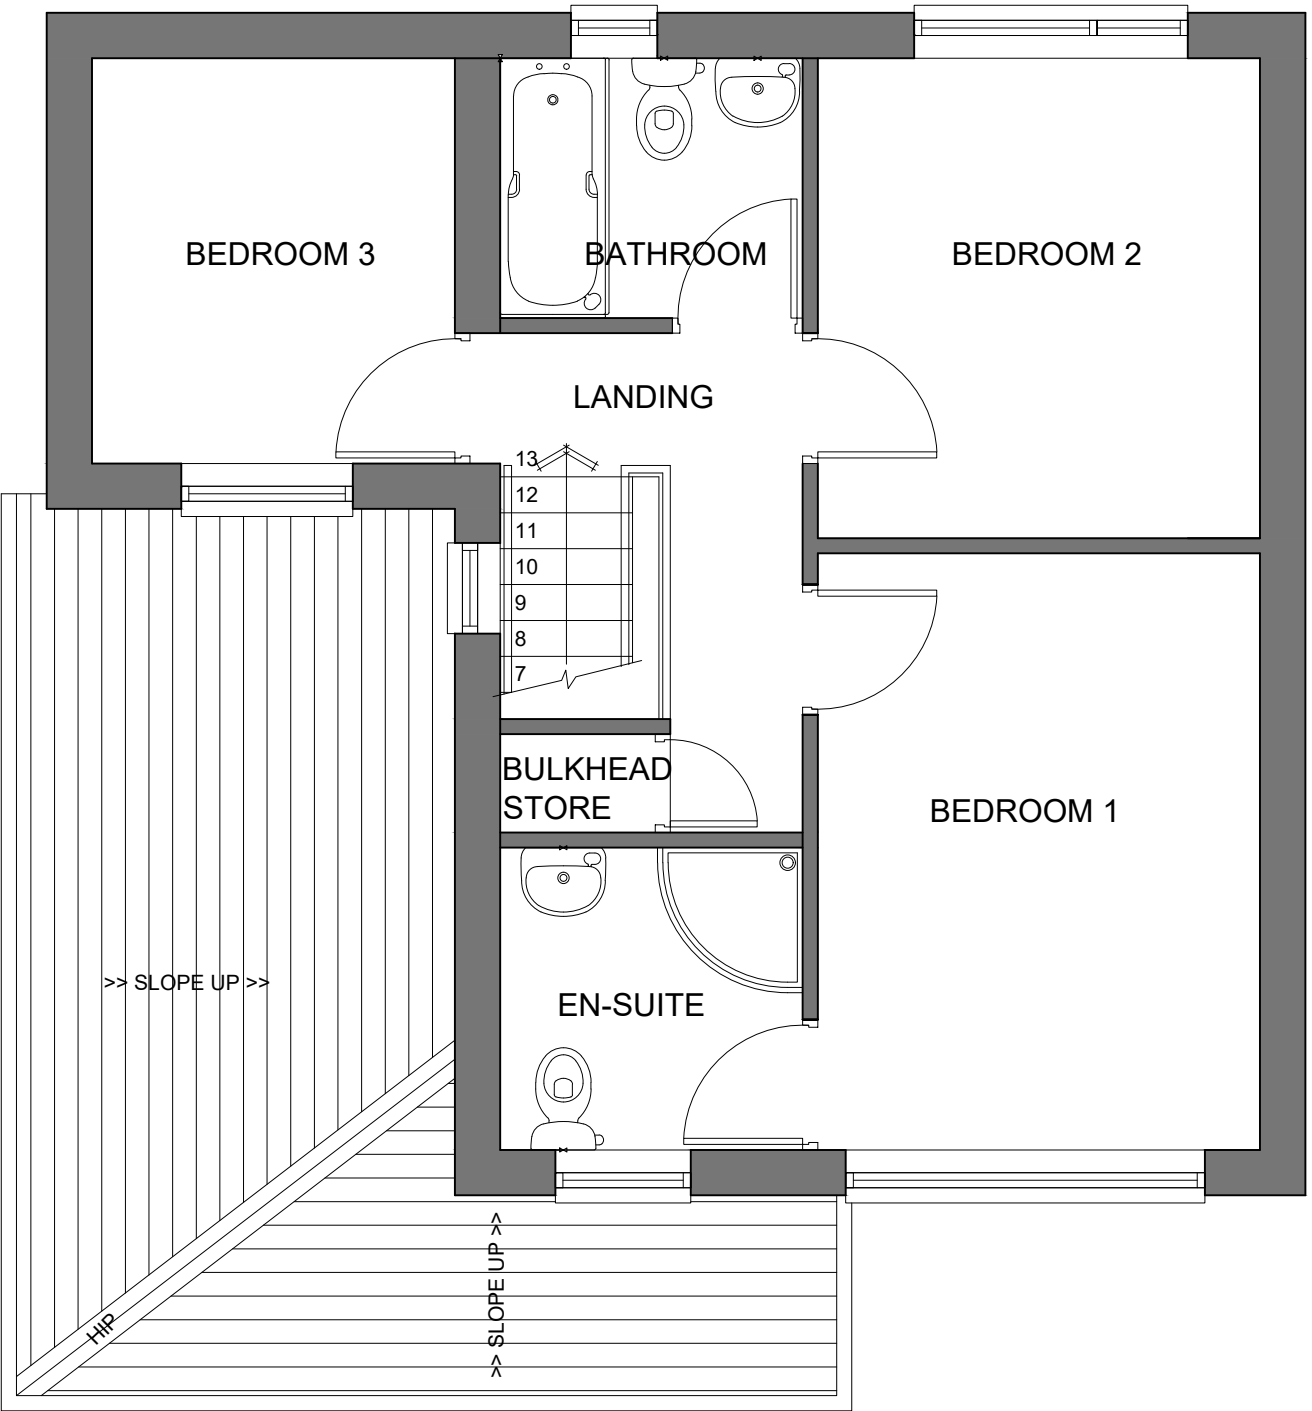

Existing First Floor Plan (1:50)

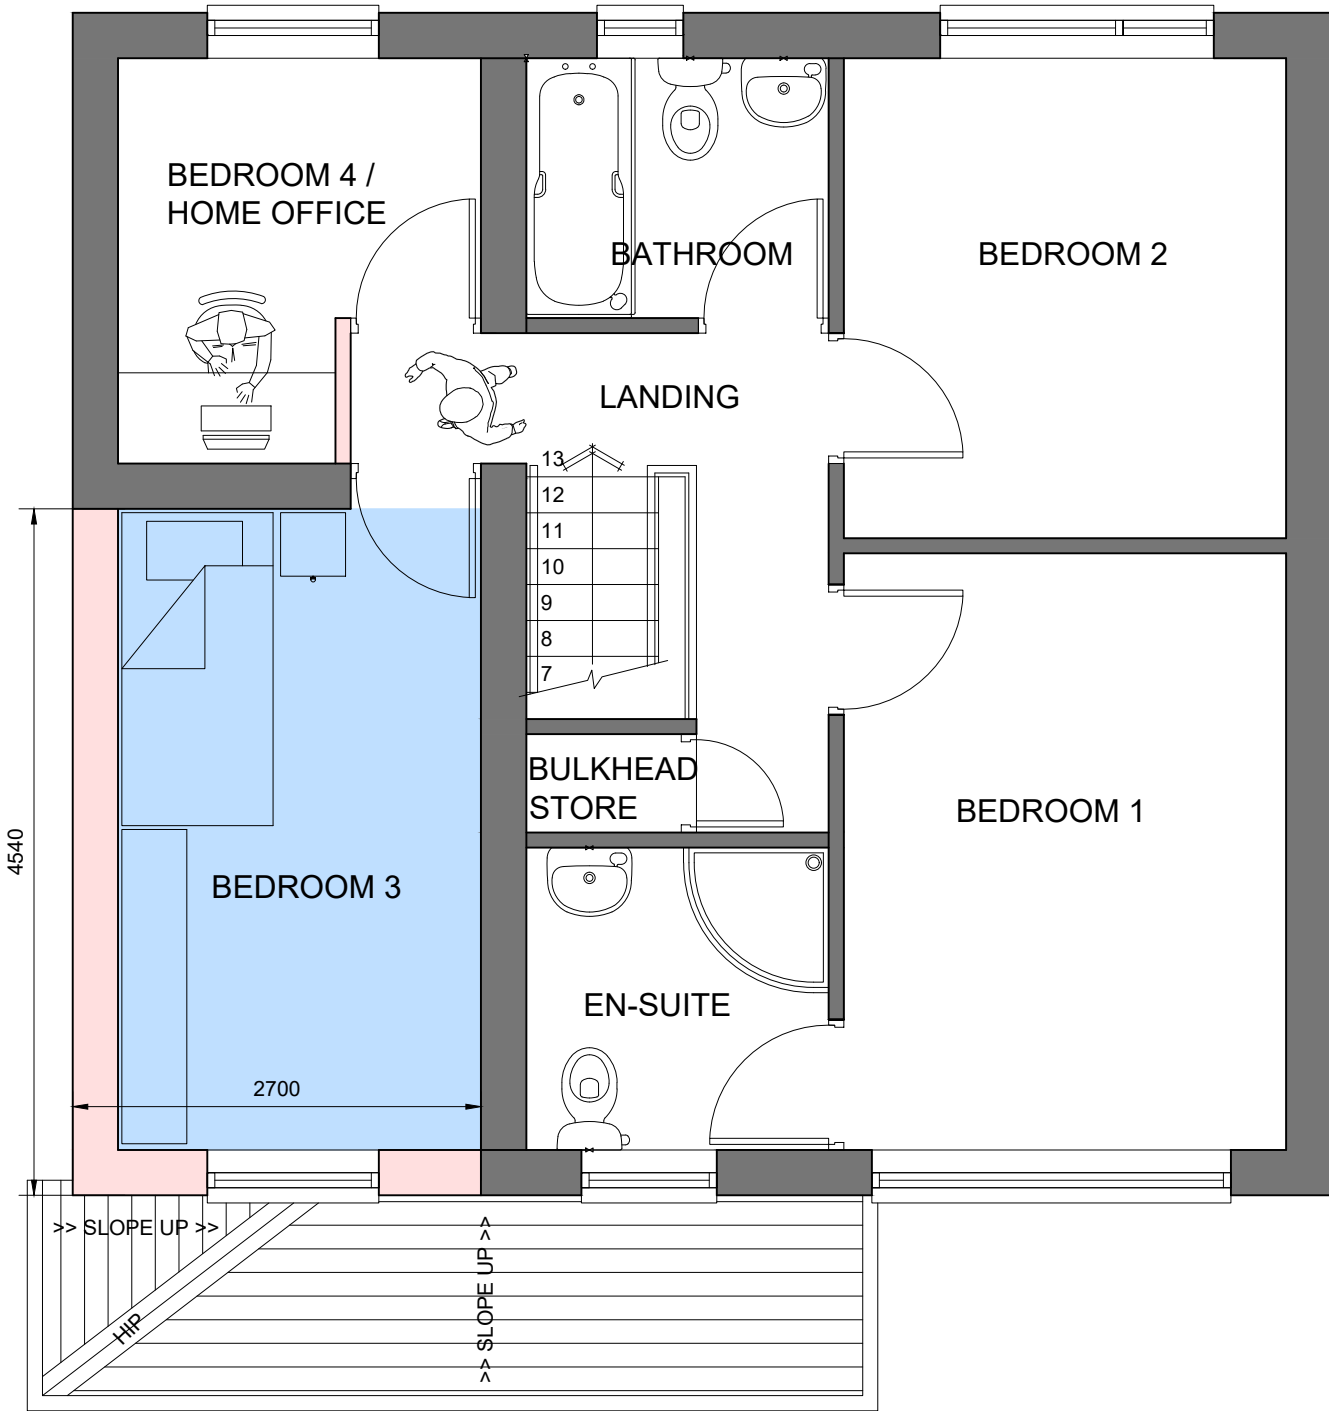

Proposed First Floor Plan (1:50)

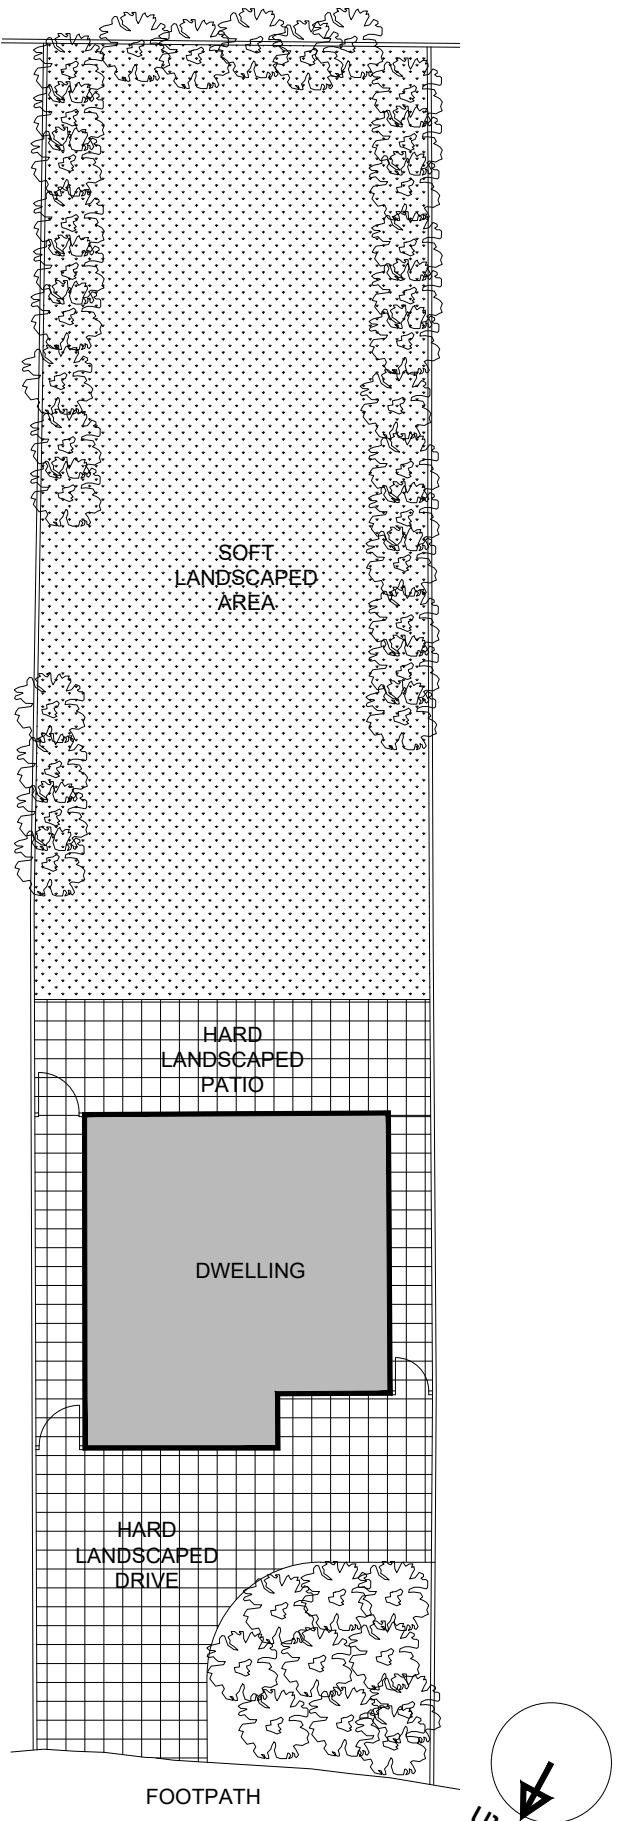

Existing / Proposed Site Plan (1:200)

A	21/10/24	Planning Permission Issue
Rev	Date	Description

Project :
39 SALISBURY AVENUE, HOPWOOD,
HEYWOOD, OL10 2NY.

Proposed First Floor Bedroom Extension
to front of property

Drawing Title :
Existing & Proposed Plans and Elevations

Drawing Title :	Date	October '25
DB-01_01 rev A	Scale	as noted @ A1