




East Elevation Scale 1:200

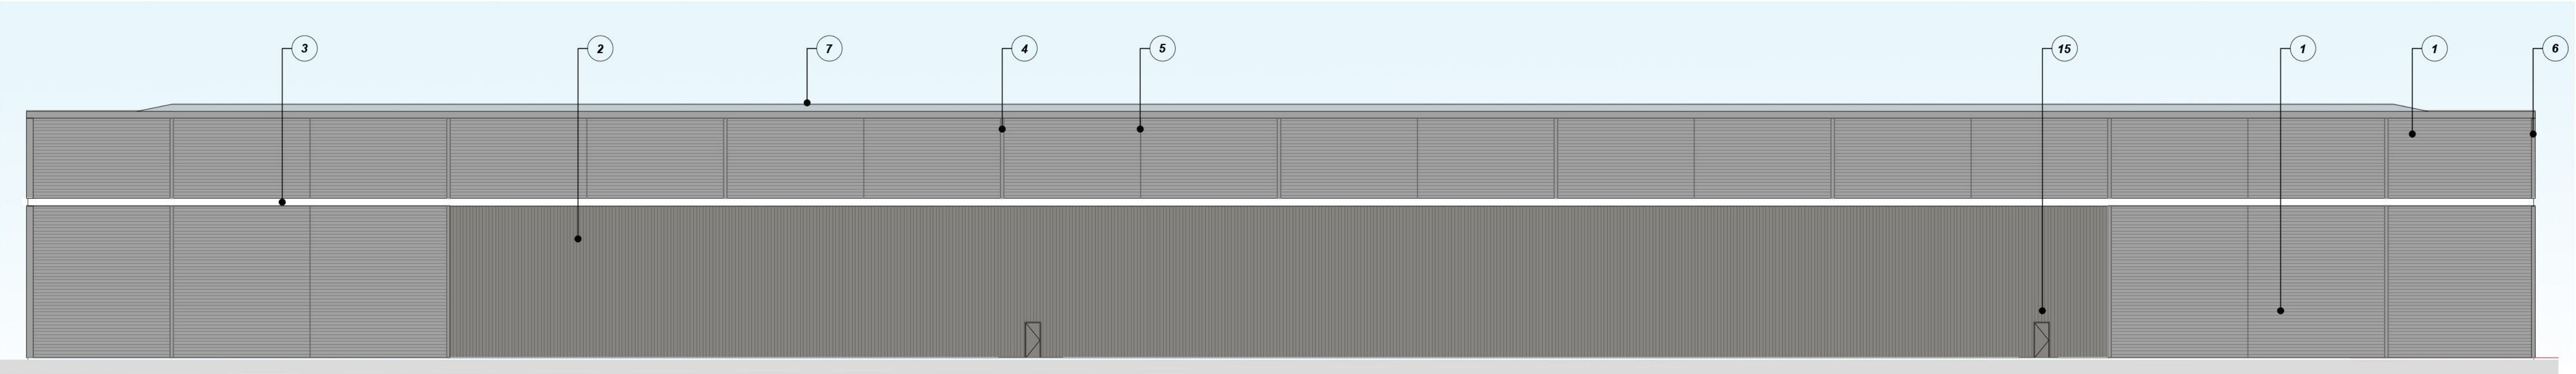

West Elevation Scale 1:200

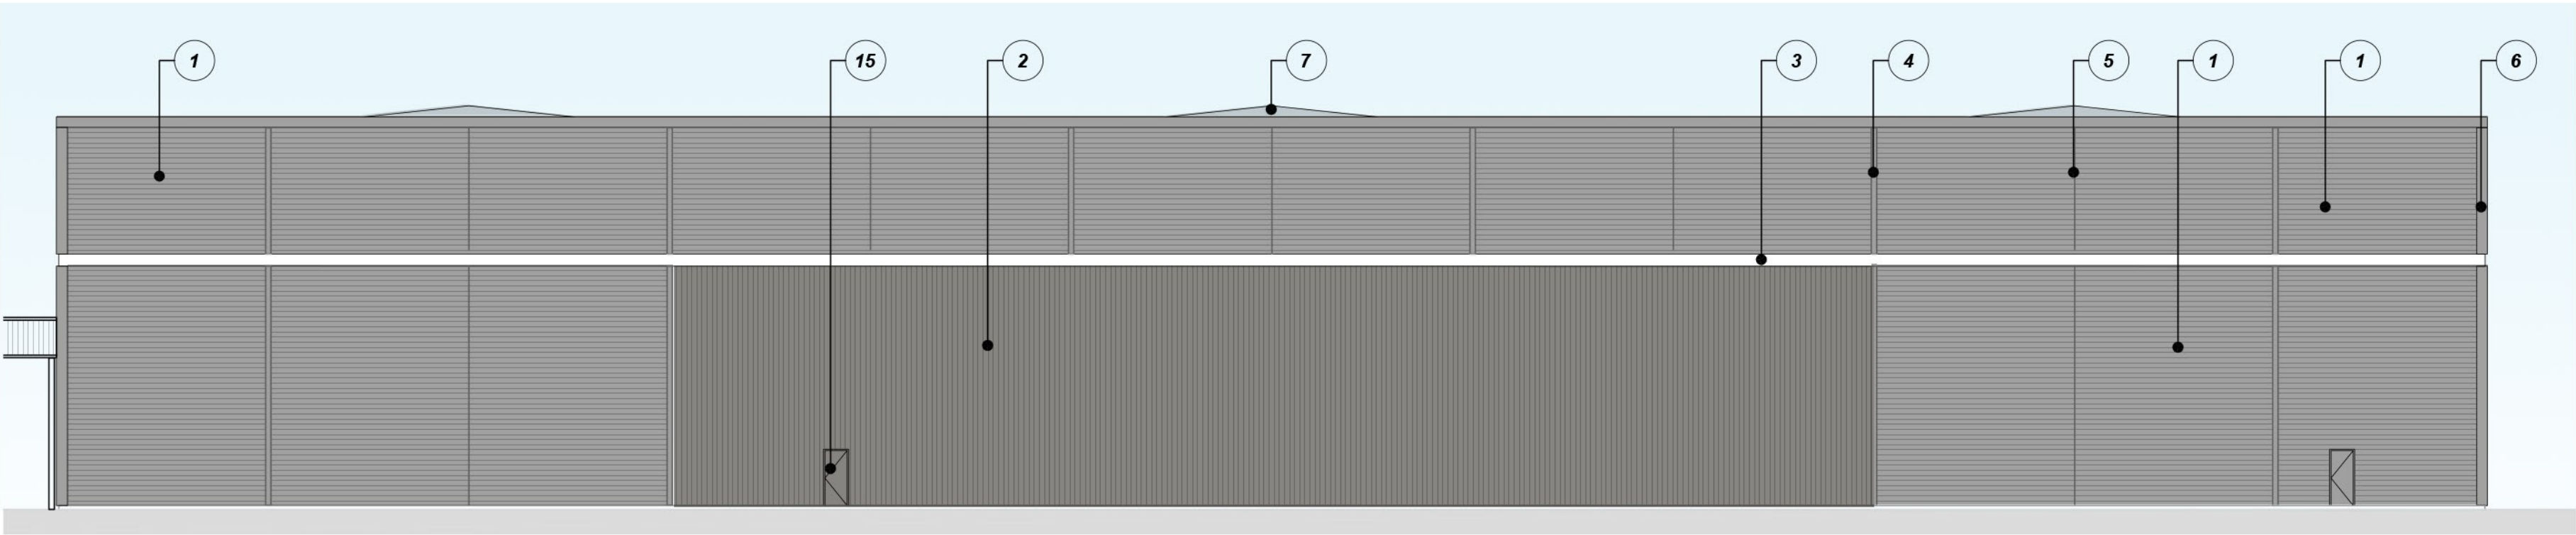

North Elevation Scale 1:200

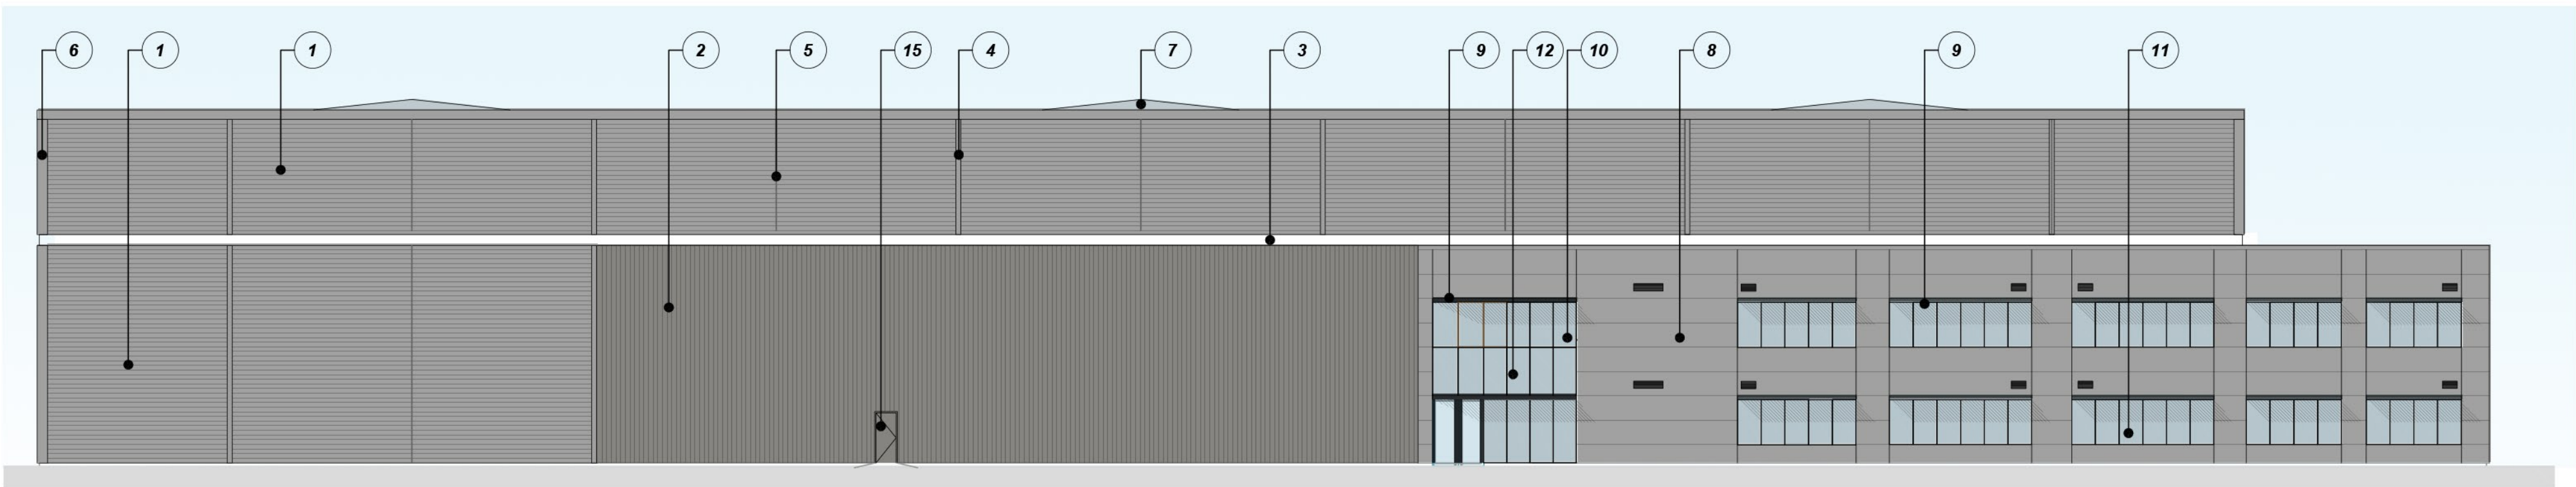

South Elevation Scale 1:200

MATERIAL SCHEDULE

- HORIZONTALLY LAID TRAPEZOIDAL PROFILED CLADDING
COLOUR - TATA STEEL COLORCOAT SIRIUS (RAL 9006) LAID REVERSE
- VERTICALLY LAID TRAPAZOIDAL STEEL CLADDING
COLOUR - TATA STEEL COLORCOAT ORION (RAL 9007) LAID REVERSE
- HIGH LEVEL RECESSED HORIZONTAL FEATURE BAND
COLOUR - TATA STEEL COLORCOAT PRISMA WHITE (RAL 9010)
- 300MM WIDE RECESSED FLASHING
COLOUR - TATA STEEL COLORCOAT SIRIUS (RAL 9006)
- 'T' FIN FLASHING
COLOUR - TATA STEEL COLORCOAT SIRIUS (RAL 9006)
- PARAPET AND CORNER FLASHING
COLOUR - TATA STEEL COLORCOAT SIRIUS (RAL 9006)
- PROFILED STEEL CLADDING
FINISH: BRITISH STEEL COLORCOAT HPS200 COLOUR ALBATROSS (LIGHT GREY)
- KINGSPAN MR PANEL CLADDING
COLOUR: SIRIUS (RAL 9006)
- BRISE SOLEIL CANOPY
CANTILEVERED BRISE SOLEIL CANOPY WITH BULL NOSE PROFILED FASCIA WITH CONCEALED FIXINGS.
FINISH / COLOUR : ZEUS
- CURTAIN WALLING
DARK GREY FRAME (RAL 7016) / CLEAR GLASS
- ALUMINIUM RIBBON WINDOWS
DARK GREY MULLION (RAL 7016) / CLEAR GLASS
- GLAZED INSULATED SPANDREL PANEL
COLOUR - GREY (RAL 9007)
- LEVEL ACCESS LOADING DOORS
COLOUR: SIRIUS (RAL 9006)
- DOCK LEVELLERS
COLOUR: SIRIUS (RAL 9006)
- PERSONNEL DOORS
COLOUR TO MATCH SURROUNDING CLADDING
- VERTICAL PROFILED METAL CLADDING TO PROJECTING CANOPY HPS200 ULTRA
COLOUR: ORION (9007)

1m SCALE 1:200

PLANNING

THIS DRAWING IS TO BE USED FOR THE STATED PURPOSE ONLY AND SHOULD NOT BE USED FOR ANY OTHER

rev	amendments	by	ckd	date
H2 - Heywood Distribution Park Fit Out				
Building Layout - Proposed Elevations				
LOD 3		LOI 3		
 IRON MOUNTAIN™				
 umc architects				
RIBA PoW Stage:		2 - Concept Design		
Document Suitability:		S2		
Drawn / Checked:		GT / LF		
Date:		09.07.24		
Scale:		1:200 @ A1		
UMC Project Number:		24278		
Document Reference:		Drawing no:	Revision:	
24278 - UMC - 0100 - XX - DR - A		1310	C	