




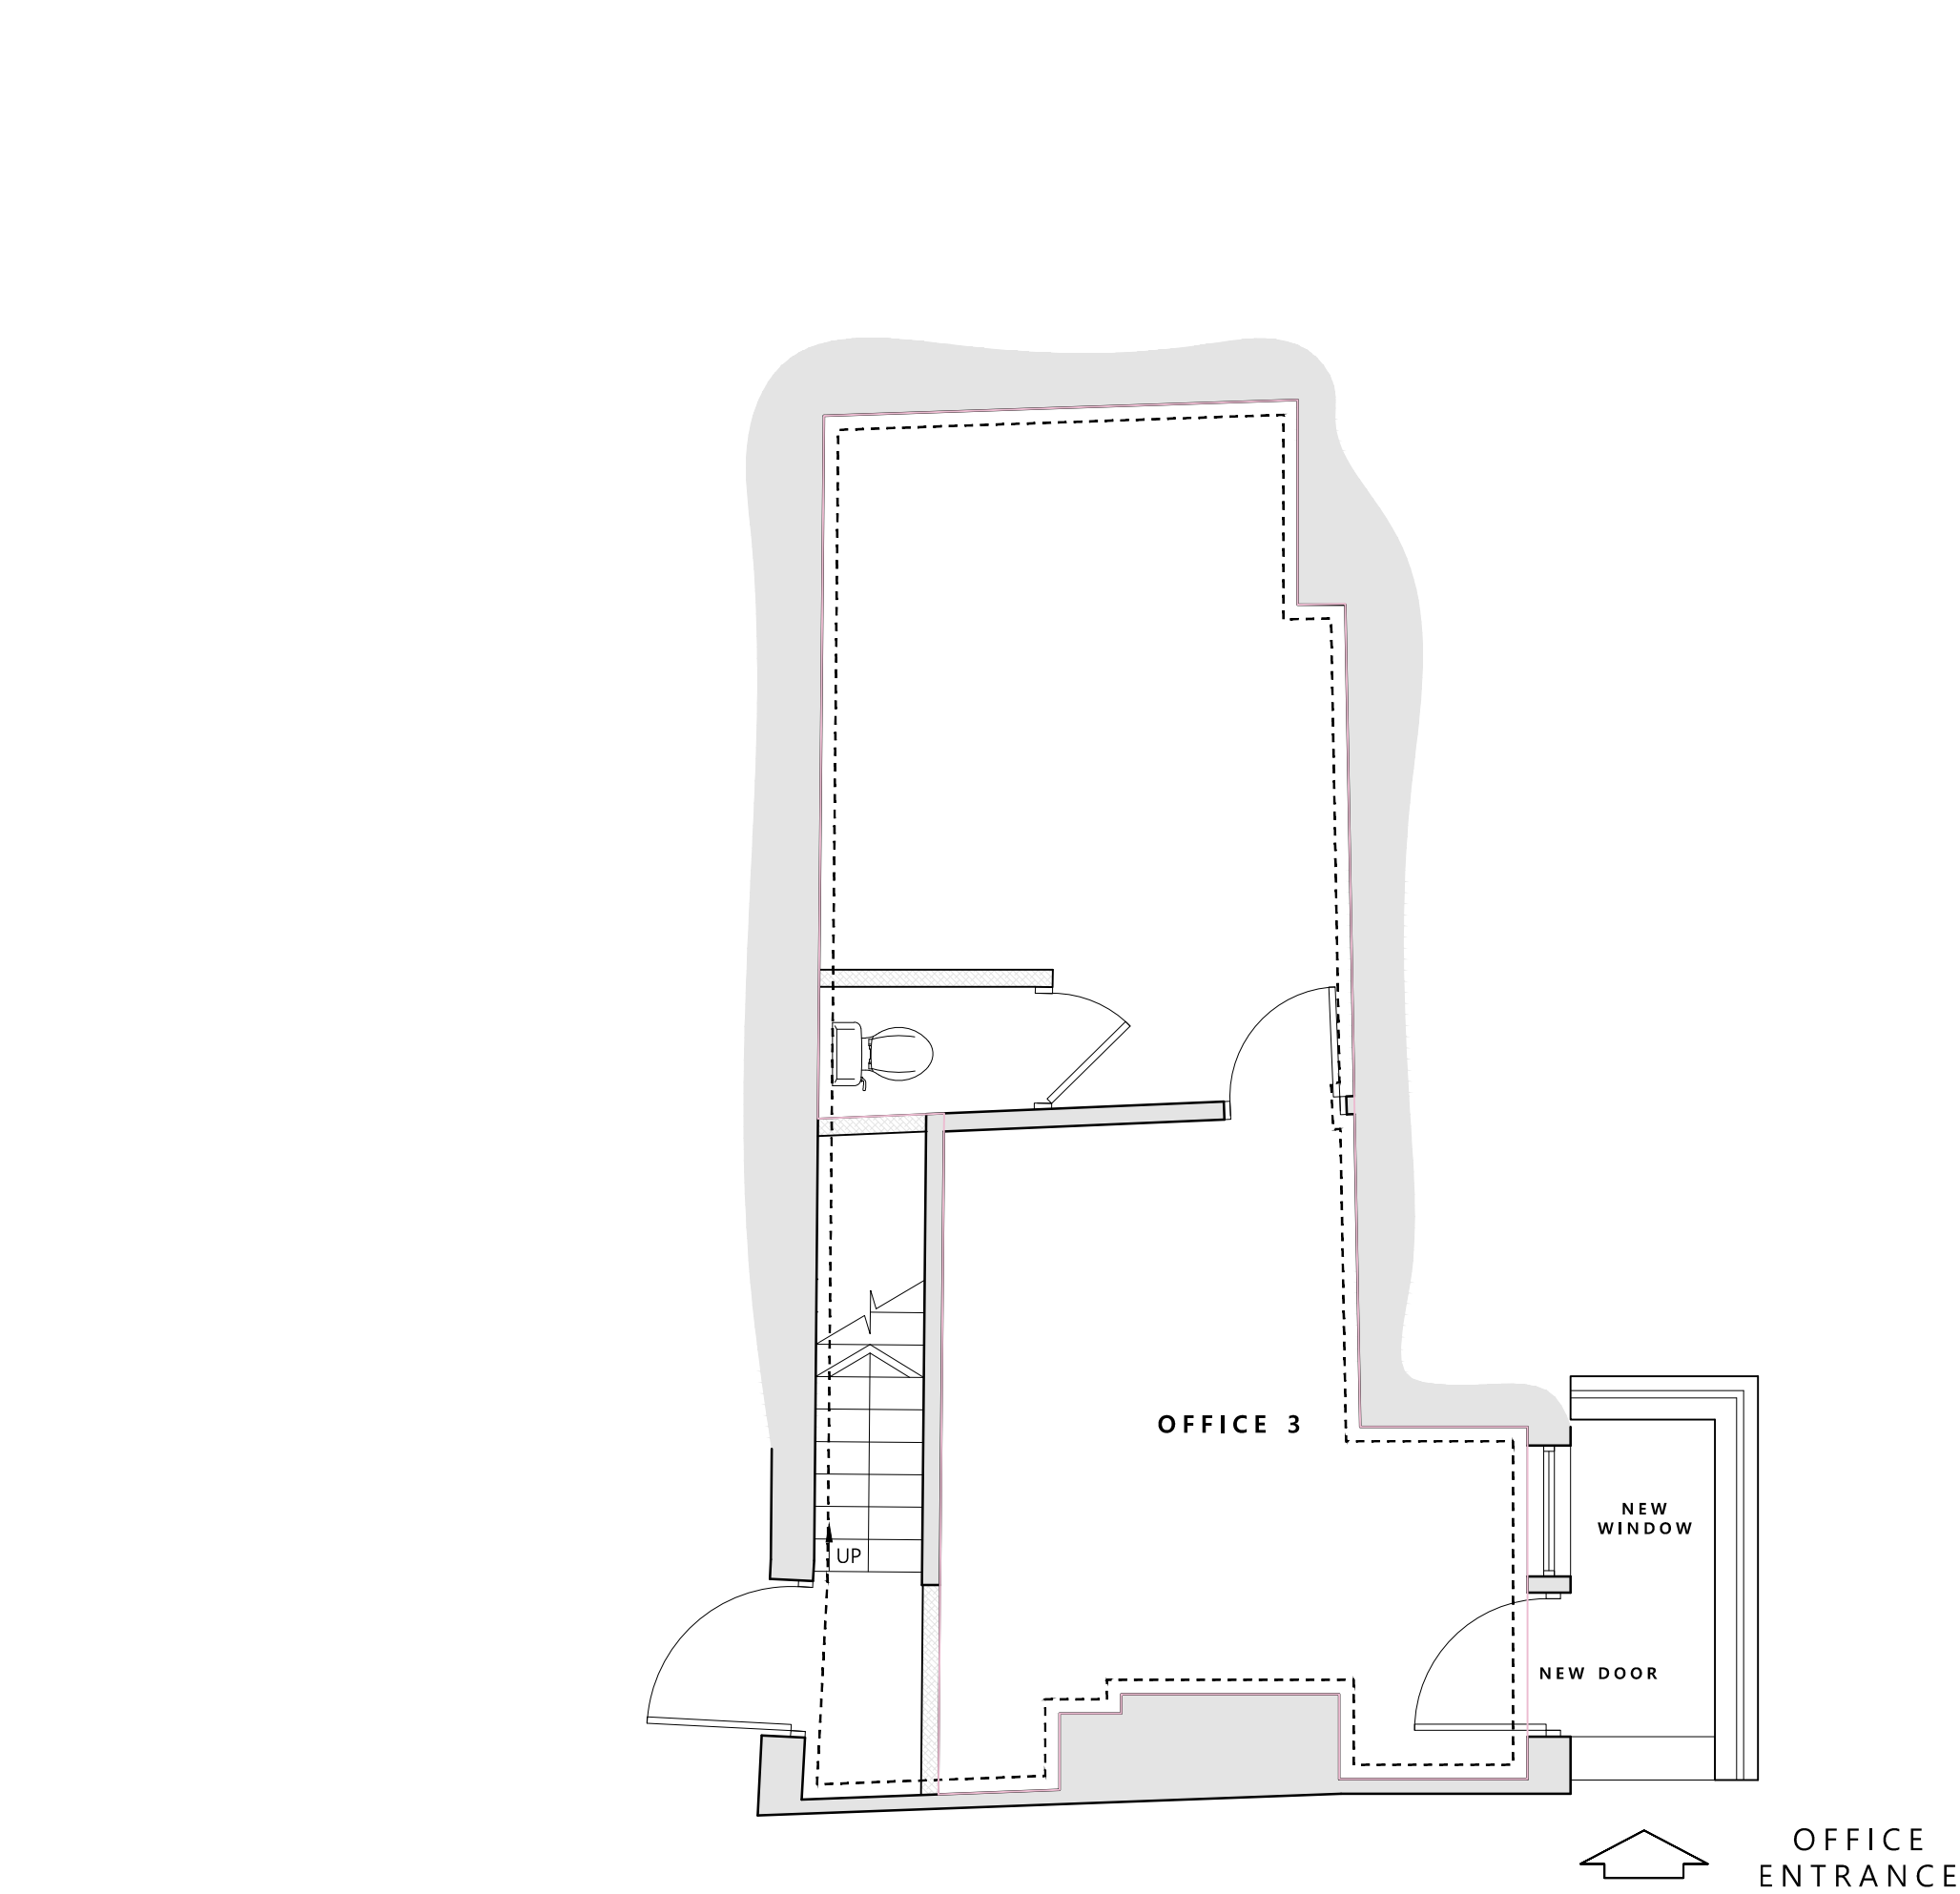

LOWER GROUND FLOOR PLAN AS PROPOSED (1:50)

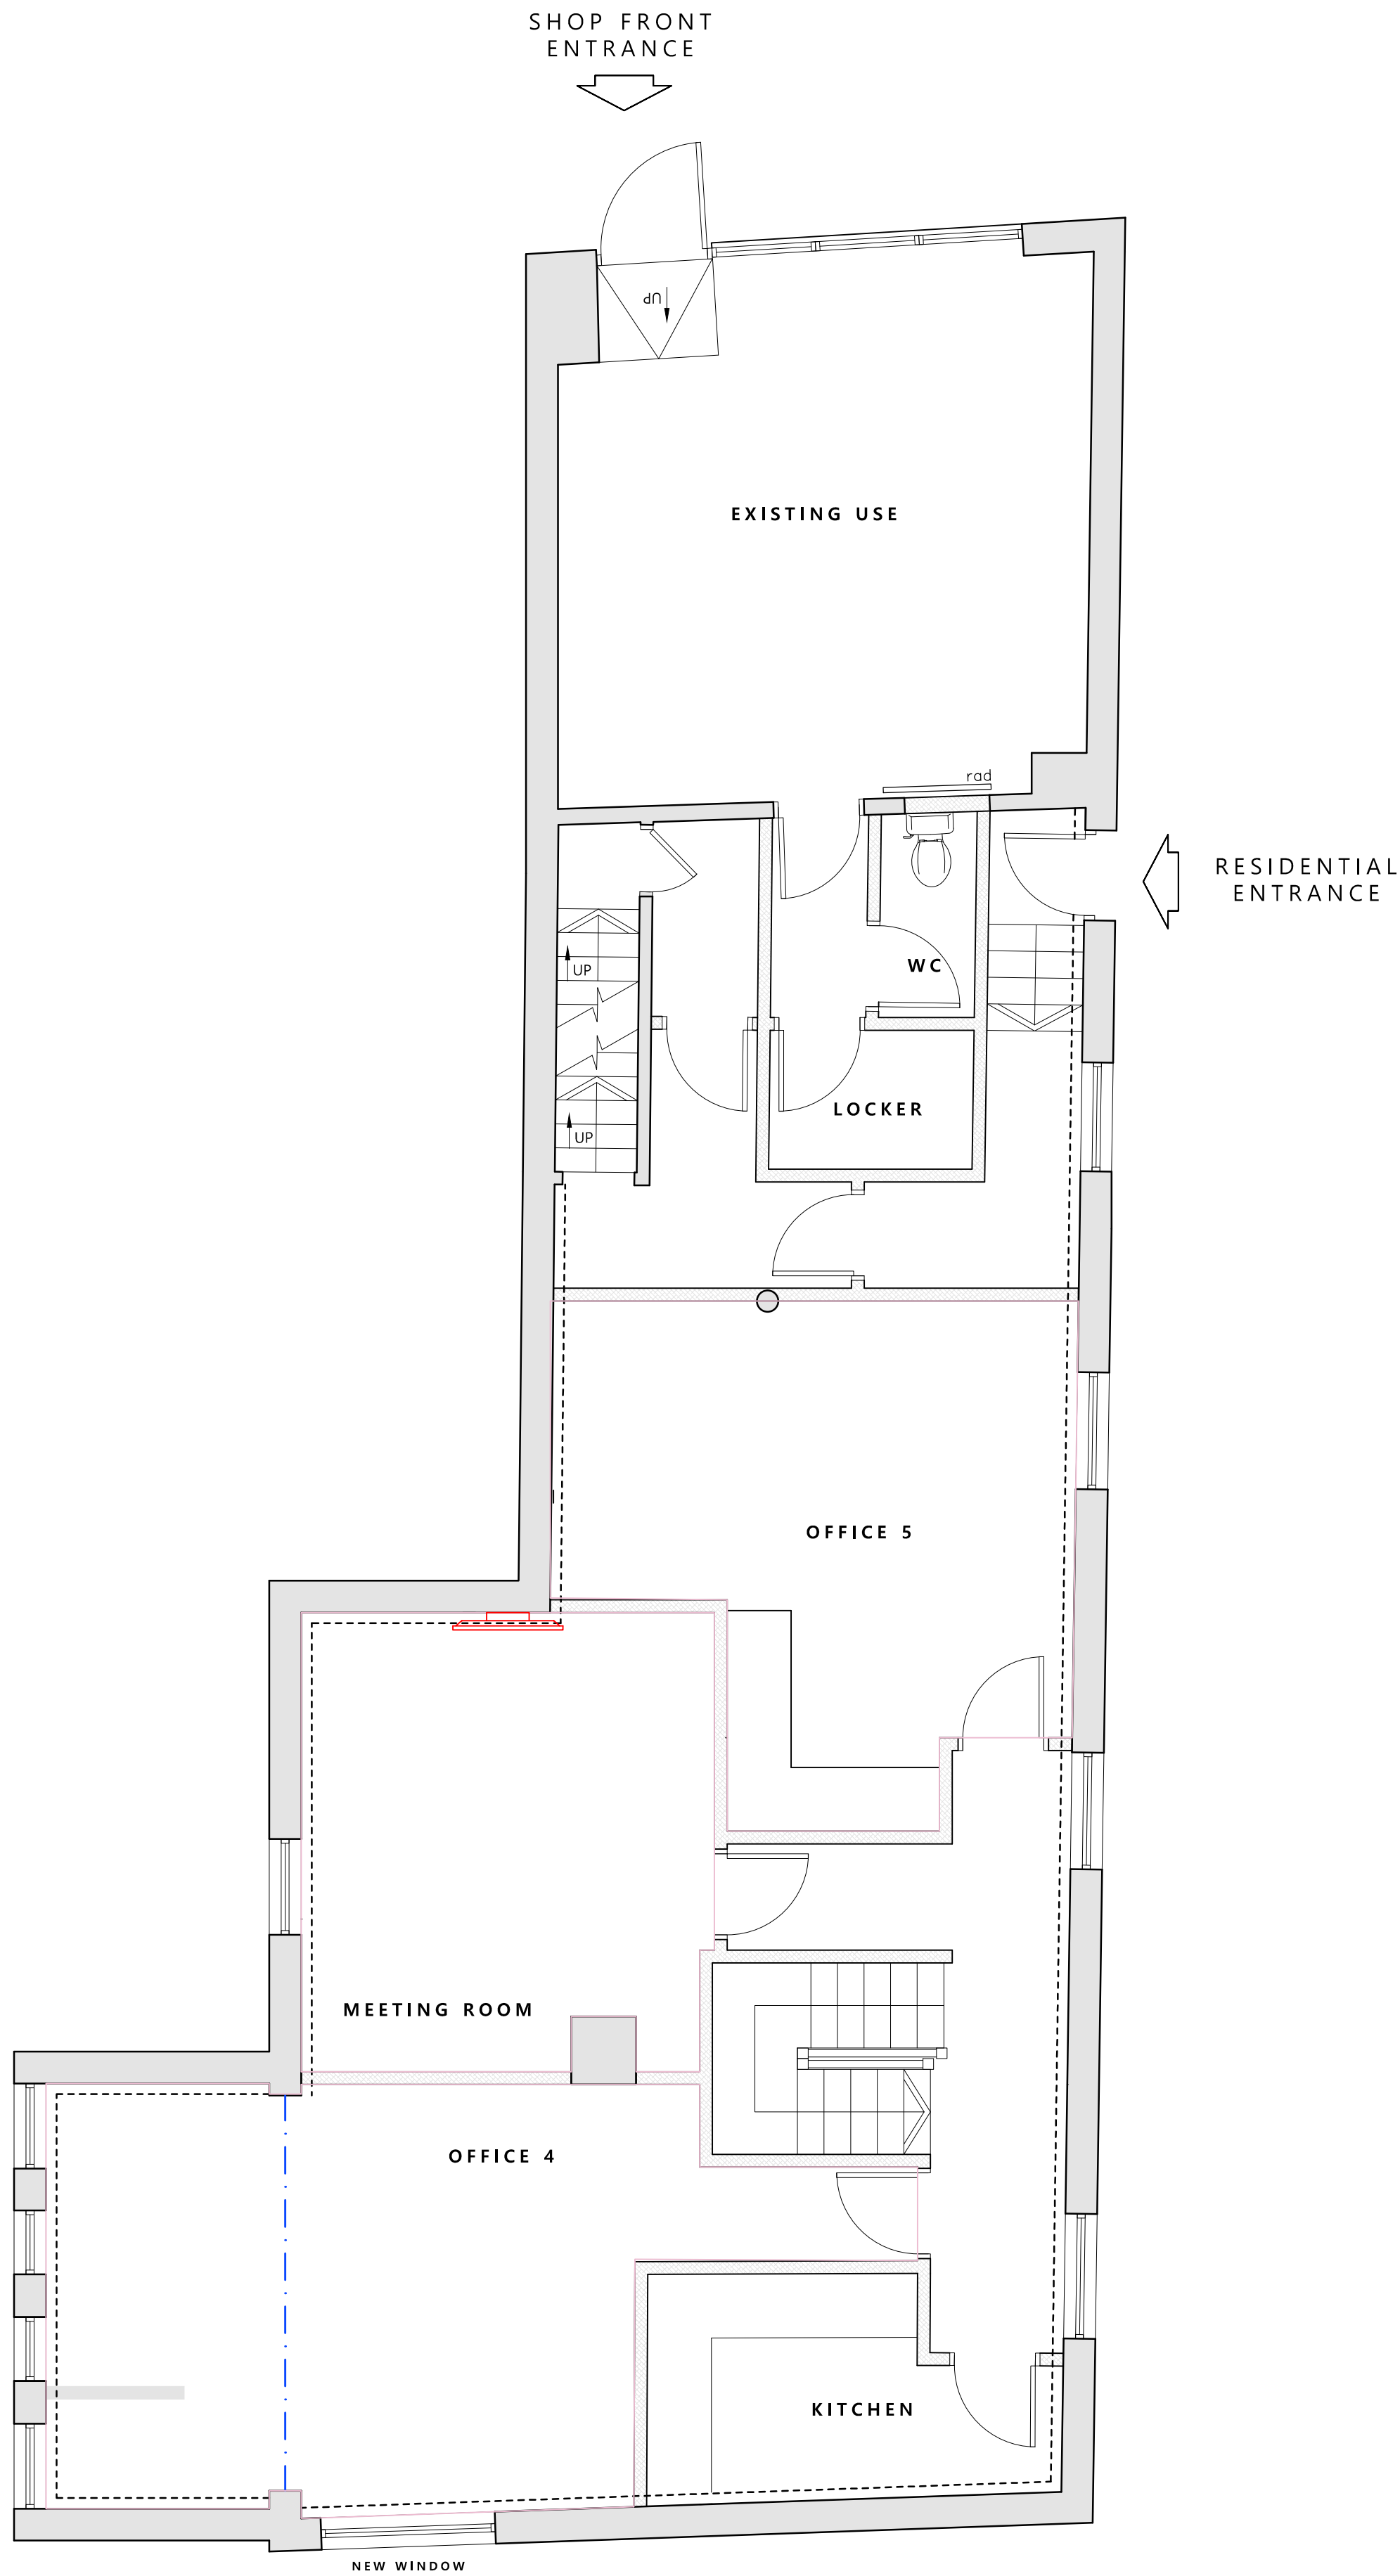

GROUND FLOOR PLAN AS PROPOSED (1:50)

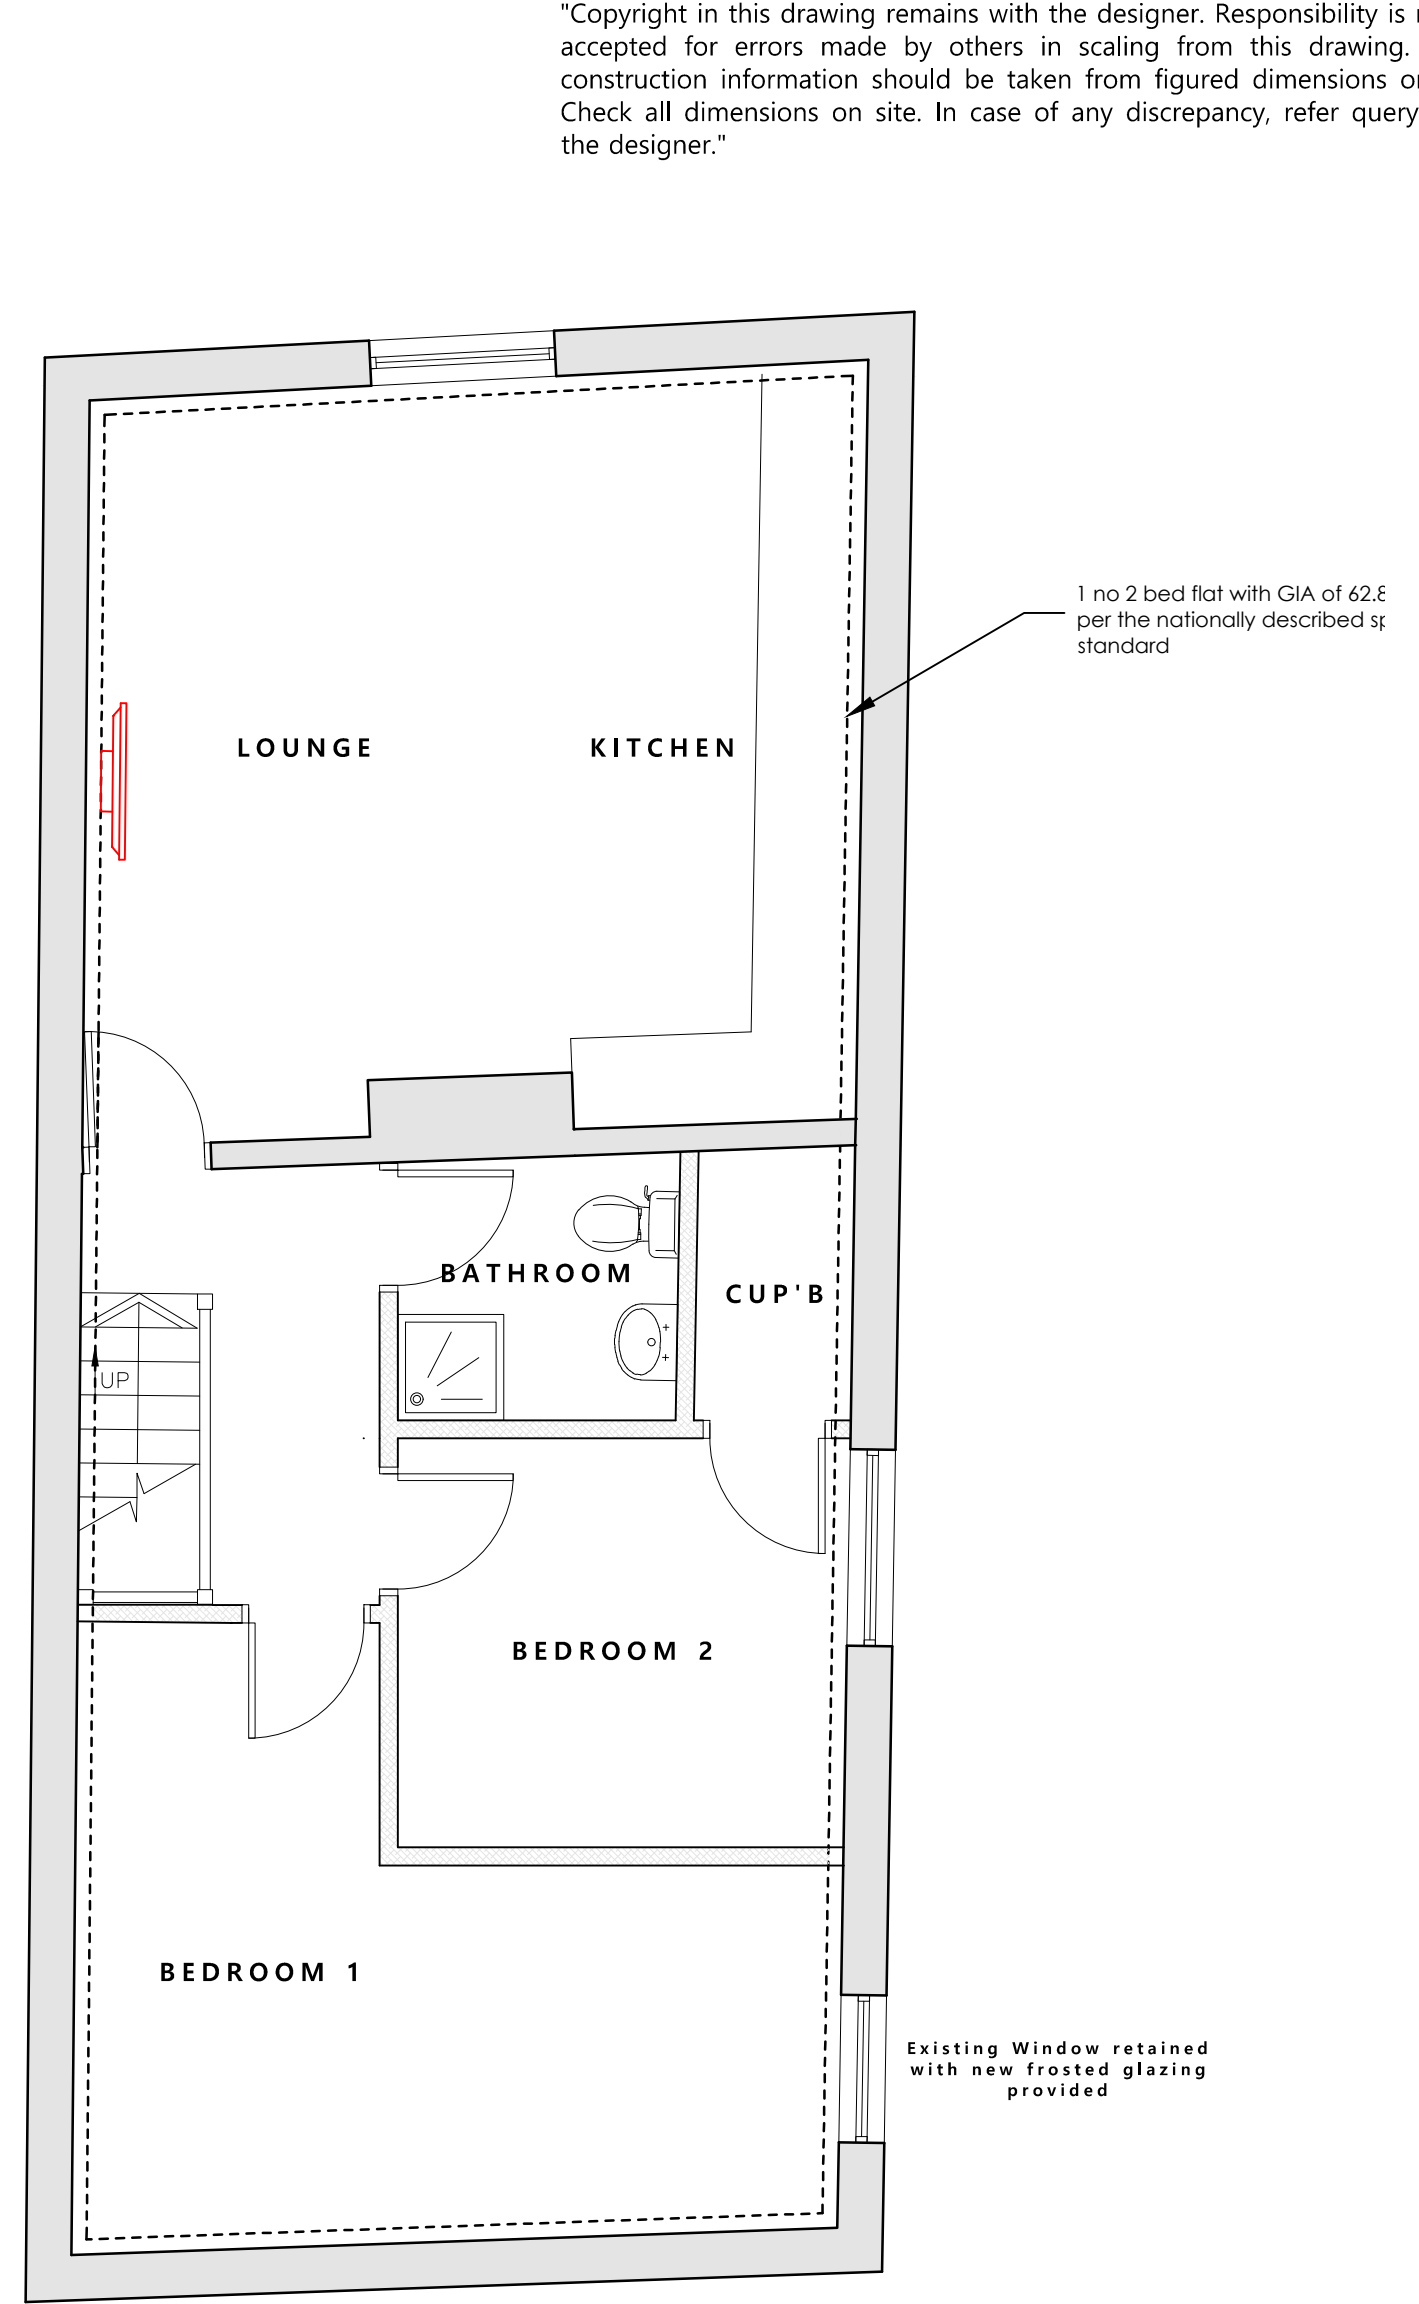

FIRST FLOOR PLAN AS PROPOSED (1:50)

"Copyright in this drawing remains with the designer. Responsibility is not accepted for errors made by others in scaling from this drawing. All construction information should be taken from figured dimensions only. Check all dimensions on site. In case of any discrepancy, refer query to the designer."

HADAS
ARCHITECTURAL & CGI
Enquires@hadas-architectural.co.uk
0161 870 2306

Rev	Description	By	Date
A	Following planners comments	JW	21-10
HADAS ARCHITECTURAL ARCHITECTURAL DESIGN 769 Rochdale Road, Slattsoc, Middleton, Manchester M24 2RA			
Smith's Bakery, 872 Manchester Road, Castleton, Rochdale OL11 2SP PROPOSED PLANS			
DRAWN	JW	DATE	10-12-24
SCALE	1:50	REV.	A
		DRAWING NO. 2503-301A	