


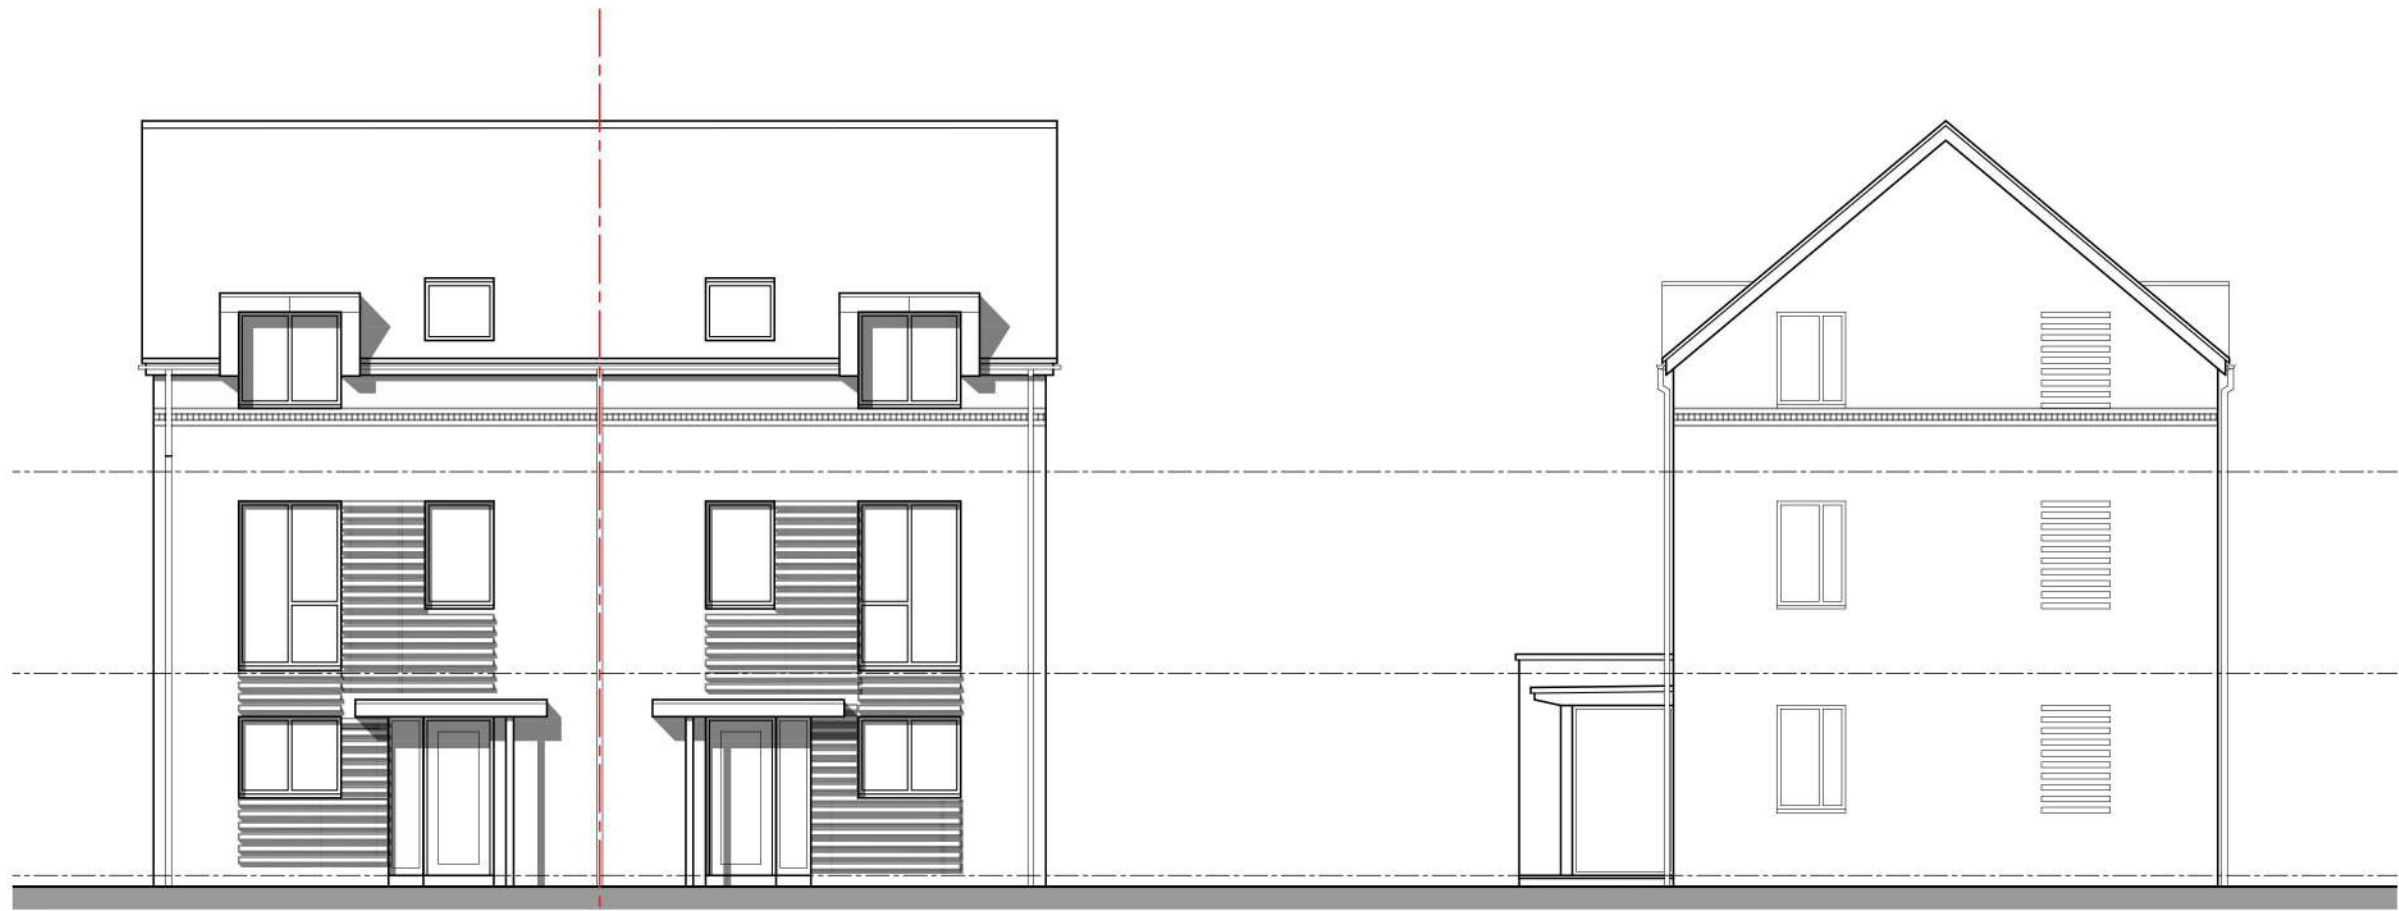

Front Elevation

Side Gable Elevation



Rear Elevation

Side Gable Elevation

MÜLLER
PROPERTY GROUP

Project				 Bower Mattin Unit 23/ 24 Beechfield House Winterton Way Macclesfield Cheshire SK11 0LP Chartered Architects Surveyors
Parkfield, Middleton, Manchester, M24 4EB				
Title				
House Type A Elevations				
Scale 1:100@A3	Date	Job No	Original	
Drawn By	Checked	23590		
Category	CISb Element	Sequential No	Revision	
L	.	109	A	