



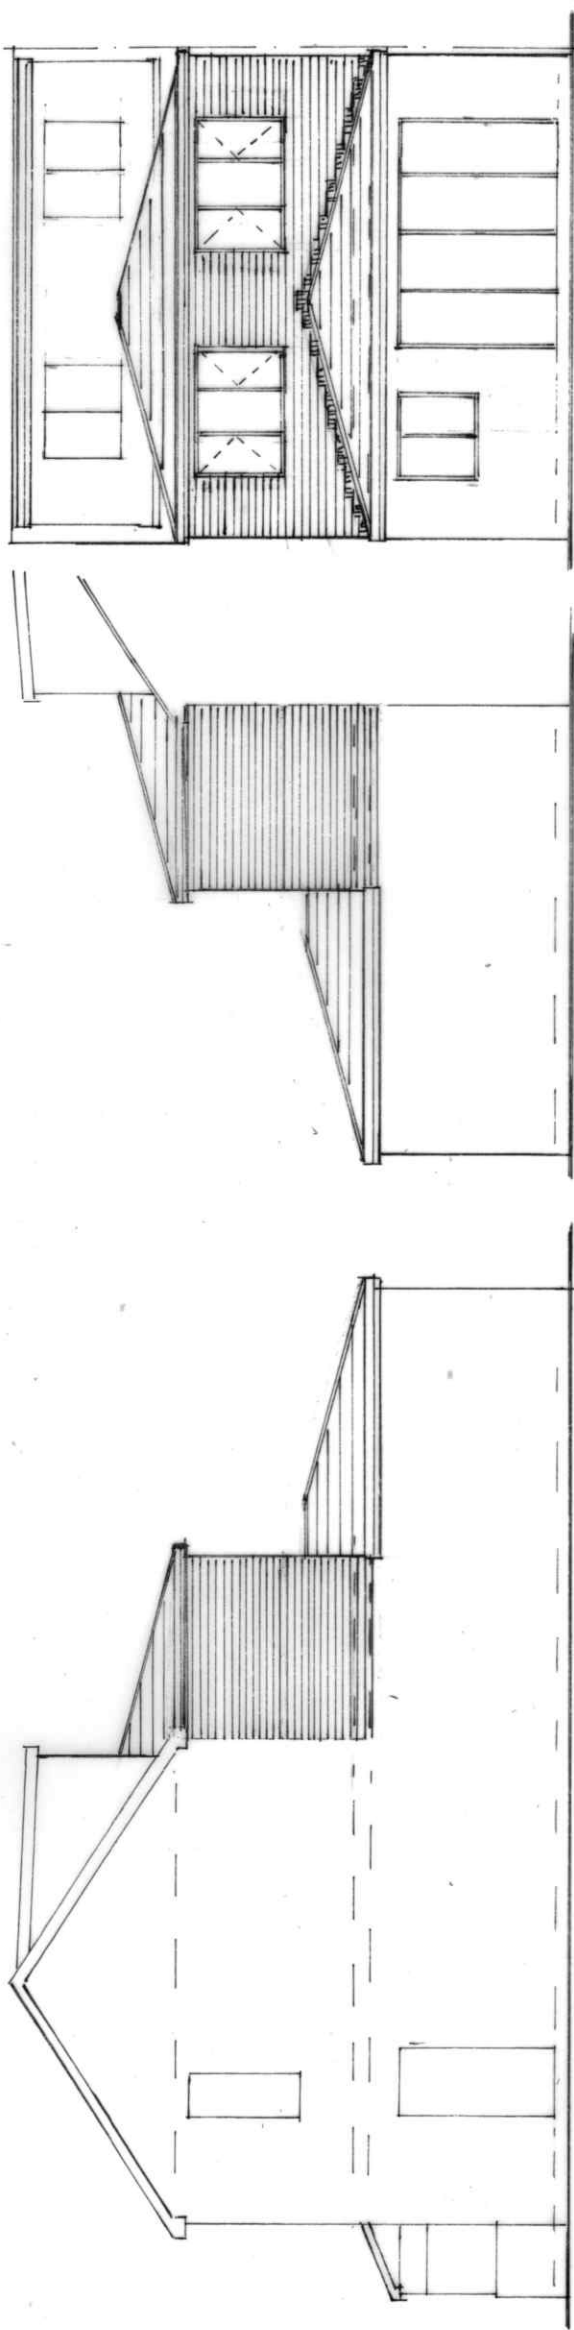


SIDE ELEVATION
(PROPOSED)

SIDE ELEVATION
(PROPOSED)


REAR ELEVATION
(PROPOSED)

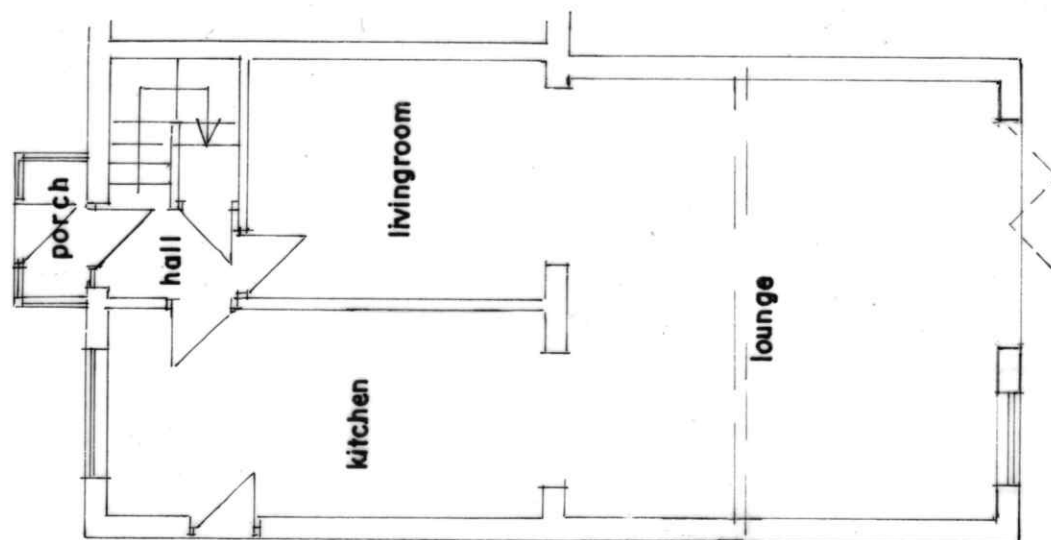

GROUND FLOOR PLAN
(PROPOSED)

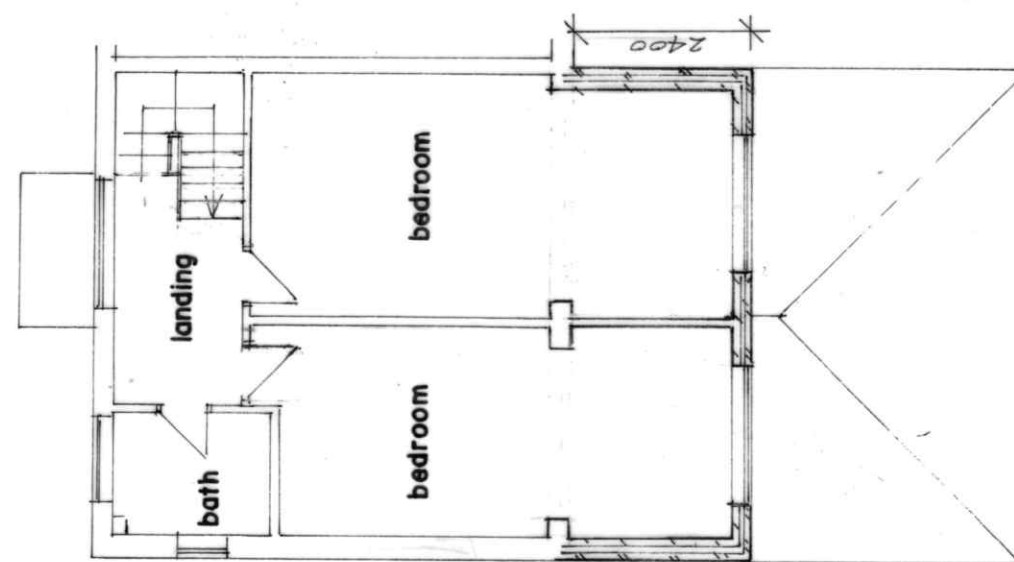

FIRST FLOOR PLAN
(PROPOSED)

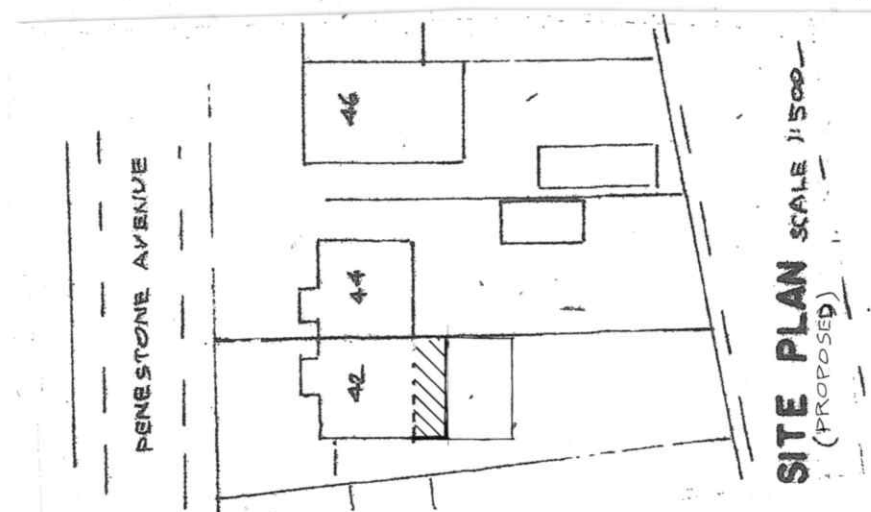

SITE PLAN SCALE 1:500
(PROPOSED)

BUILDING DESIGN SERVICES
M. FAROOQ
418 Bury Road Rochdale OL11 5EU,
Tel: 01706 712231 Mob: 07967605763

PROPOSED FIRST FLOOR REAR EXTENSION AT
AT 42 PENISTONE AVENUE ROCHDALE OL16 4AL

for: Mr MOHAMMAD AKBAR

Plan
Elevation

Scale 1:100
Scale 1:100

A 2191/2