



EXISTING FRONT ELEVATION

SCALE 1 : 50



EXISTING GABLE 1 ELEVATION

SCALE 1 : 50




EXISTING REAR ELEVATION

SCALE 1 : 50



EXISTING GABLE 2 ELEVATION

SCALE 1 : 50

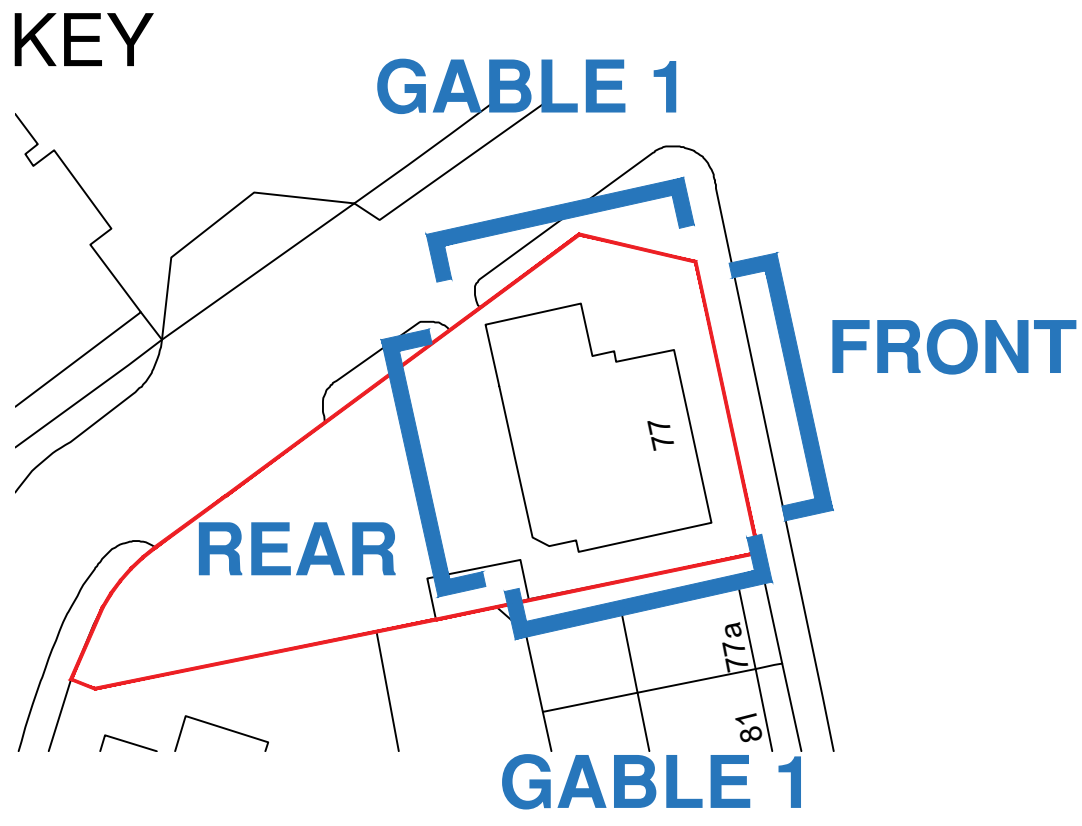

IMPORTANT NOTES: Do Not Scale from this Drawing. Use Figured Dimensions Only.			DRAWING STATUS:			FOOTPRINT DESIGN		
			INFORMATION			E. info@footprintdesign.net W. www.footprintdesign.net		
REVISION	DATE	DESCRIPTION	CLIENT: OMAR LAW LIMITED	SCALE: 1:50@A1	DATE: 18.09.24			
			PROJECT: 77 MELLOR STREET, ROCHDALE					
			DRAWING TITLE: EXISTING ELEVATION					
			DRAWING NO: A138_L(00)004					