


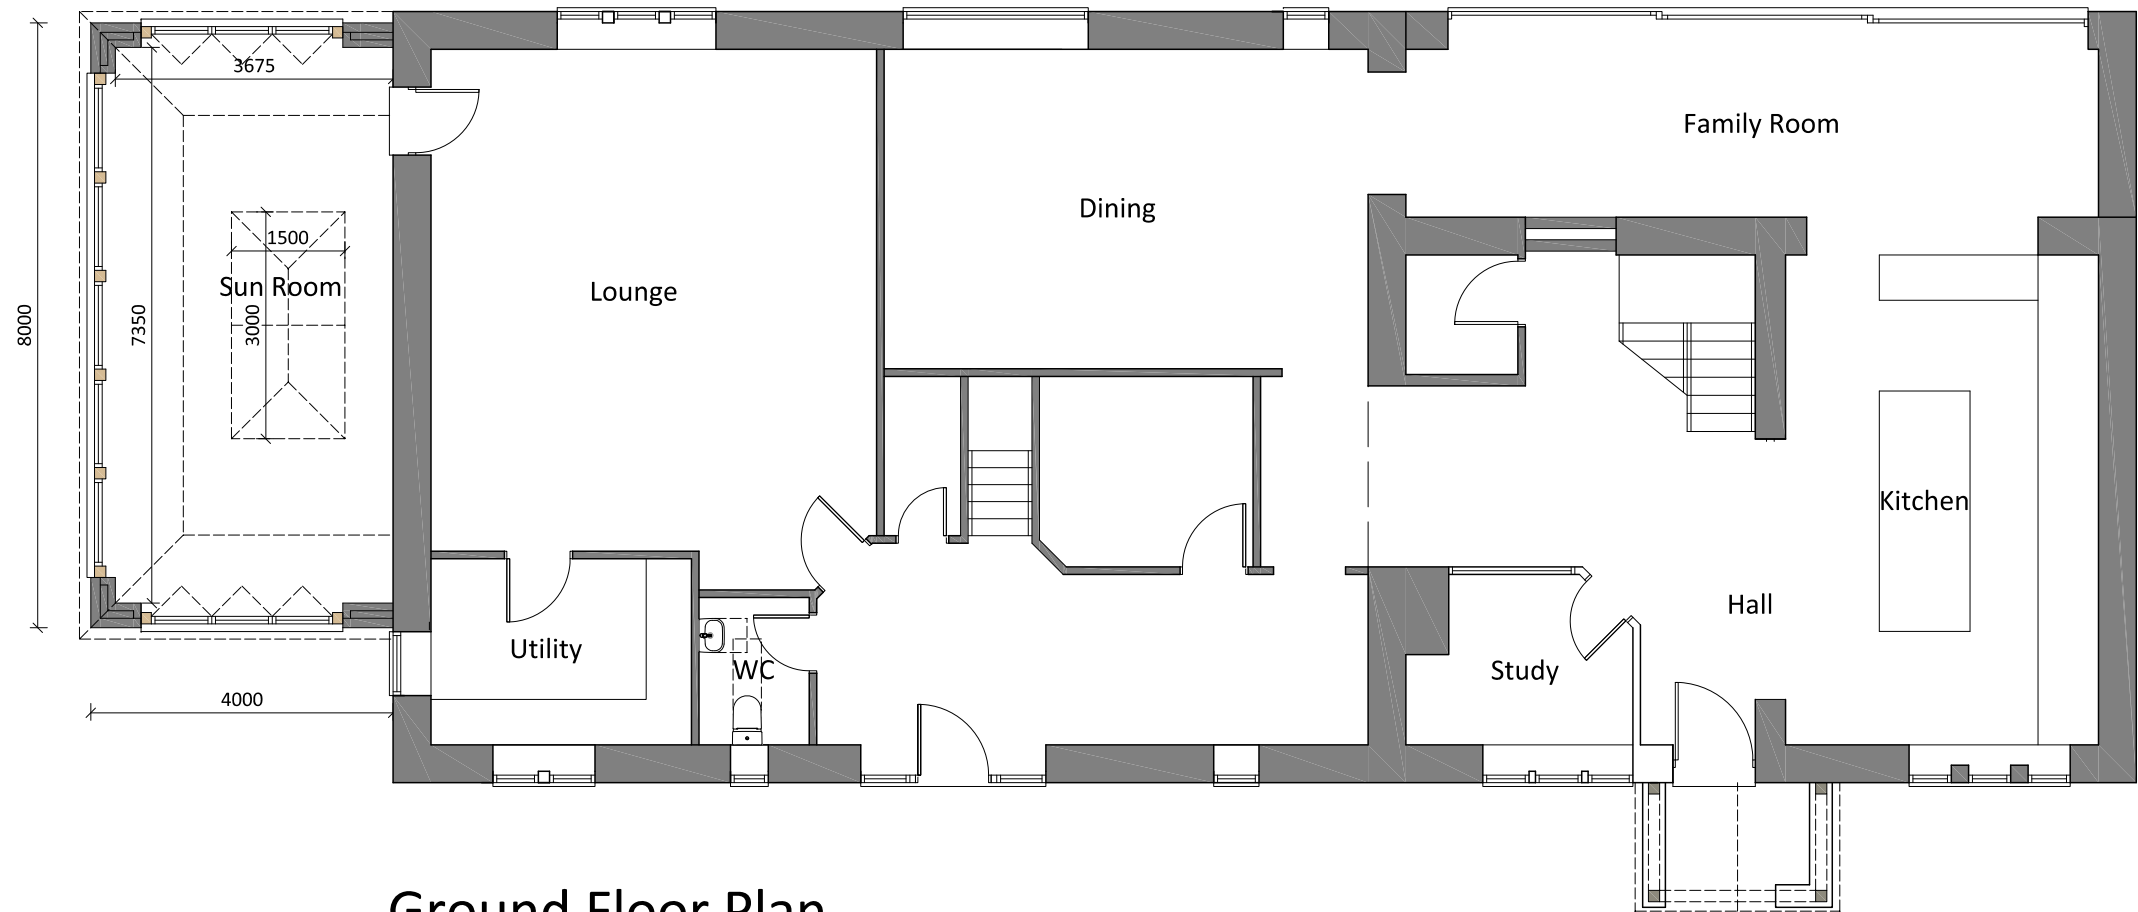

Ground Floor Plan

A	18/09/25	Stone pillars reduced	GG	--
REV	DATE	AMENDMENT	BY	CHKD

HNA architects
Architecture | Planning | Design

PROJECT:	Brearley Farm, Littleborough			
CLIENT:	Mr & Mrs Sharp			
DRAWING:	Proposed Ground Floor Plan			
DRAWN BY:	GG	CHECKED BY:	--	CREATED: Sept. 25 SCALE: 1:100 @ A3
STATUS:	Concept		DRAWING No: 1527/102	REVISION: A

DO NOT SCALE.
COPYRIGHT REMAINS WITH HNA ARCHITECTS Ltd.

TEMPLE WORKS, TEMPLE STREET, OLDHAM, OL13NJ
TEL: 0161 688 1820
E-MAIL: info@hna-architects.co.uk

RIBA 
Chartered Practice