
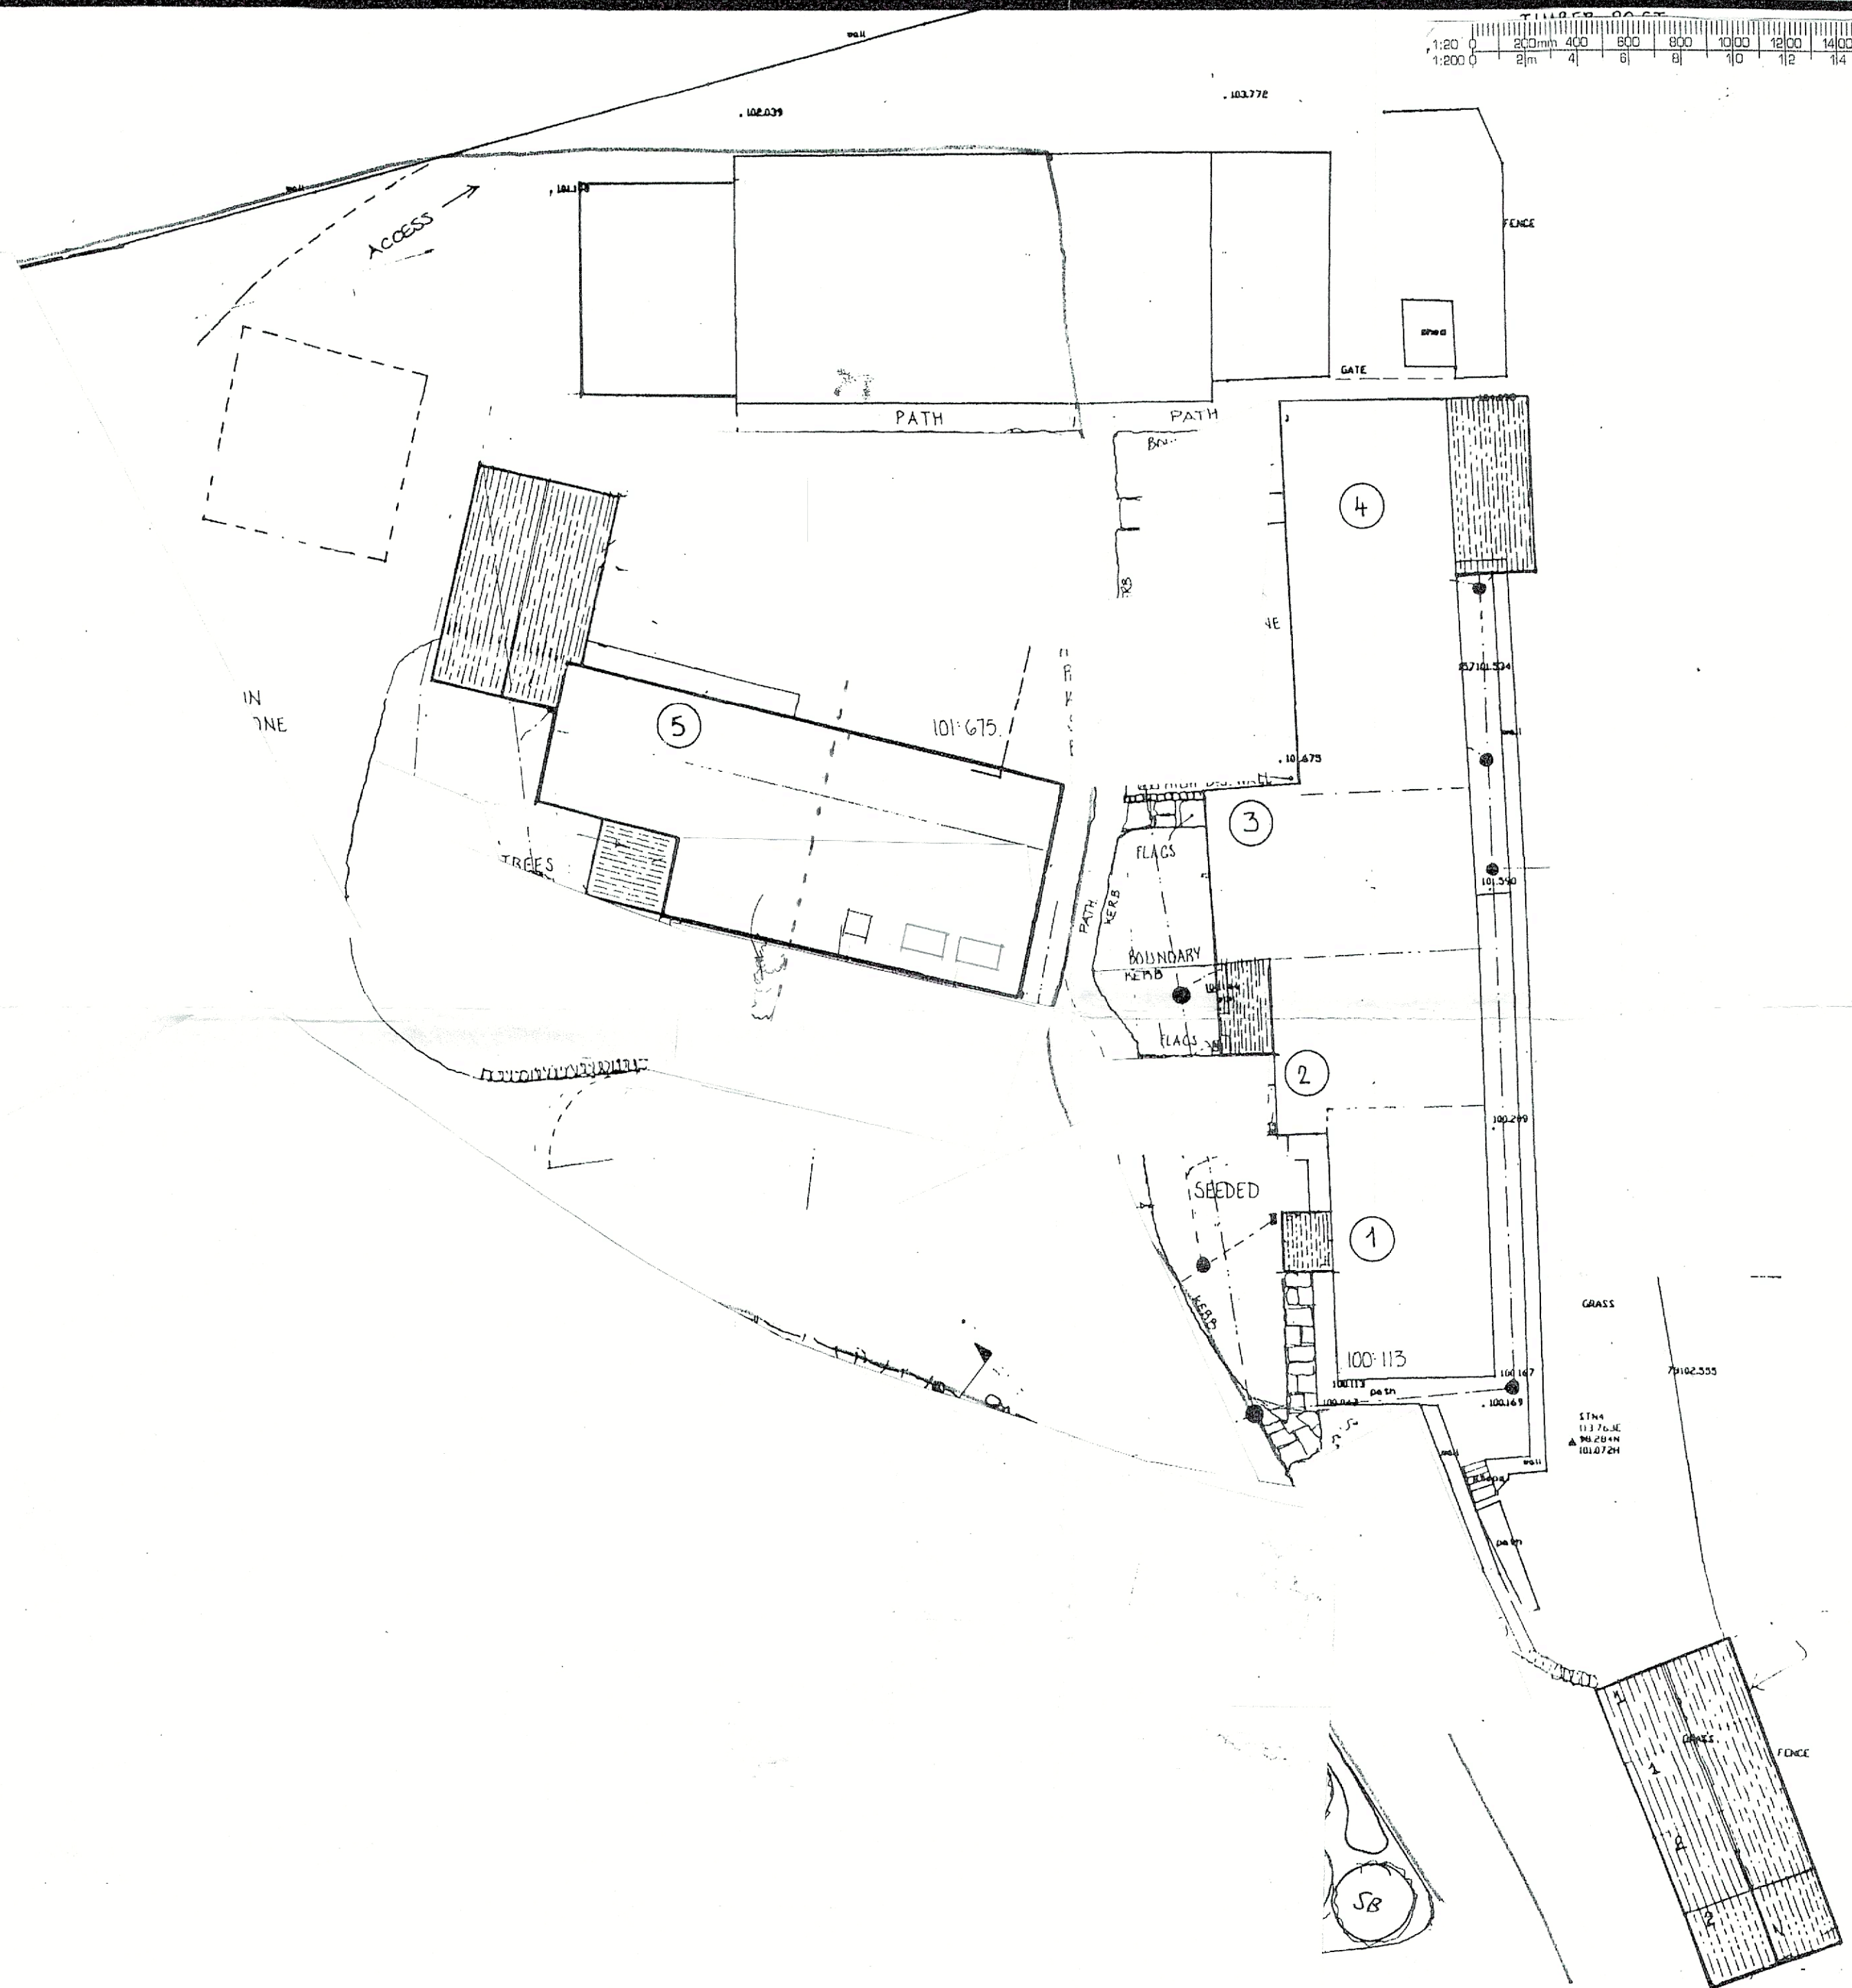


 

PROJECT			
KNOWL FARM			
DRAWING			
SITE PLAN AS EXISTING			
CAD REFERENCE			
JOB No.	DWG No.		
FILE No.	SHEET SIZE A2		
SCALE 1:200	DATE 23/09/04	DRAWN PRW	CHECKED

F