


MATERIAL SCHEDULE


- 1
- ALUMINIUM RIBBON WINDOWS & DOORS  
DARK GREY MULLION (RAL 7016) / CLEAR GLASS
- 2
- PREFABRICATED MODULAR STRUCTURE - PORTAKABIN  
ULTIMA  
FINISH: TATA STEEL COLORCOAT HPS200 ULTRA  
COLOUR: ANTHRACITE ( RAL 7016 )
- 3
- GLAZED CANOPY PROJECTING 1.2M FROM BUILDING EDGE.
- 4
- 1:21 EXTERNAL ACCESS RAMP WITH SUITABLE HANDRAIL




Amenity Building South Elevation  
Scale 1:50

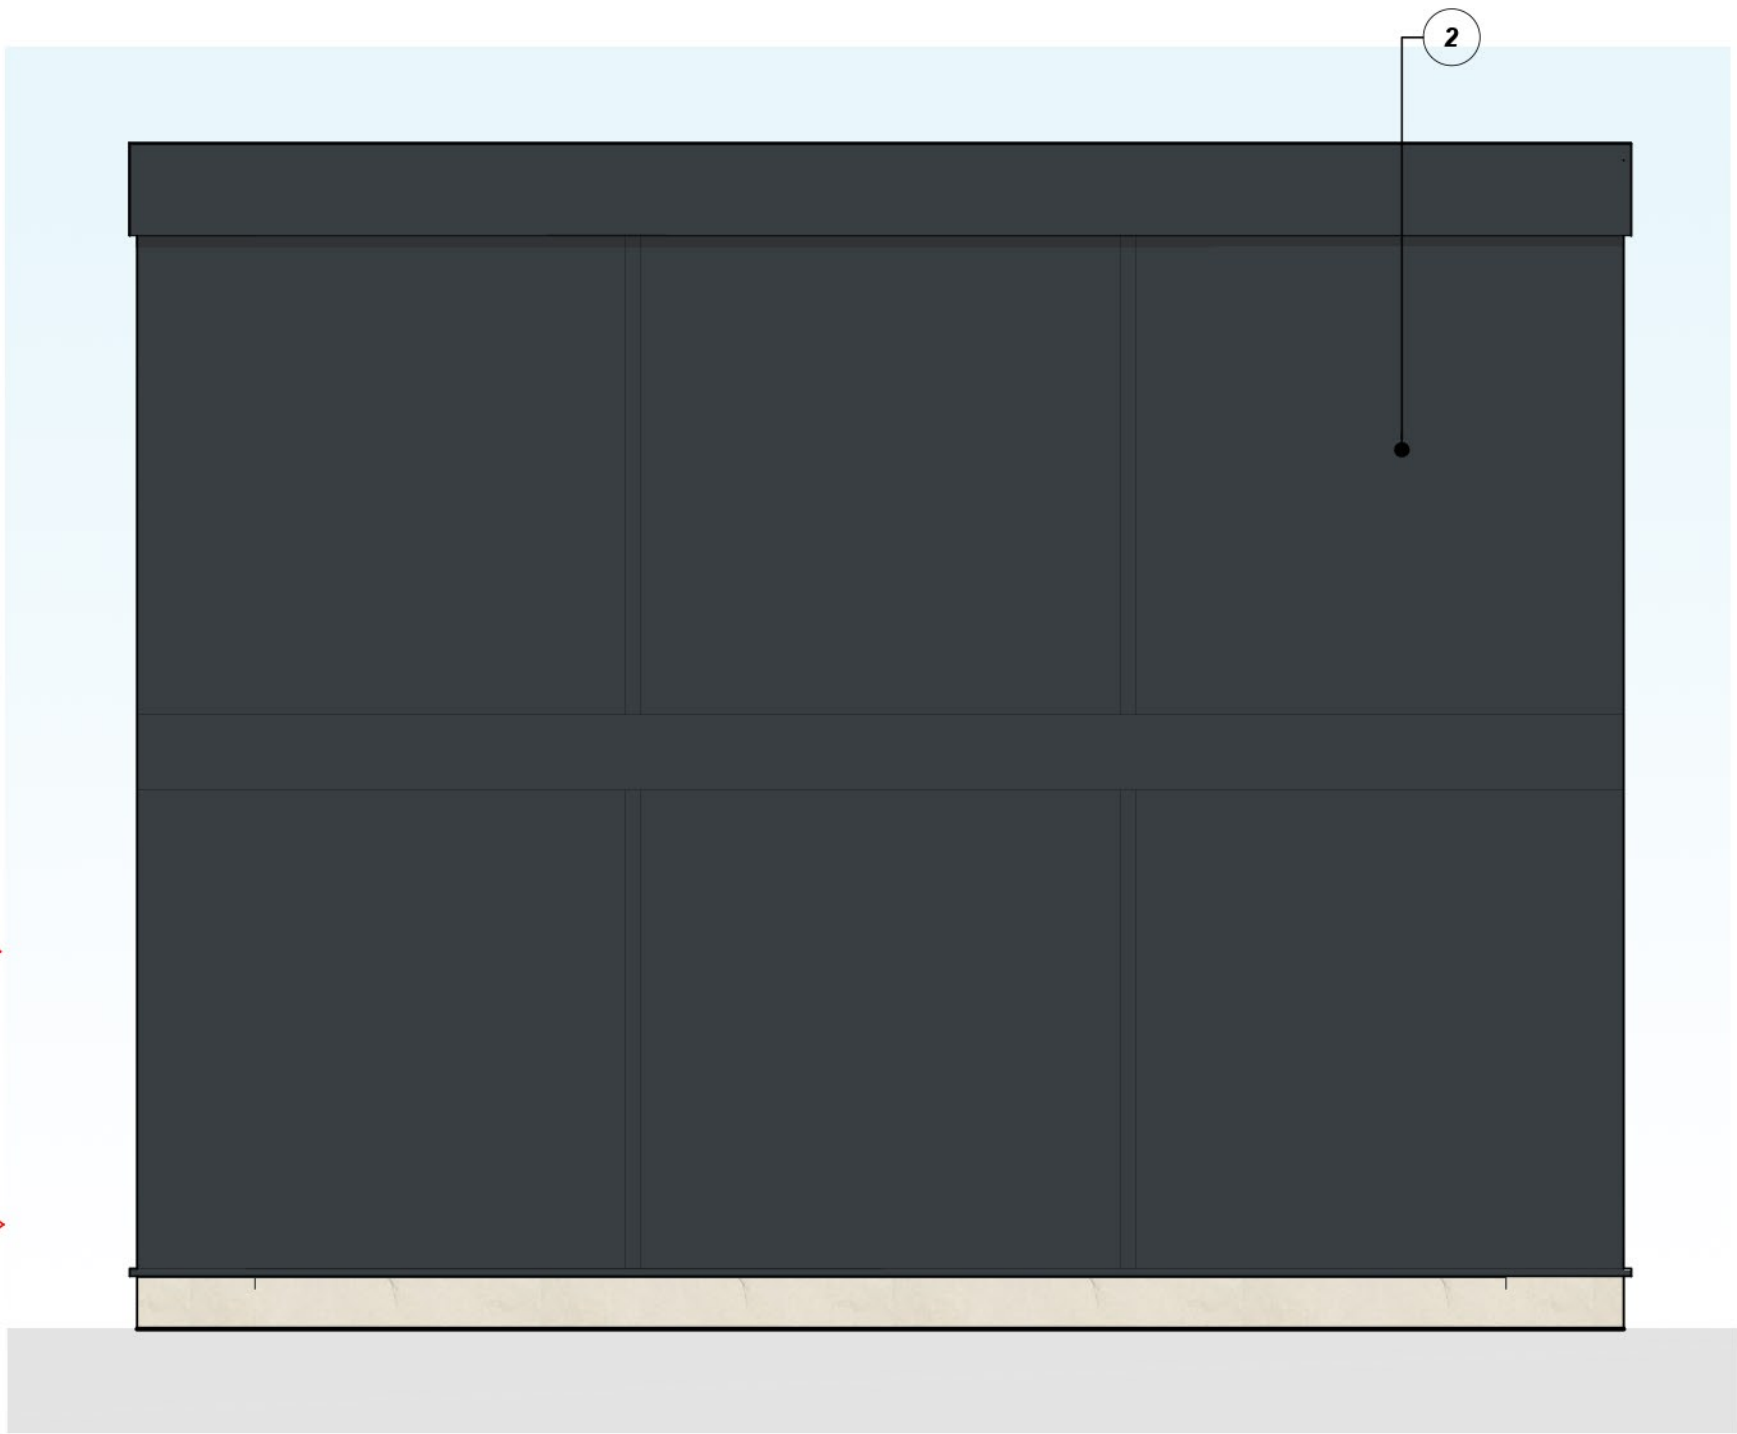

Amenity Building East Elevation  
Scale 1:50

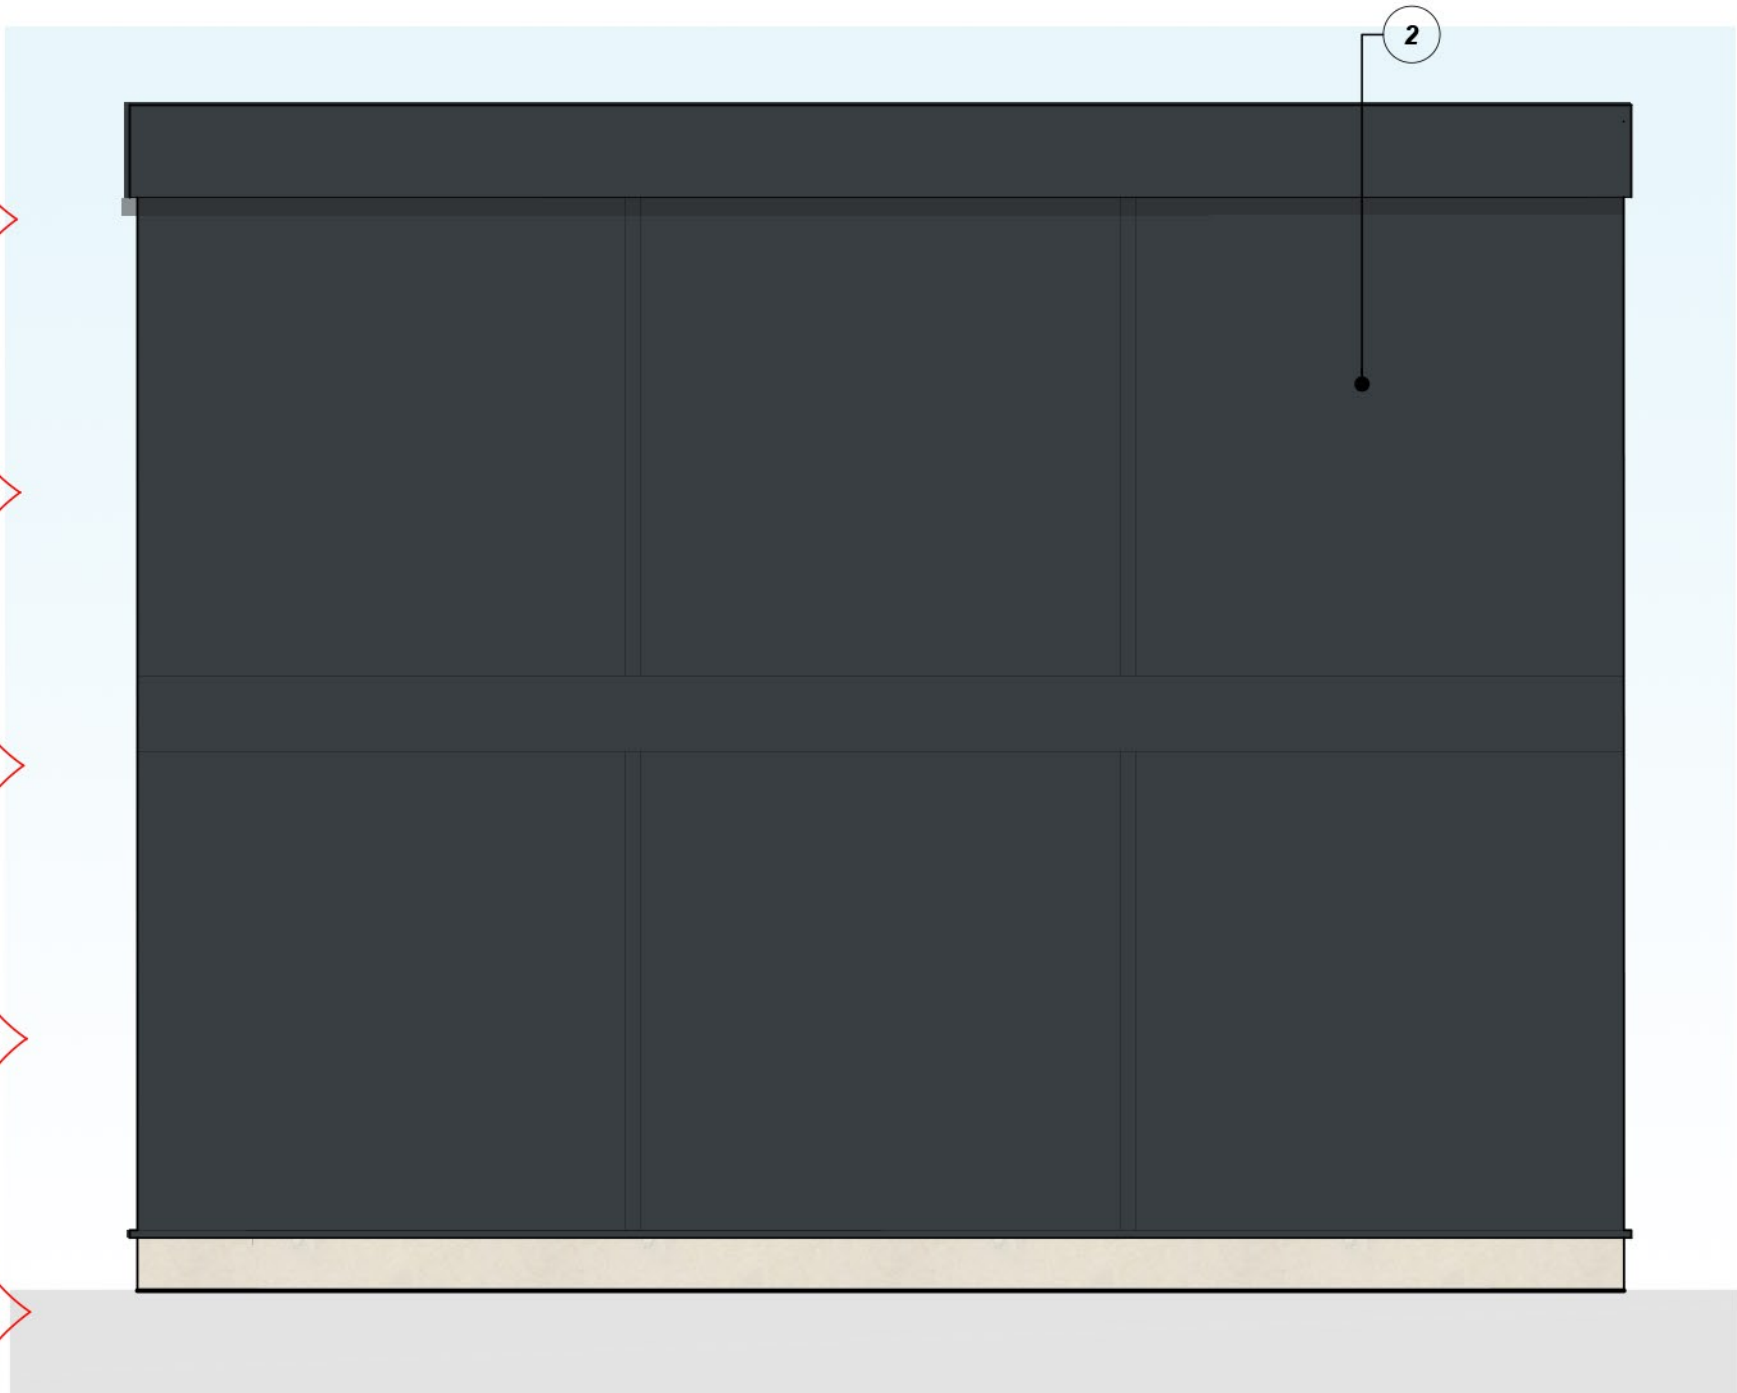

Amenity Building North Elevation  
Scale 1:50

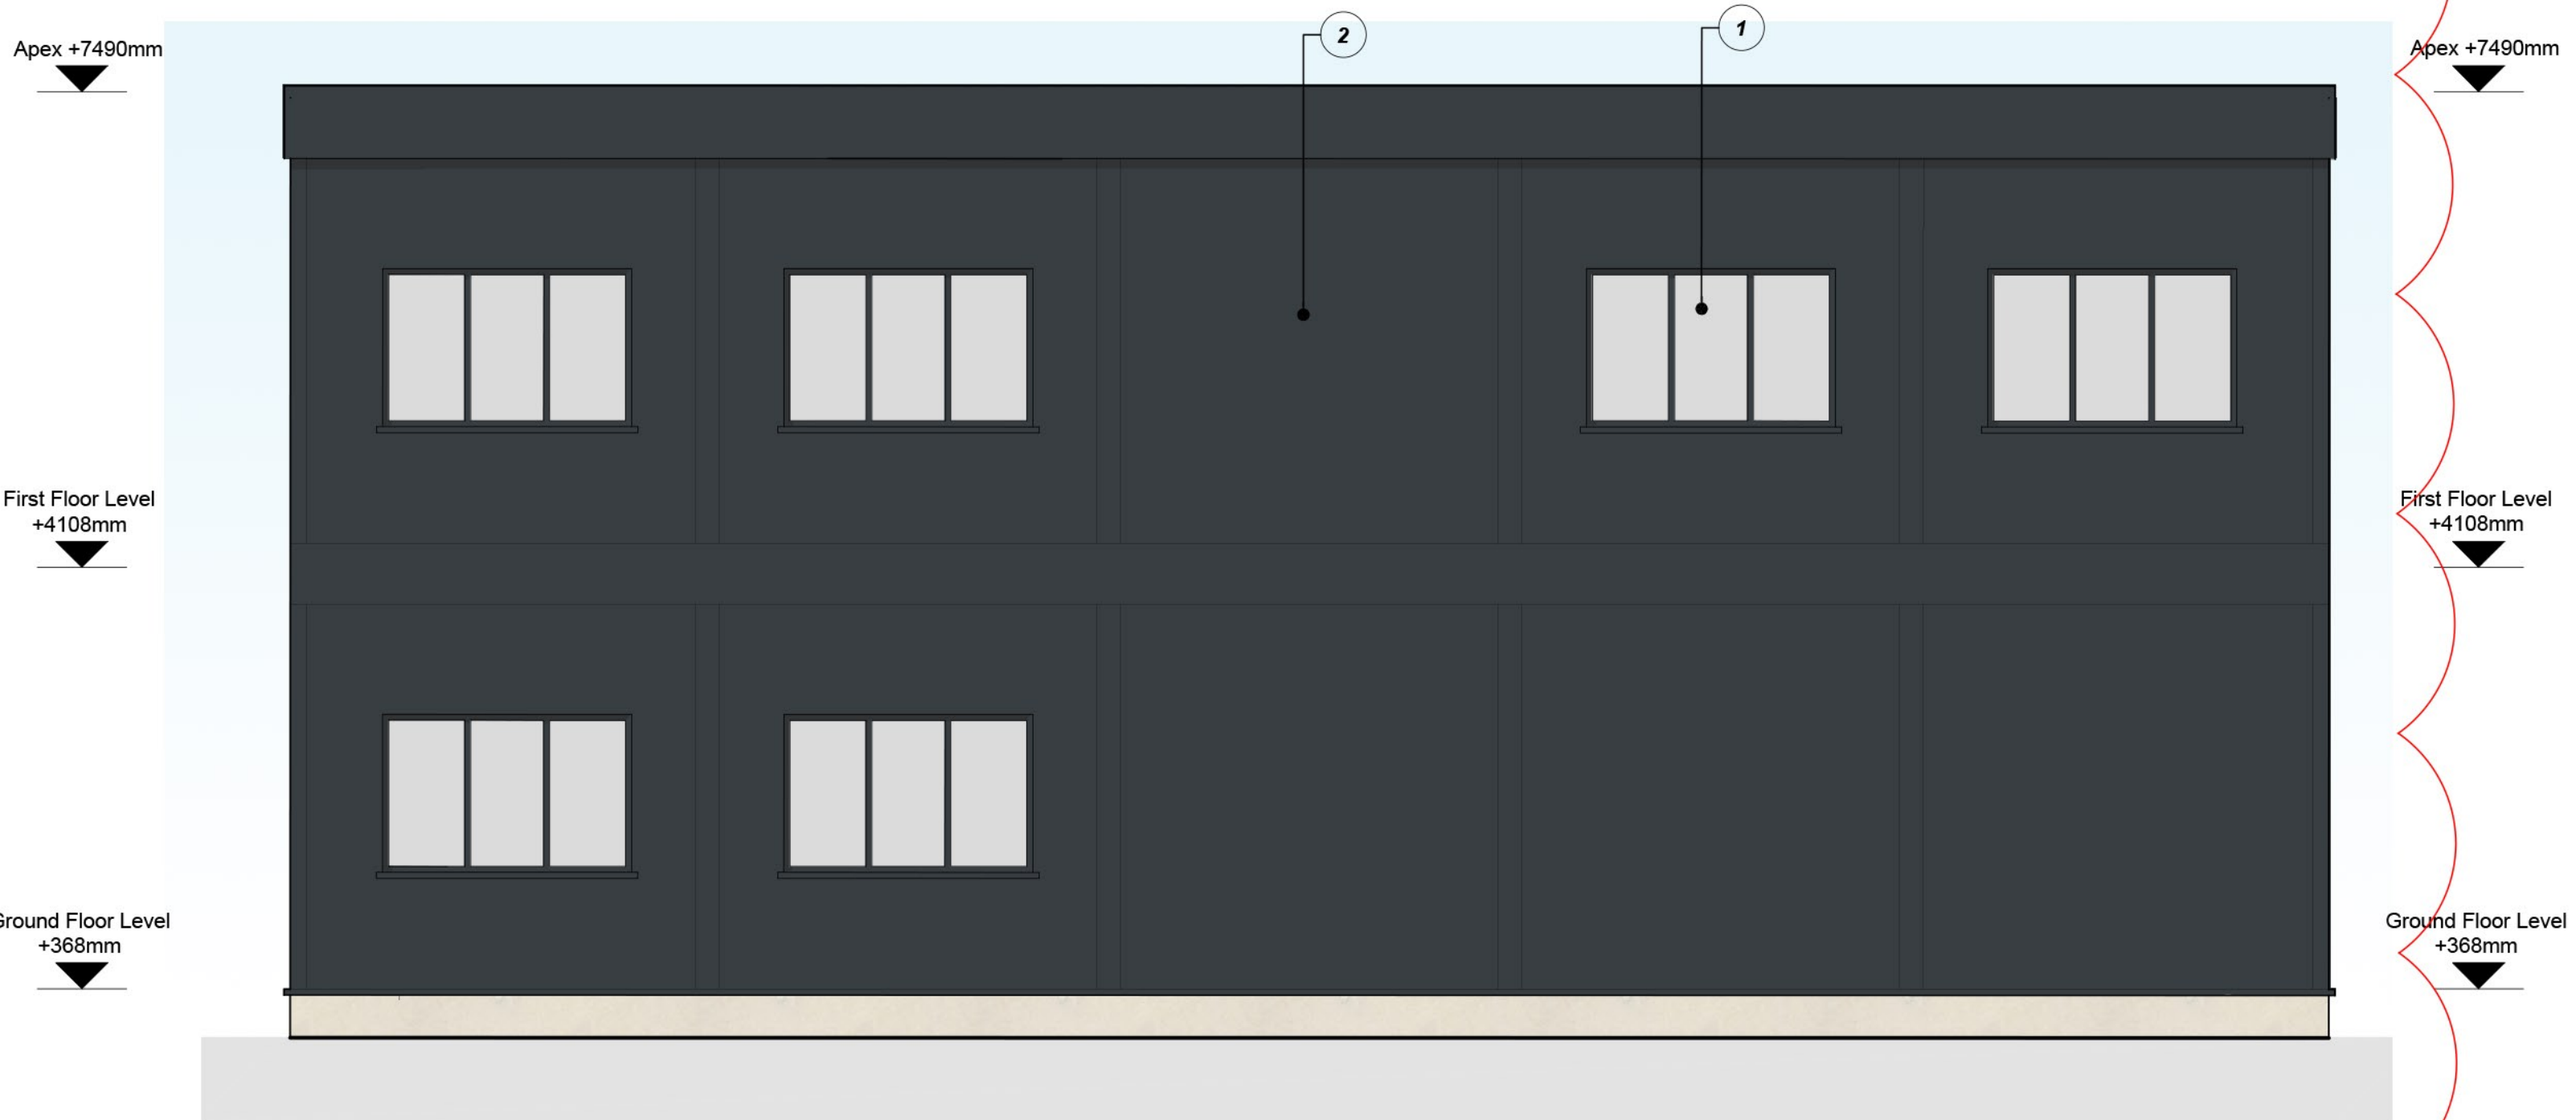

Amenity Building East Elevation  
Scale 1:50

PLANNING

THIS DRAWING IS TO BE USED FOR THE STATED PURPOSE ONLY AND SHOULD NOT BE USED FOR ANY OTHER

| rev                                                                                   | amendments | by                 | ckd       | date |
|---------------------------------------------------------------------------------------|------------|--------------------|-----------|------|
| H2 - Heywood Distribution Park Fit Out                                                |            |                    |           |      |
| Amenity Building - Elevations                                                         |            |                    |           |      |
| LOD 3                                                                                 |            | LOI 3              |           |      |
|  |            |                    |           |      |
|  |            |                    |           |      |
| RIBA PoW Stage:                                                                       |            | 2 - Concept Design |           |      |
| Document Suitability:                                                                 |            | S2                 |           |      |
| Drawn / Checked:                                                                      |            | GT / LF            |           |      |
| Date:                                                                                 |            | 10.07.24           |           |      |
| Scale:                                                                                |            | 1:50 @ A1          |           |      |
| UMC Project Number:                                                                   |            | 24278              |           |      |
| Document Reference:                                                                   |            | Drawing no:        | Revision: |      |
| 24278 - UMC - 0100 - XX - DR - A                                                      |            | 1350               | E         |      |