




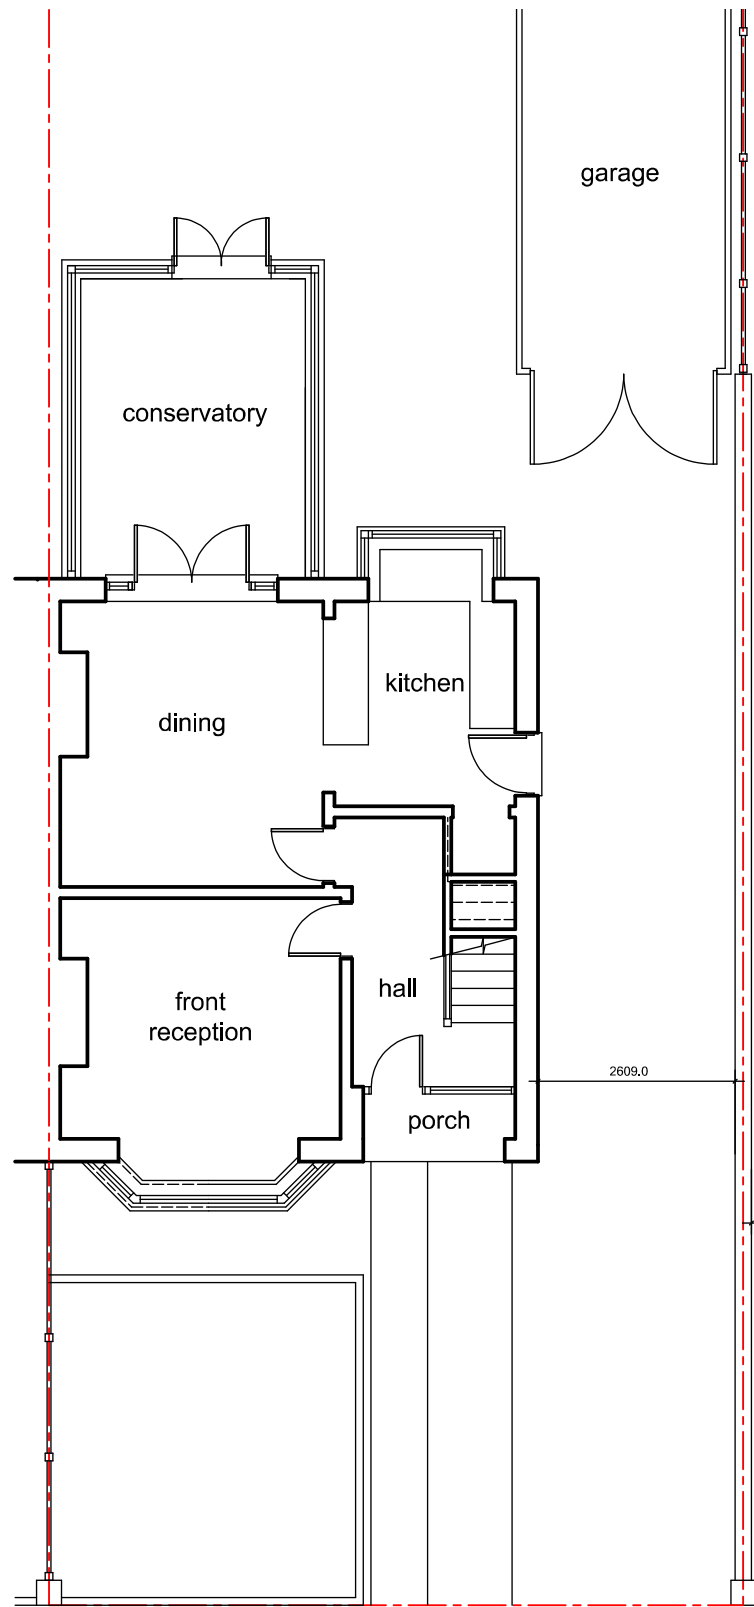


ground floor plan

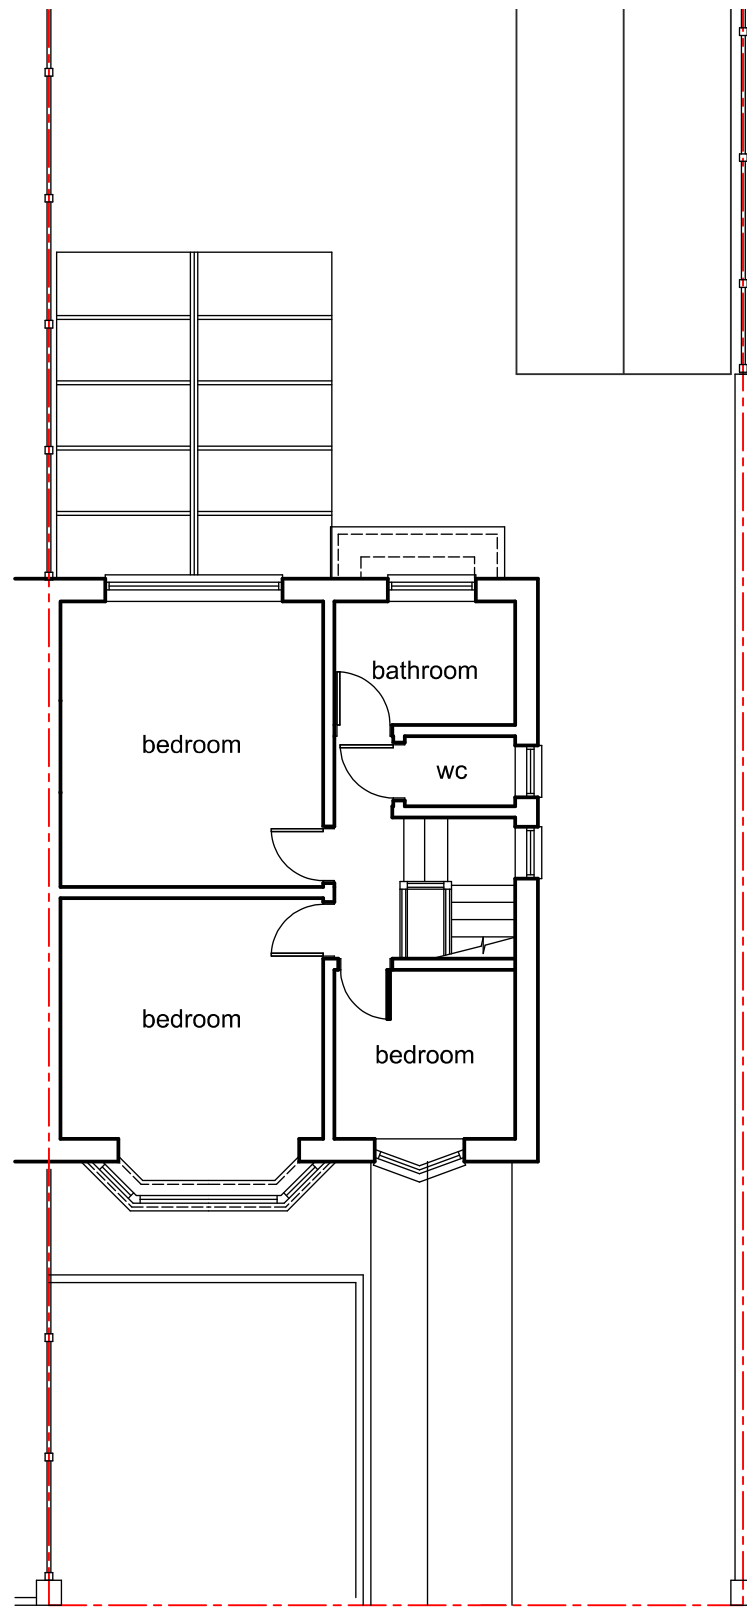

first floor plan

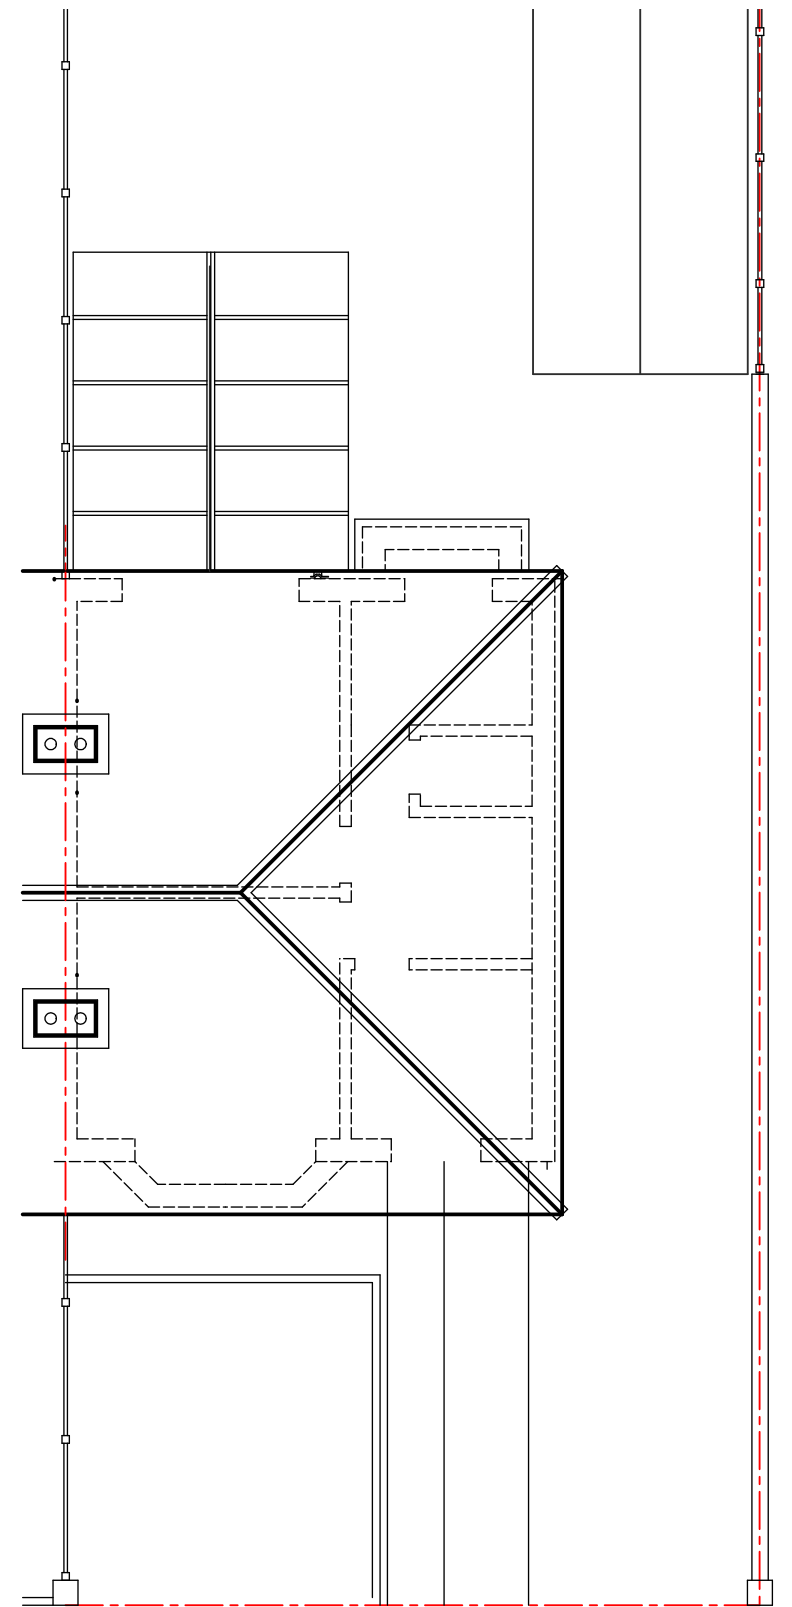

roof plan

 

scale 1:100

Revision	Date	Details



Date June 2025.

Drawn JLK.

Client Leon Young.

Drawing title Existing Plans.
PLANNING.

Scale 1:100 at A3.

Checked MLH.

Proposed Extension and Alterations.
14 Banbury Road, Middleton,
Manchester M24 1GB.

Drawing No. CM374 EX 01.