



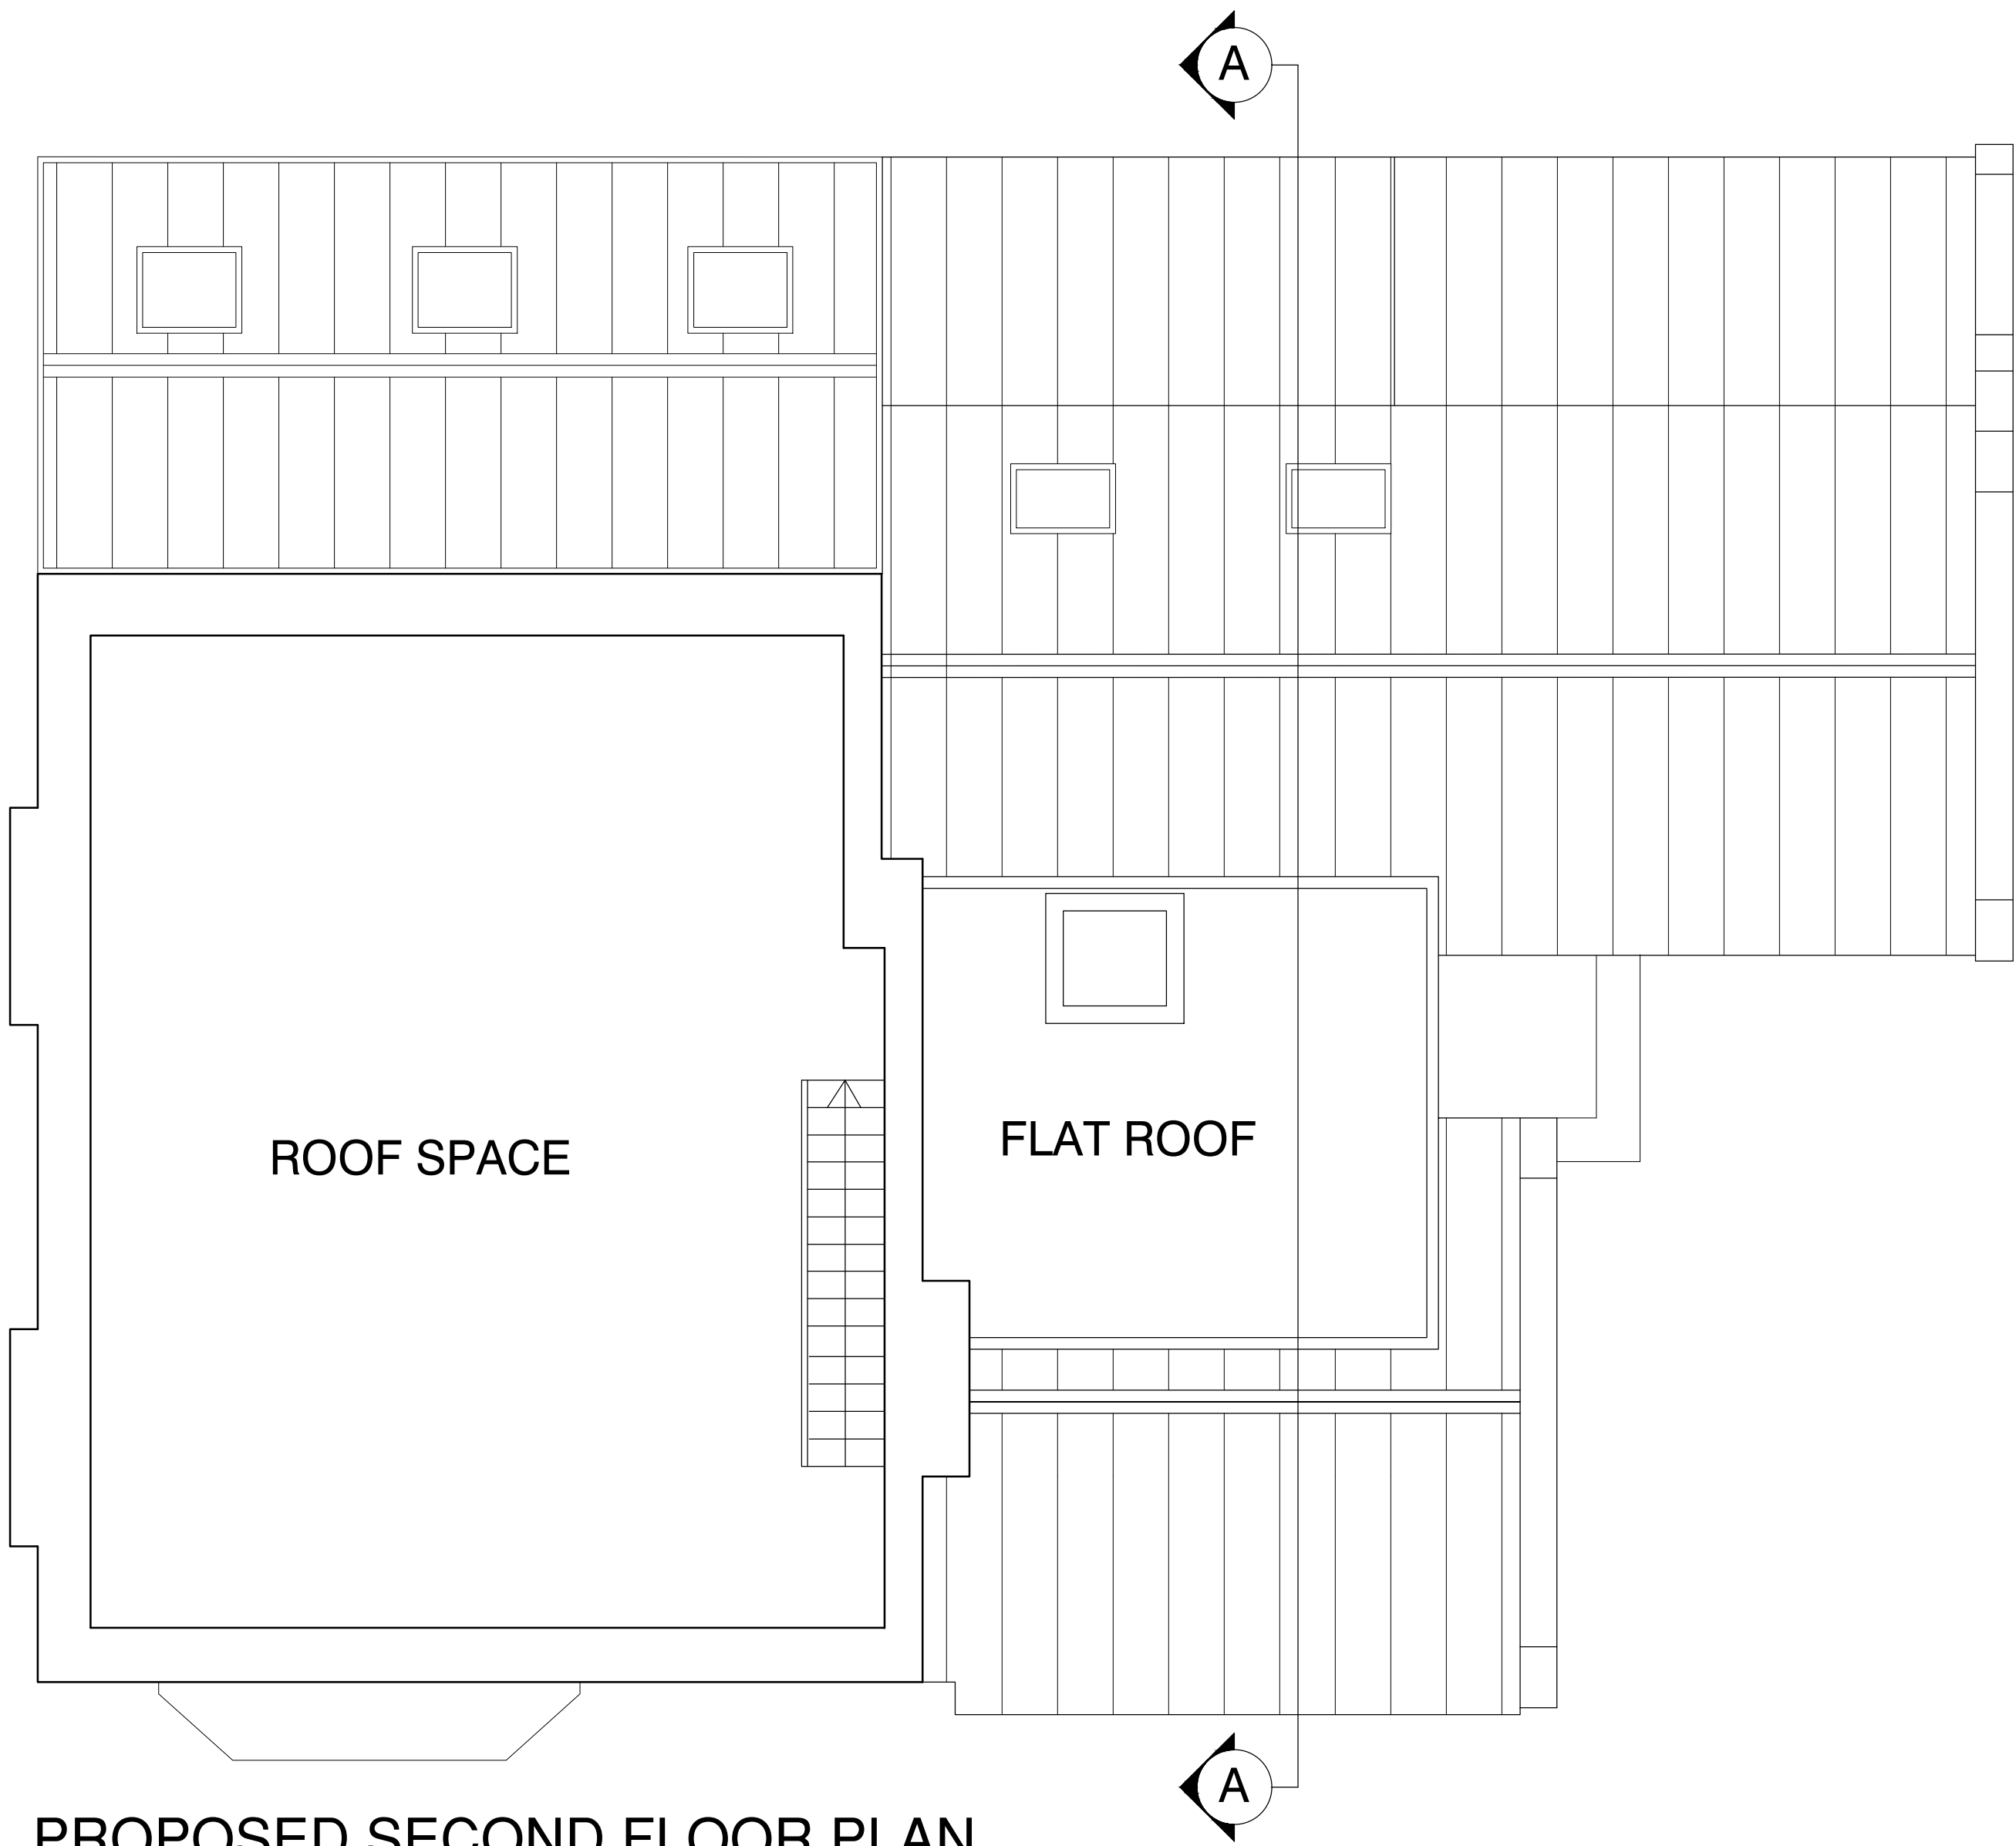

PROPOSED SECOND FLOOR PLAN
SCALE 1 : 50

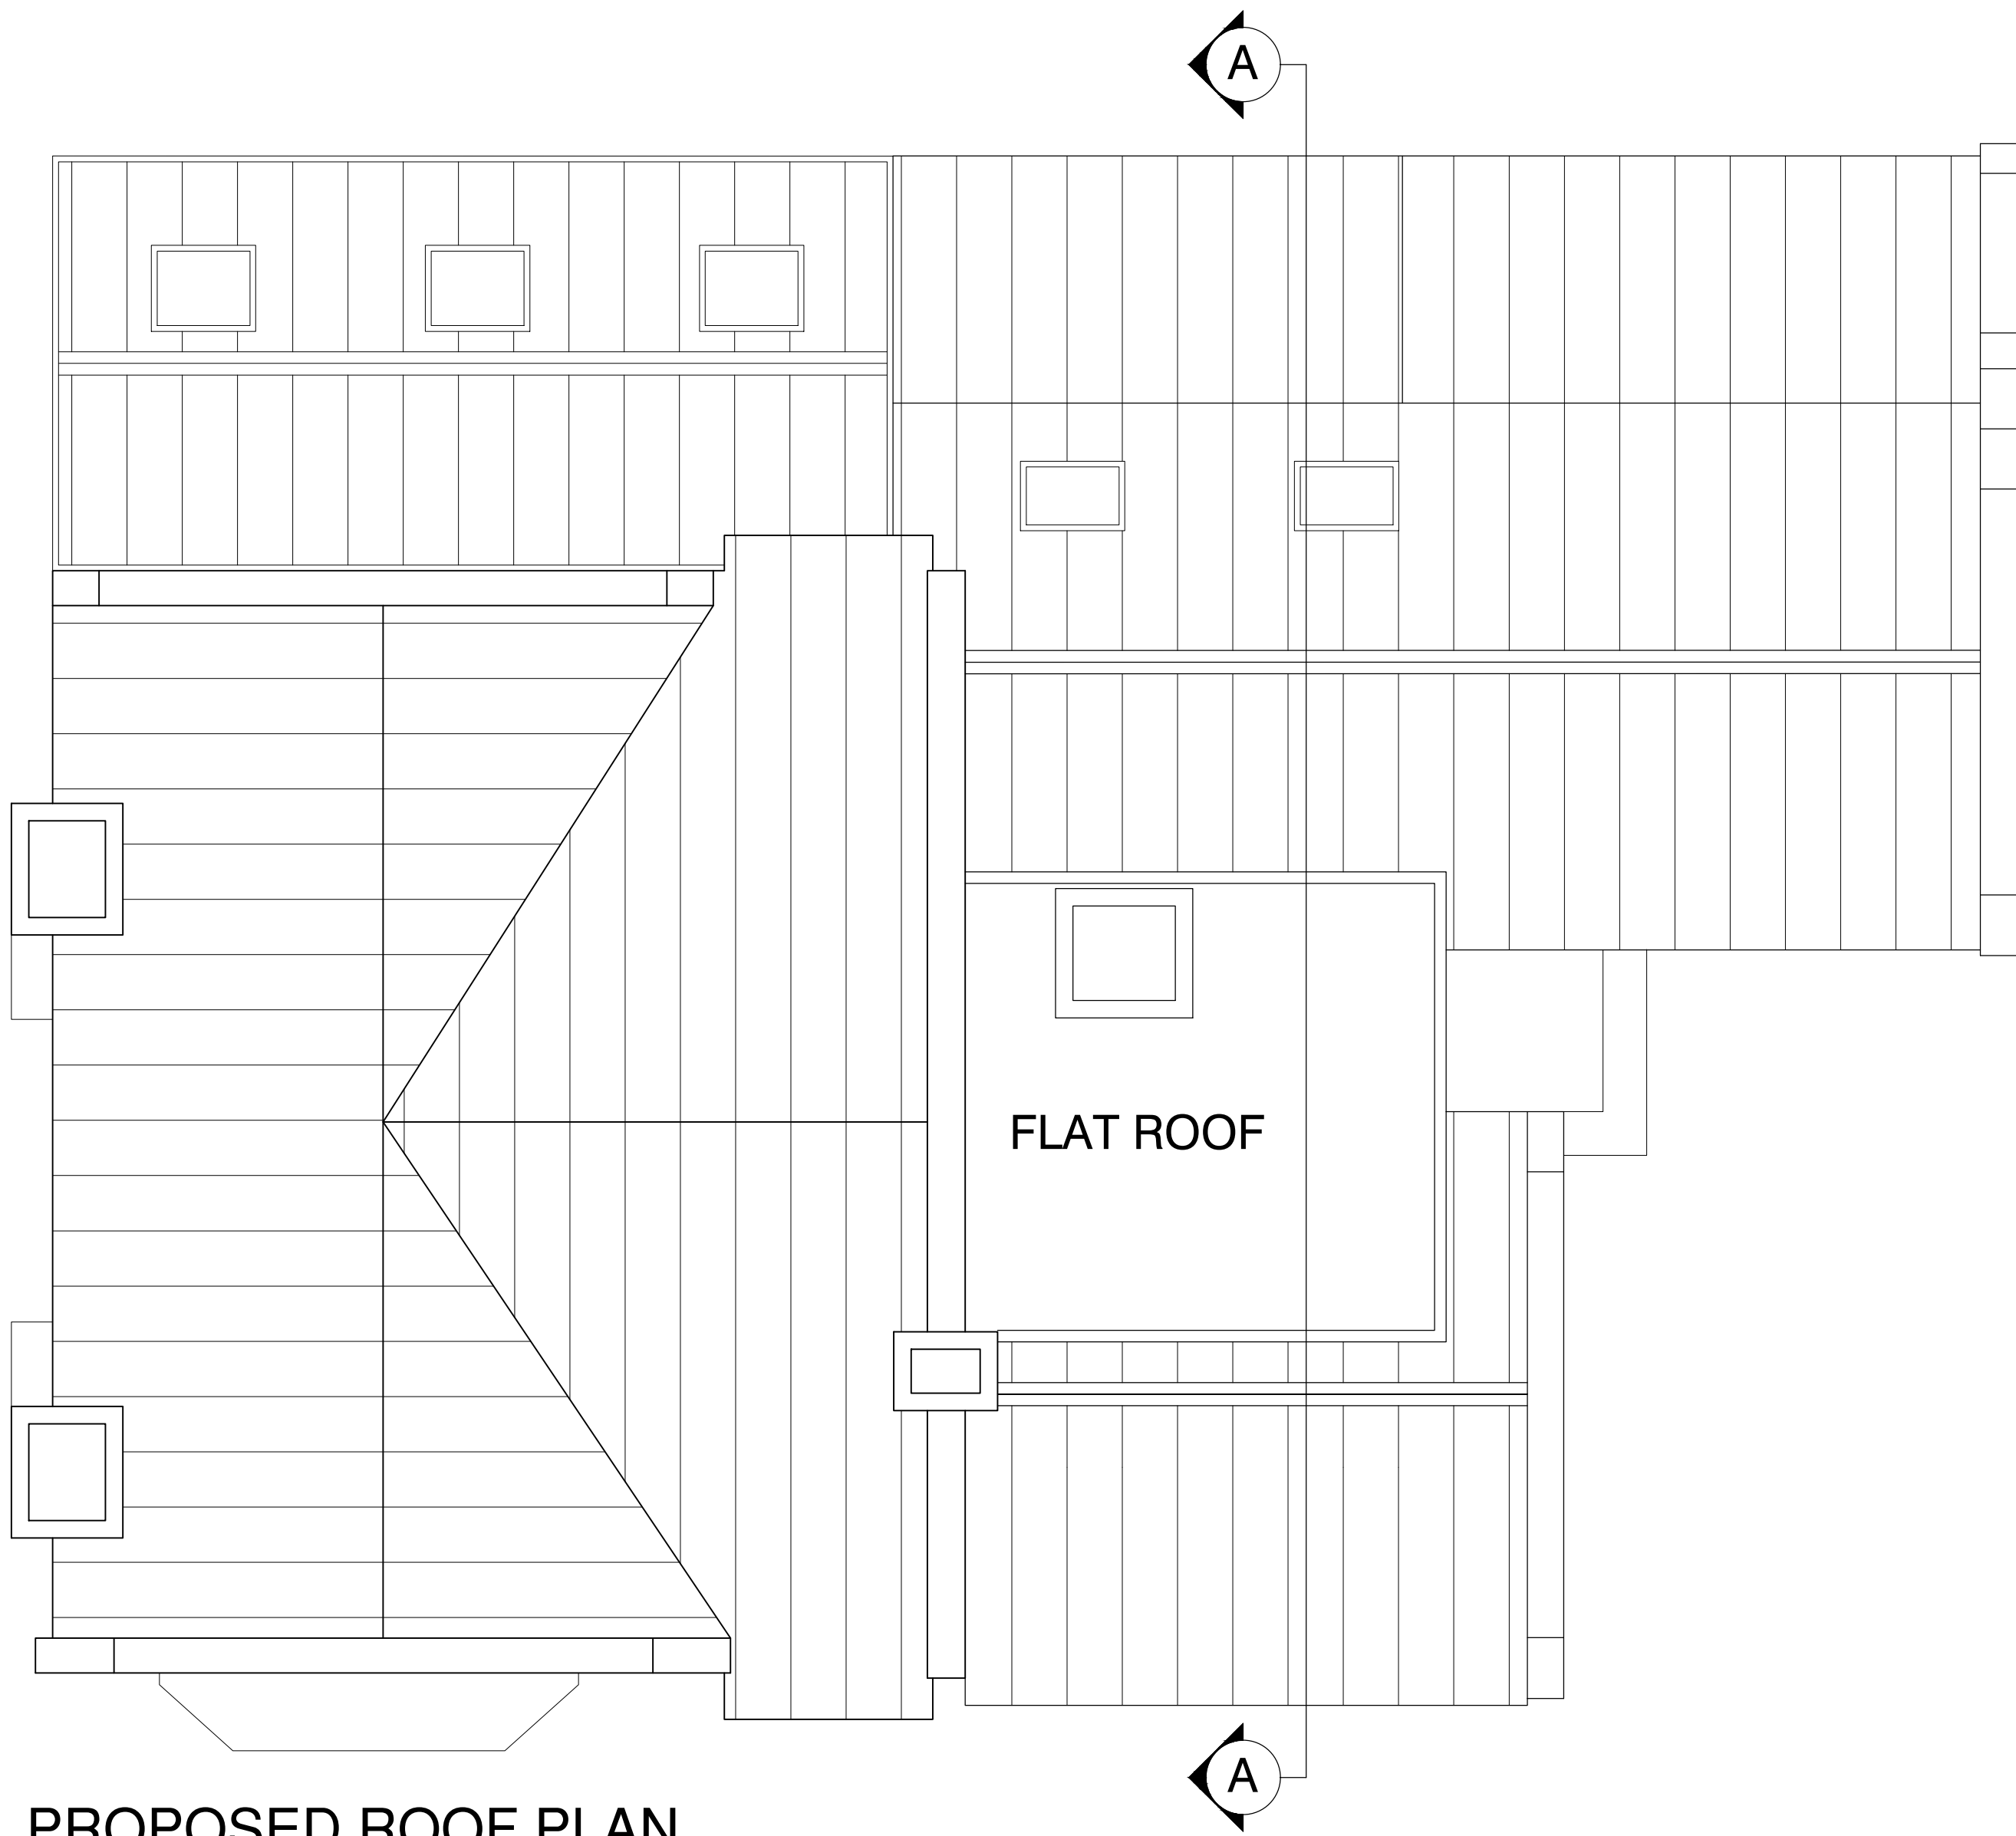

PROPOSED ROOF PLAN
SCALE 1 : 50

scale 1:50 0 2.5m

IMPORTANT NOTES: Do Not Scale from this Drawing.
Use Figured Dimensions Only.

DRAWING STATUS:

INFORMATION

REVISION	DATE	DESCRIPTION

FOOTPRINT DESIGN

E. info@footprintdesign.net
W. www.footprintdesign.net

CLIENT: OMAR LAW LIMITED

SCALE: 1:50@A1

DATE: 18.09.24

PROJECT: 77 MELLOR STREET, ROCHDALE

DRAWING TITLE: PROPOSED FLOOR PLAN & ROOF PLAN

DRAWING NO: A138_L(00)006