



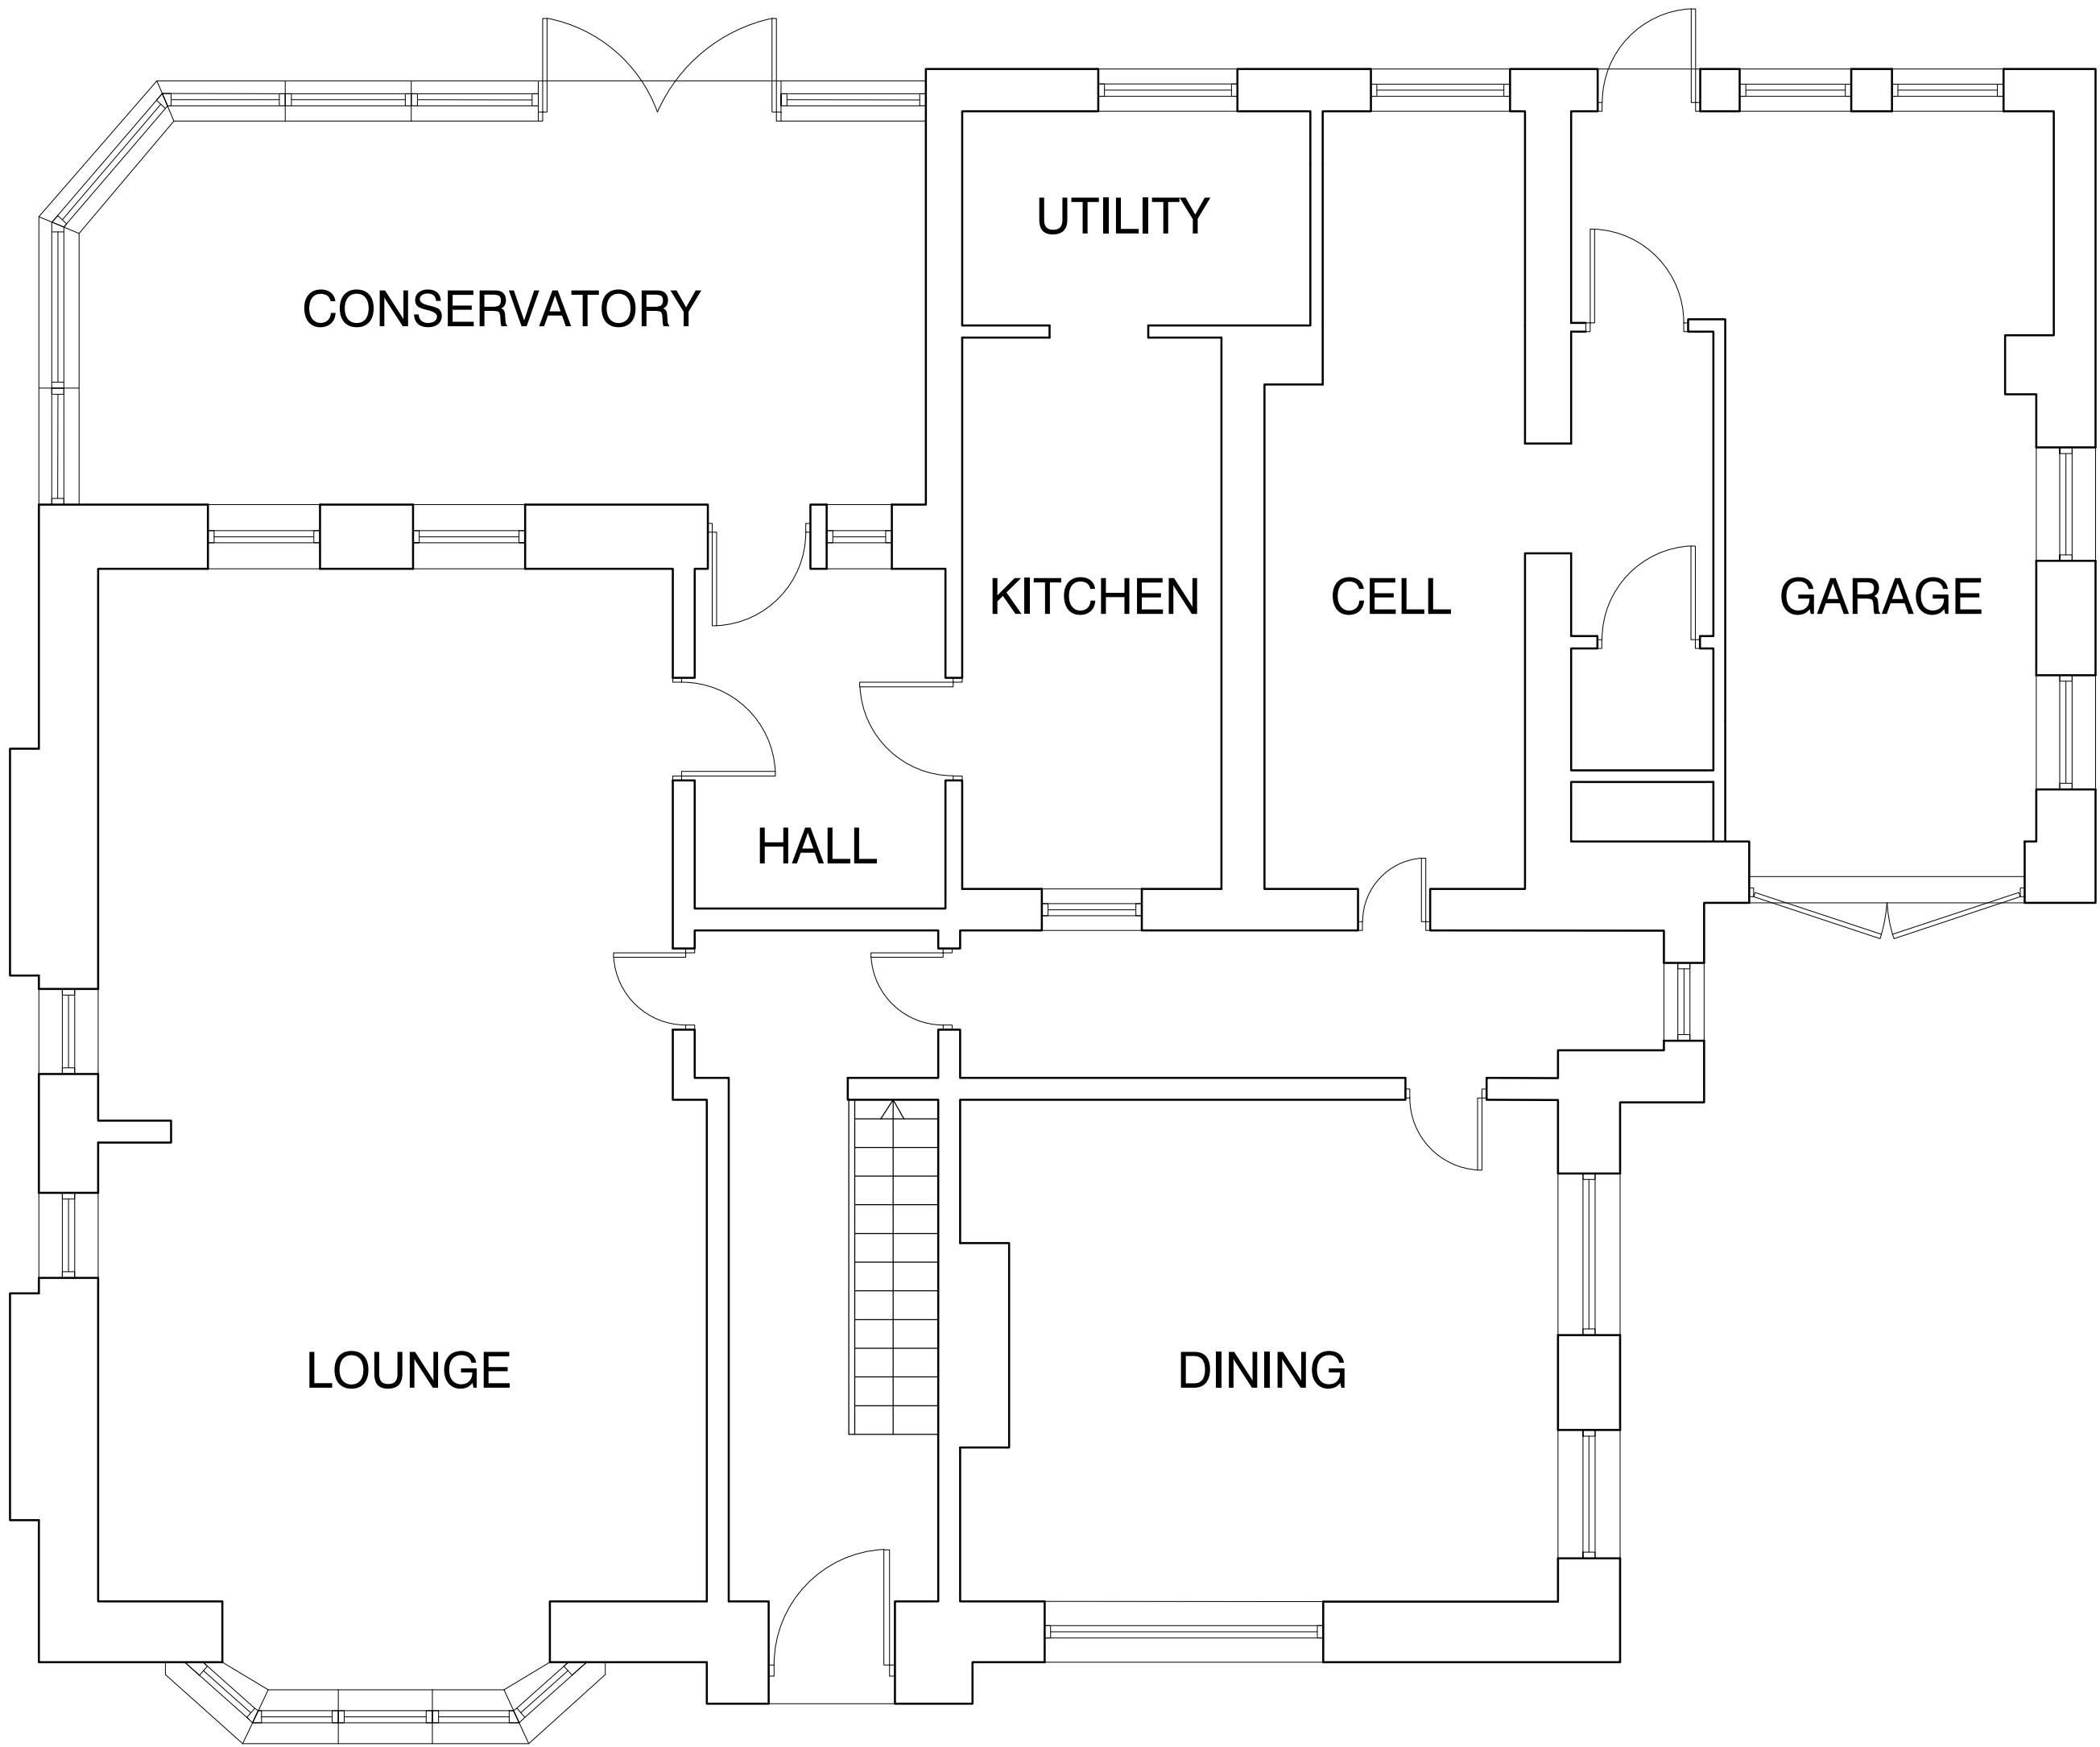

EXISTING GROUND FLOOR PLAN

SCALE 1 : 50

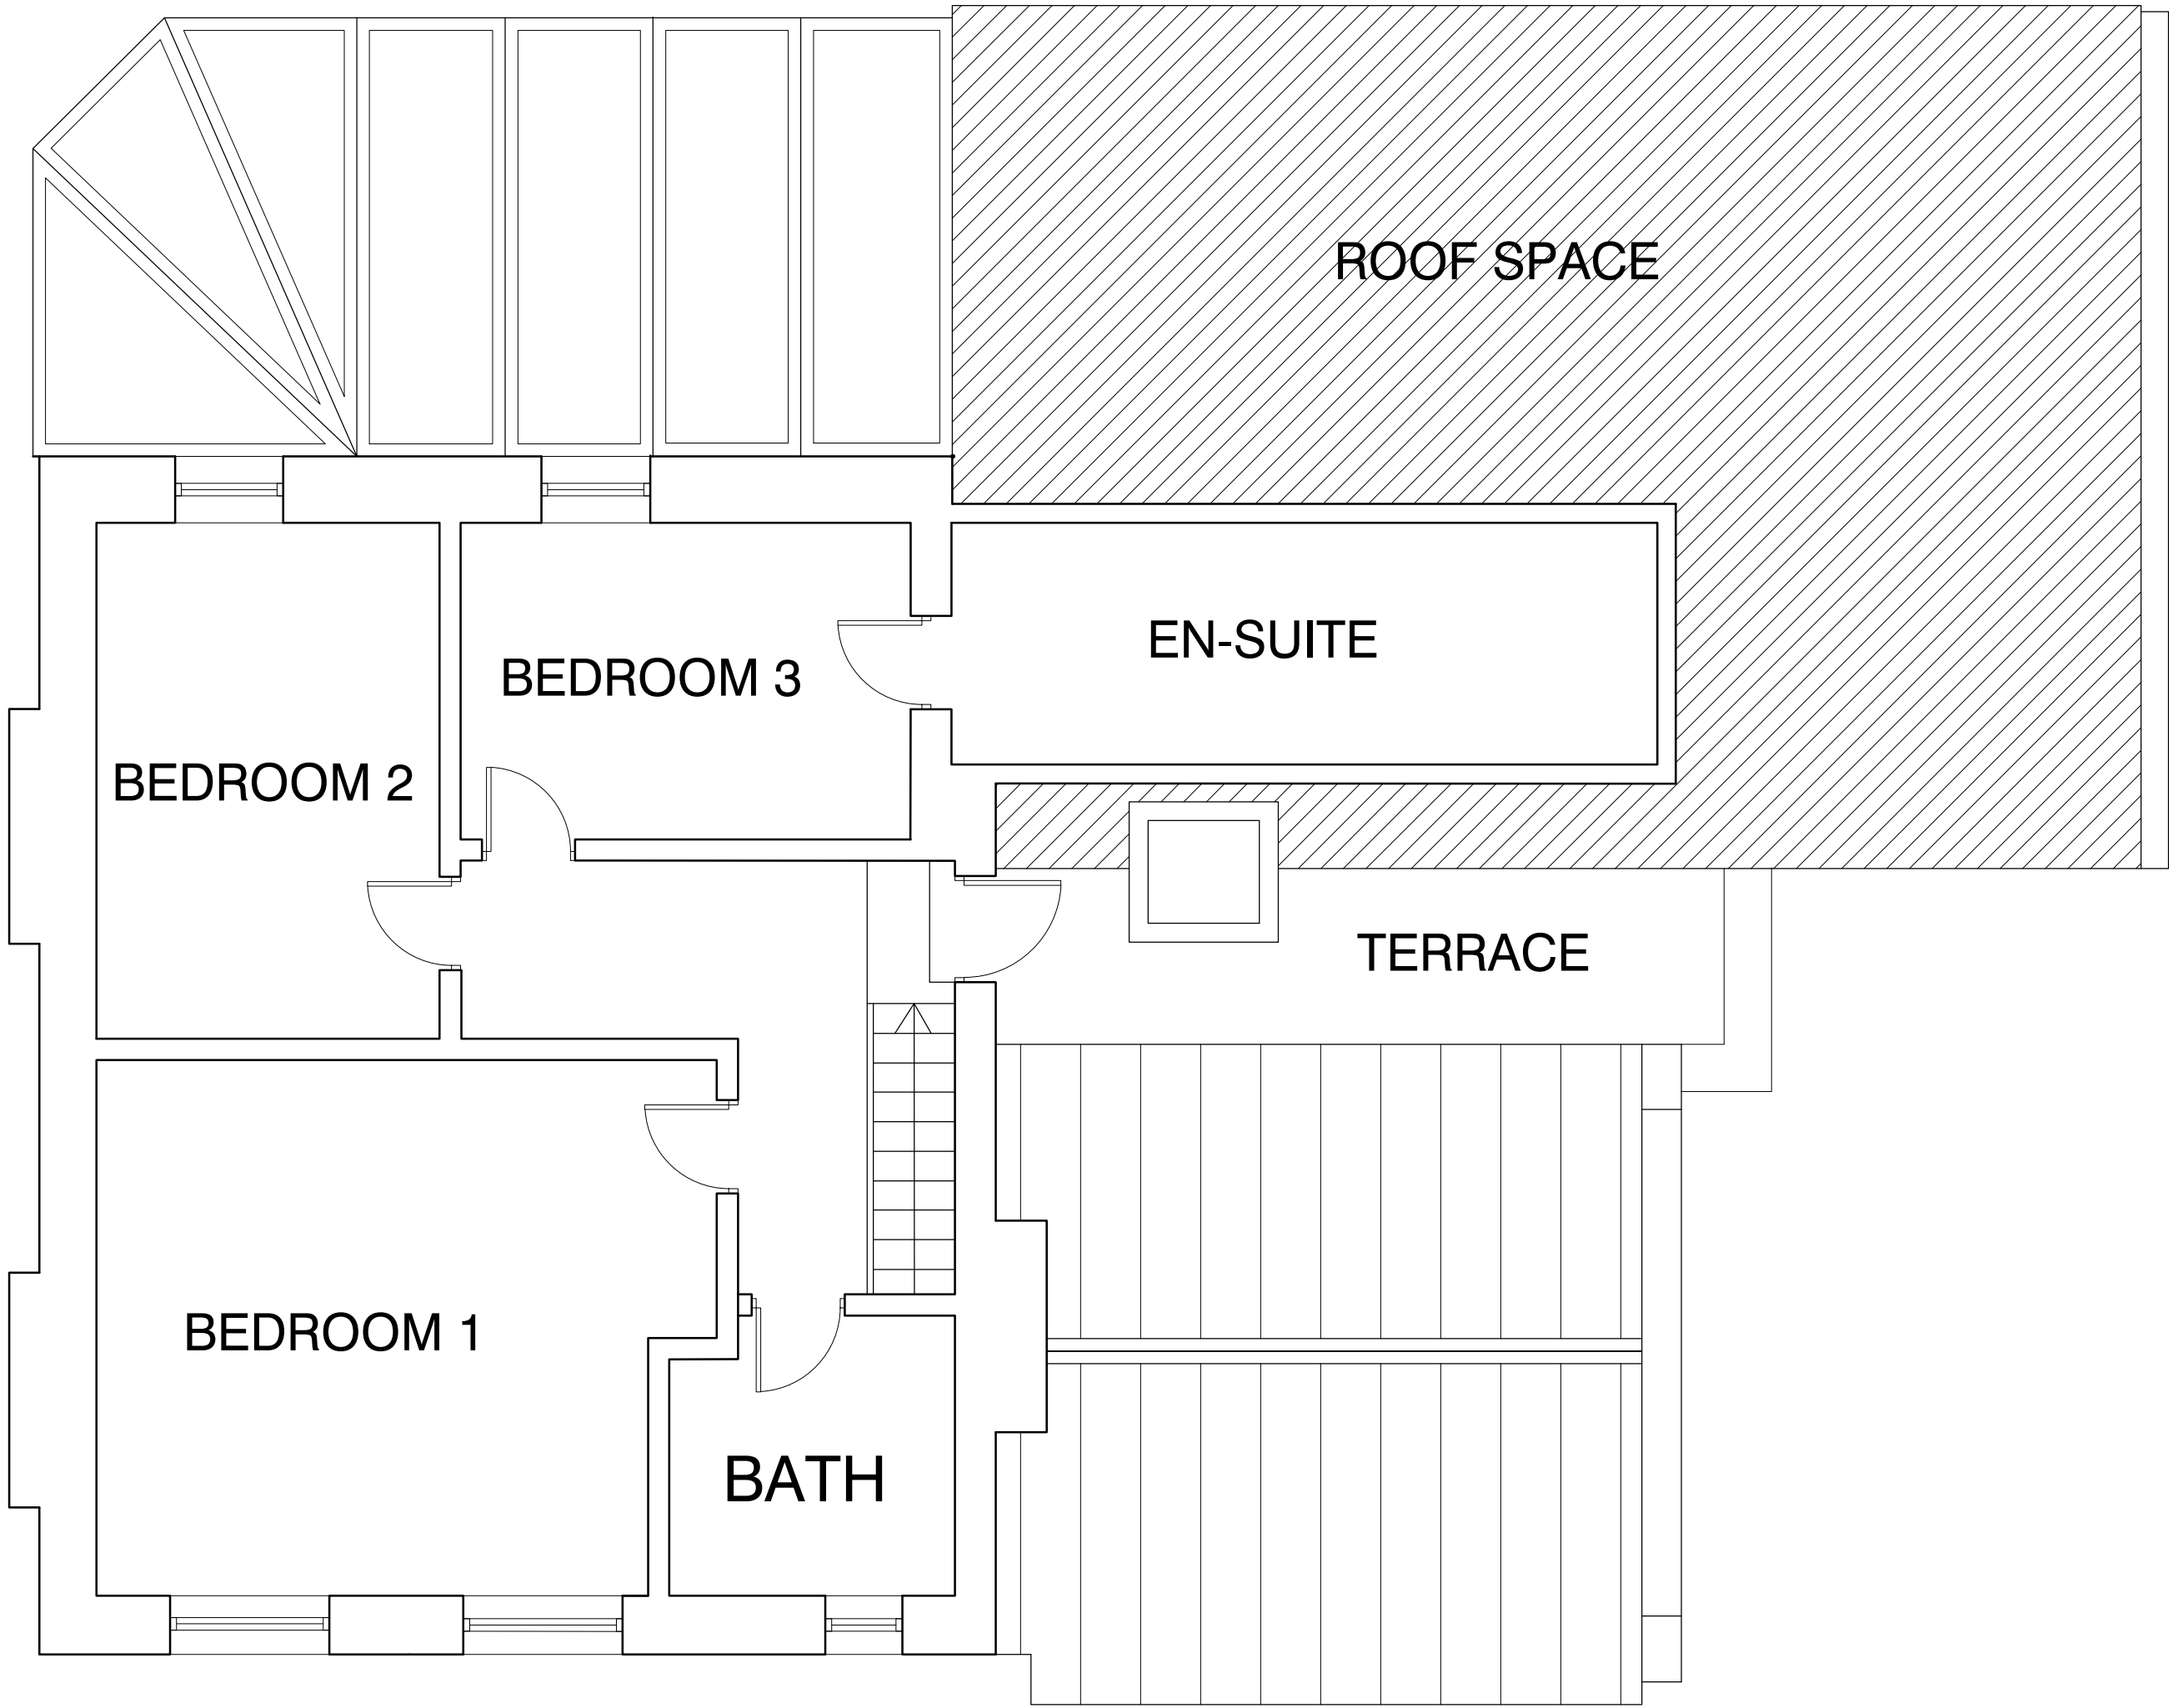

EXISTING FIRST FLOOR PLAN

SCALE 1 : 50



© Copyright Footprint Design Ltd	IMPORTANT NOTES: Do Not Scale from this Drawing. Use Figured Dimensions Only.		DRAWING STATUS:			INFORMATION			FOOTPRINT DESIGN			info@footprintdesign.net www.footprintdesign.net		
			REVISION		DATE	DESCRIPTION		CLIENT: OMAR LAW LIMITED			SCALE: 1:50@A1		DATE: 18.09.24	
								PROJECT: 77 MELLOR STREET, ROCHDALE						
								DRAWING TITLE: EXISTING FLOOR PLAN						
								DRAWING NO: A138_L(00)002						