

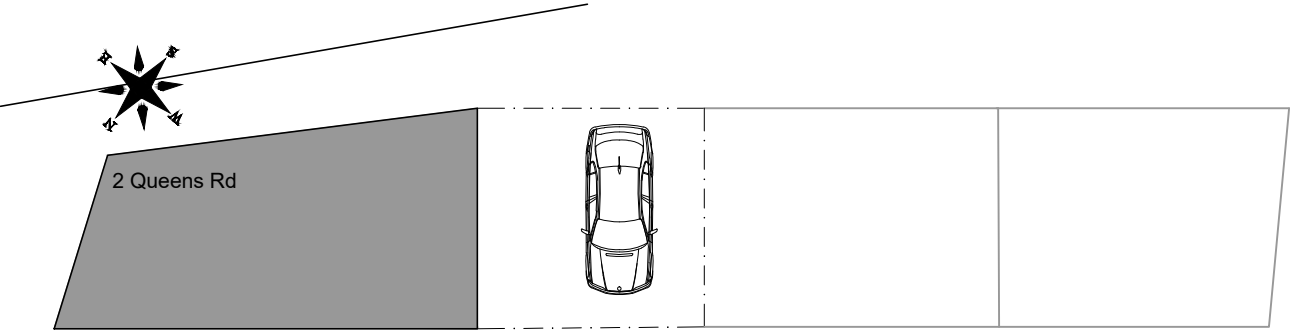


This drawing is copyright and must not be reproduced or copied to any third party without the written permission of DP Architectural Services Ltd.
All dimensions must be checked on site. Only figured dimensions to be worked from. Discrepancies must be reported to DP Architectural Services Ltd before proceeding.

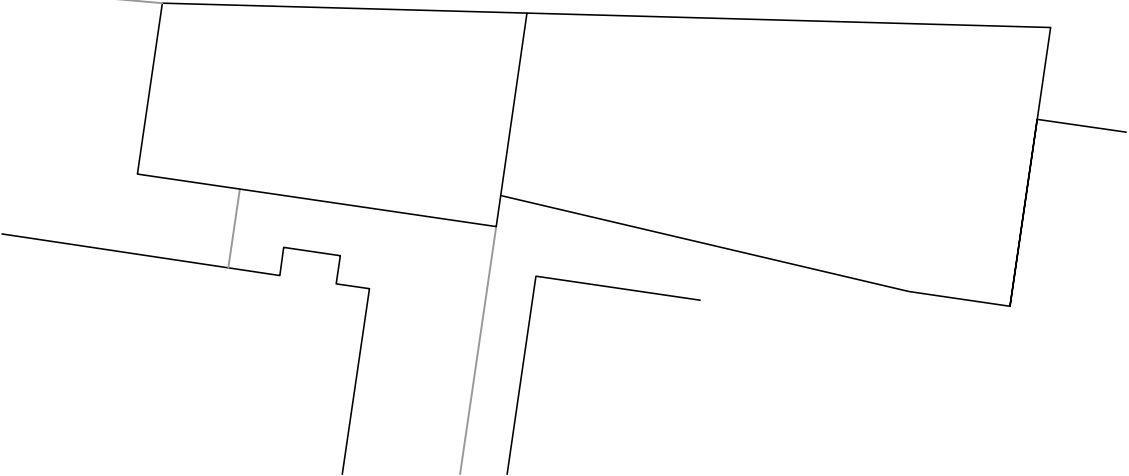

Site Plan - Existing

 

DP Architectural Services LTD The Coach House Preston Road Charnock Richard Chorley, Lancashire PR7 5LH m. 07877 595100 e.dparch69@gmail.com		Client Abdul Rouf 59 George Street Rochdale OL16 2RR	Project Proposed 1 Bed 1 Person Flat 2 Queens Road Littleborough OL15 8AX	Drawings Existing Site Plan
Paper size A3 Date Sept 2025		Job no 24-2025 Scale 1:200	Drawing no Ex04 Revision A	