


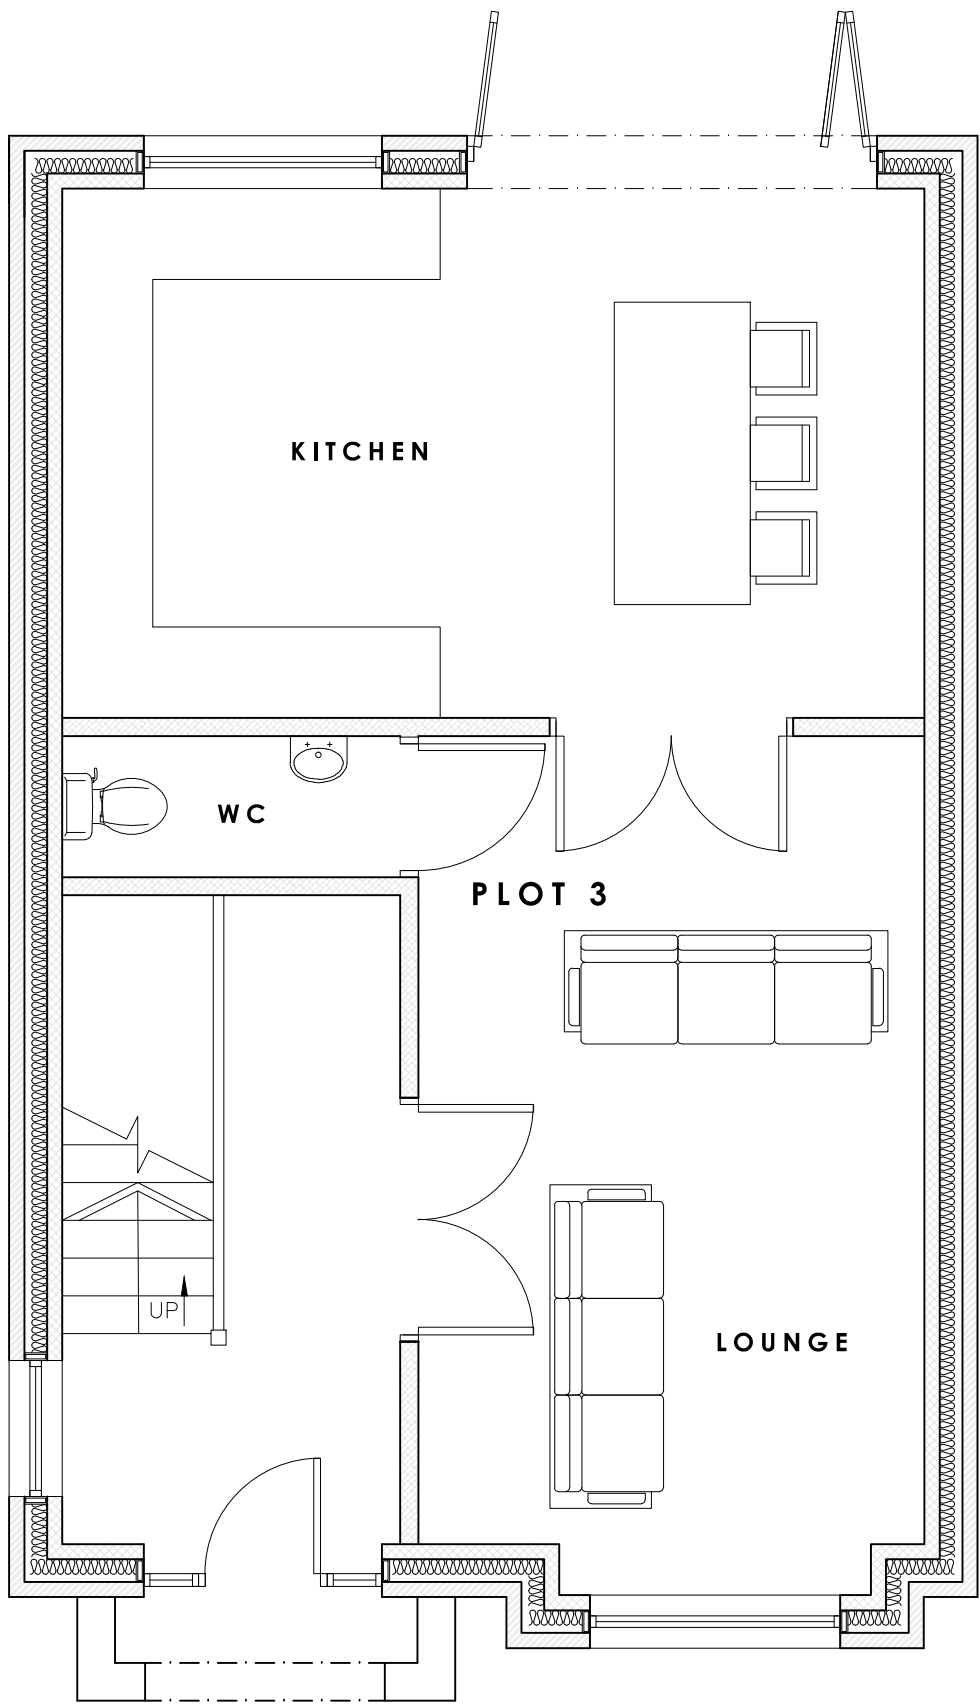


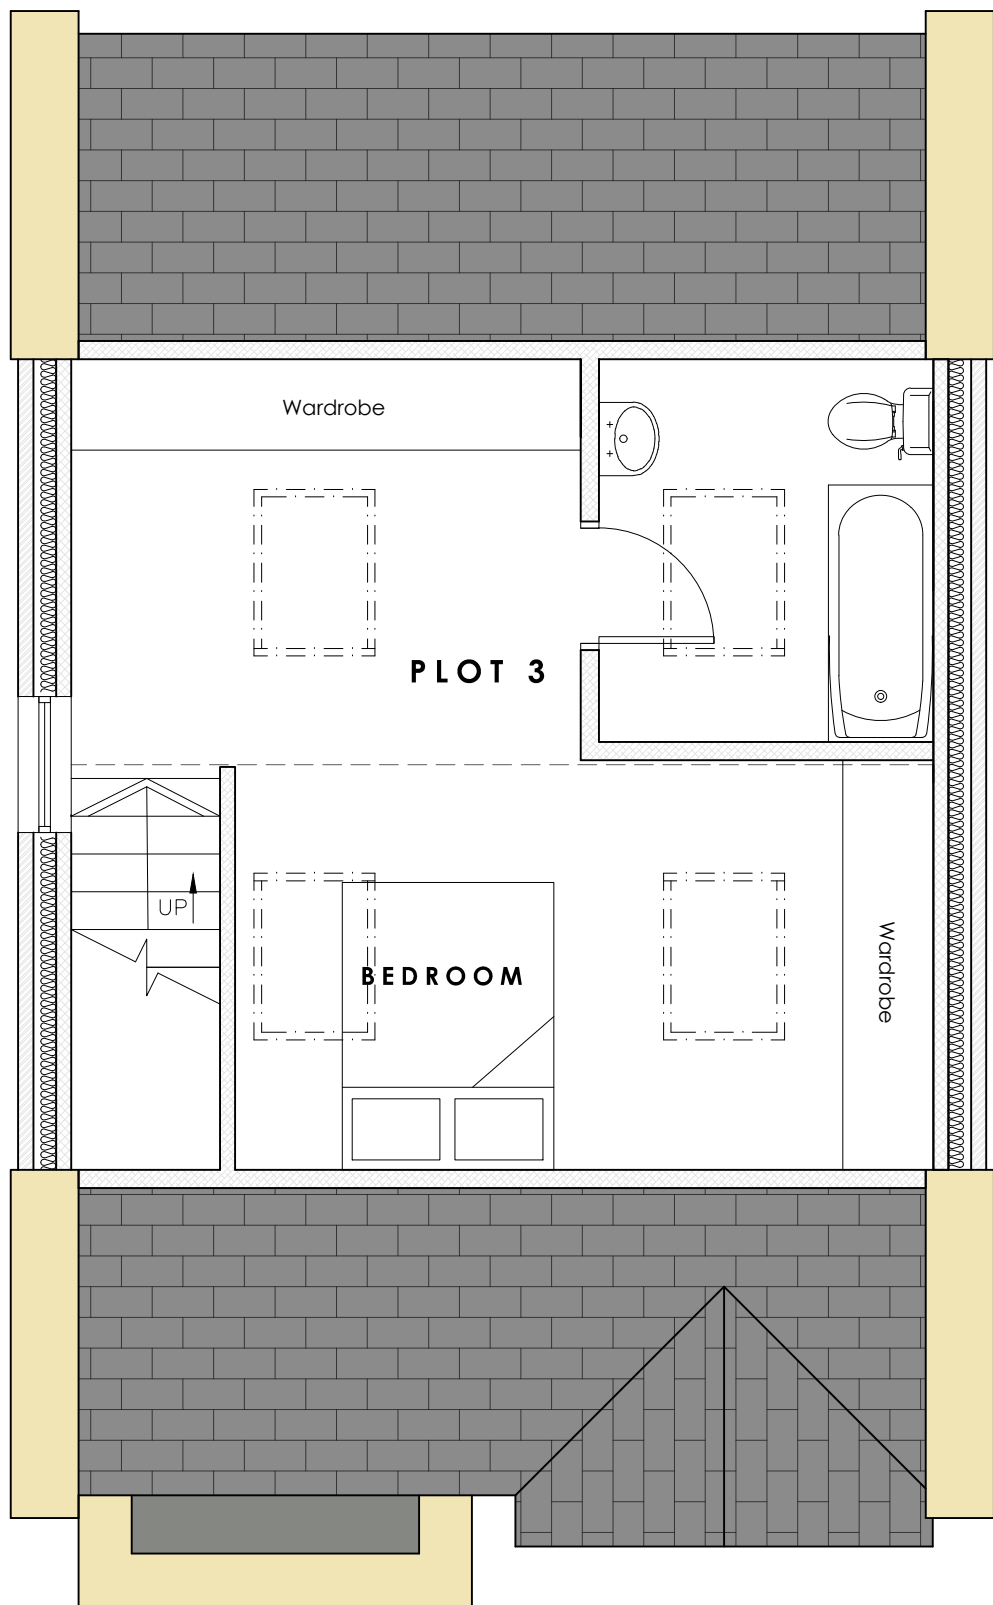


GROUND FLOOR PLAN AS PROPOSED (1:50)

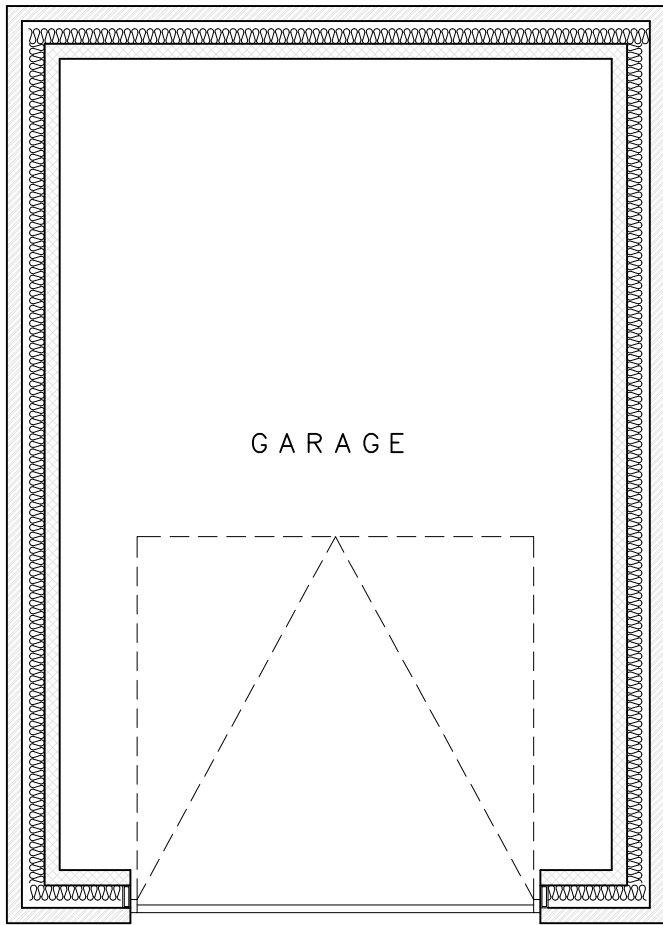


SECOND FLOOR PLAN AS PROPOSED (1:50)

 

PLOT 3 GARAGE PLAN AS PROPOSED (1:50)

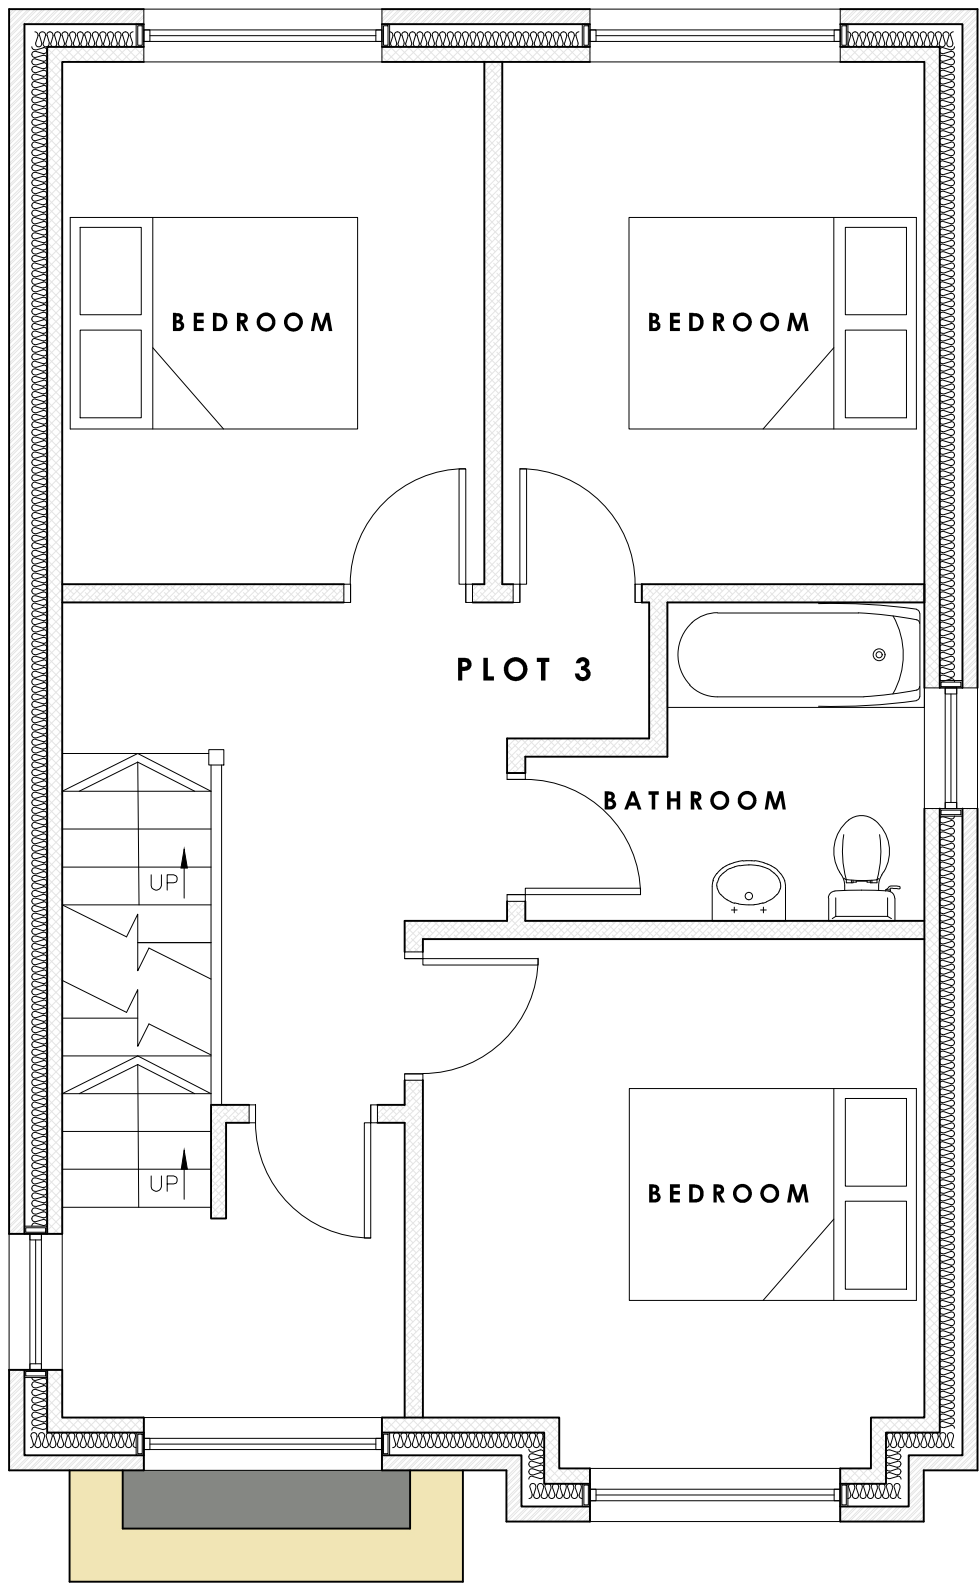

FIRST FLOOR PLAN AS PROPOSED (1:50)

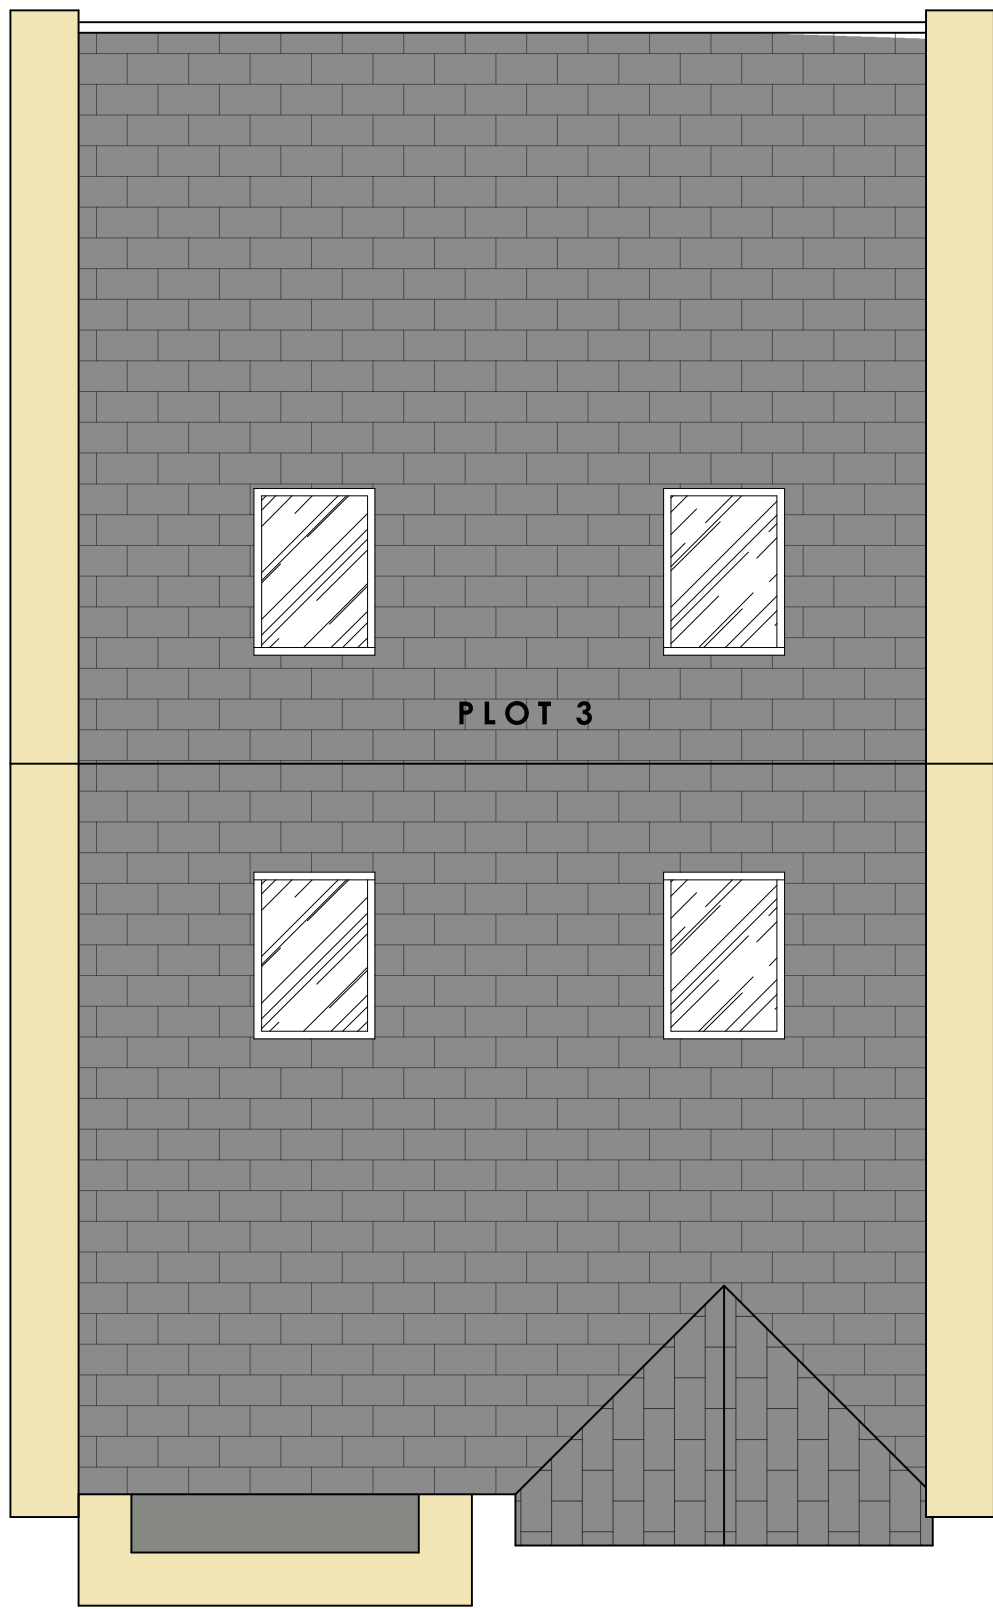

ROOF PLAN AS PROPOSED (1:50)



Rev	Description	By	Date
	HADAS ARCHITECTURAL ARCHITECTURAL DESIGN		
	769 Rochdale Road, Slattocs, Middleton, Manchester M24 2RA		
	(HILLBANK STREET) Land Adjacent to Rochdale Road, Slattocs, Middleton M24 2RA PLOT 3 PLANS AS PROPOSED		
DRAWN	JW	DATE	10-12-24
SCALE	1:50	REV.	-
	@A1		
		DRAWING NO.	2501-803