


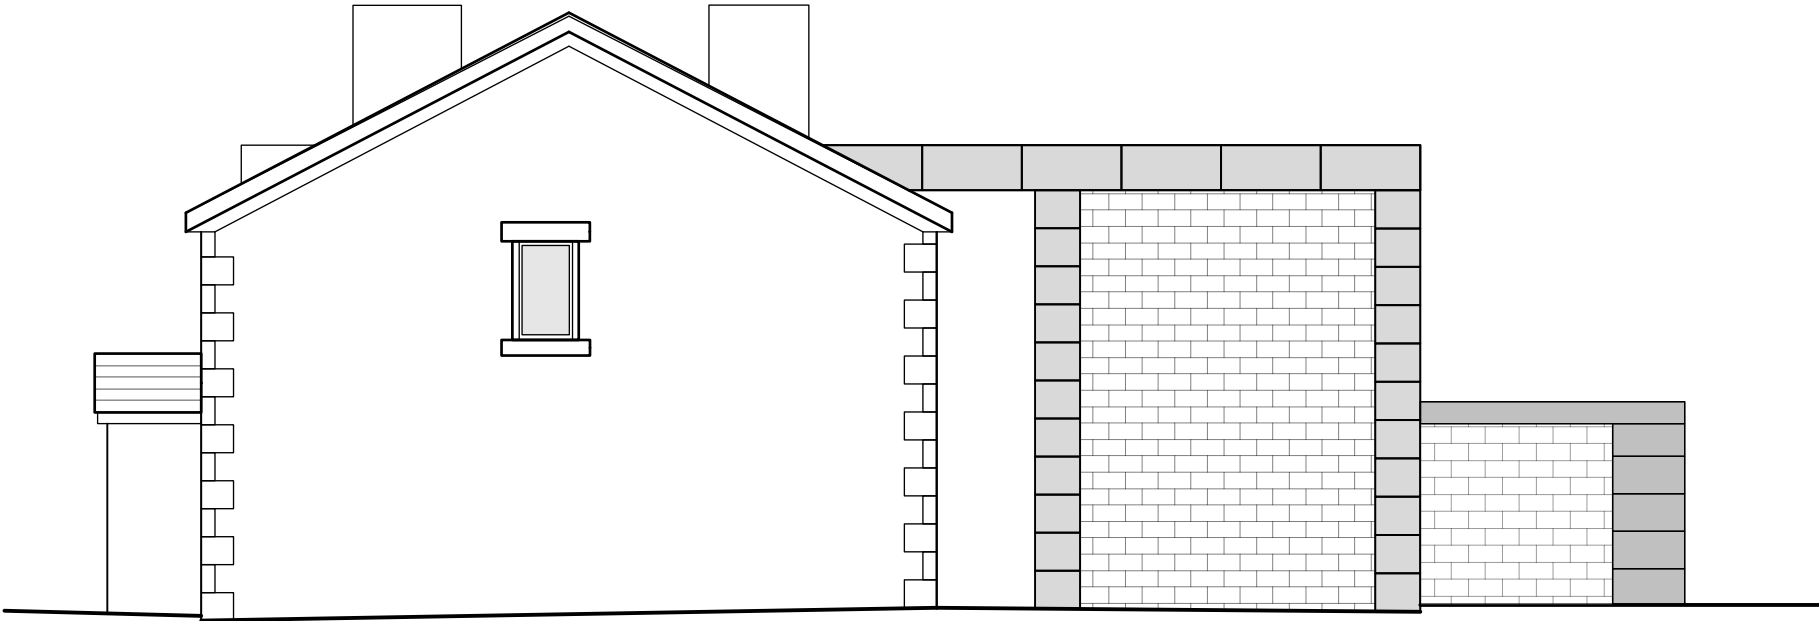


 



Existing North Elevation
Scale 1:100

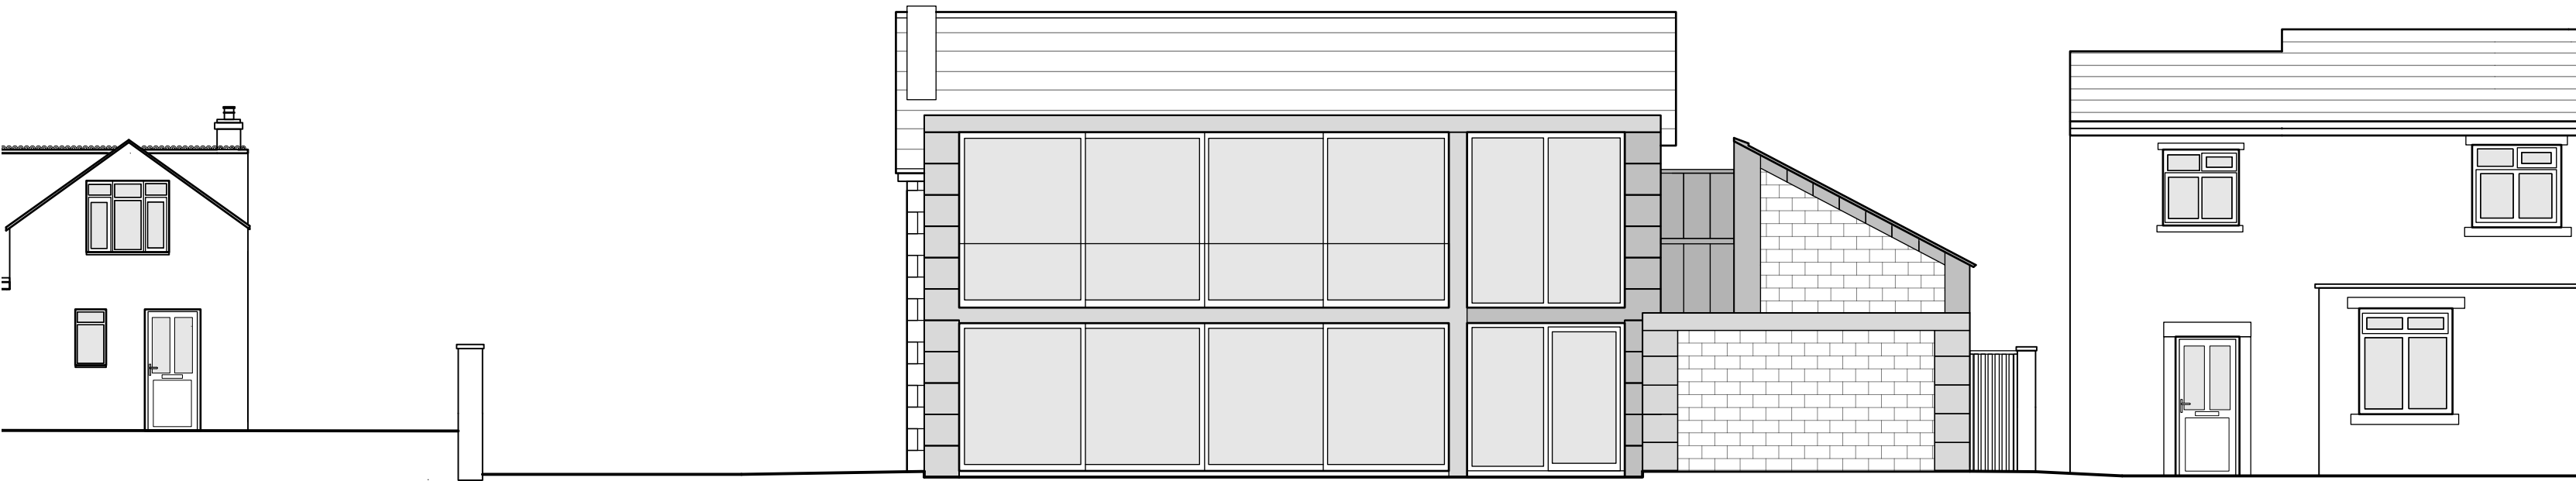


Existing East Elevation
Scale 1:100

 


Existing South Elevation
Scale 1:100

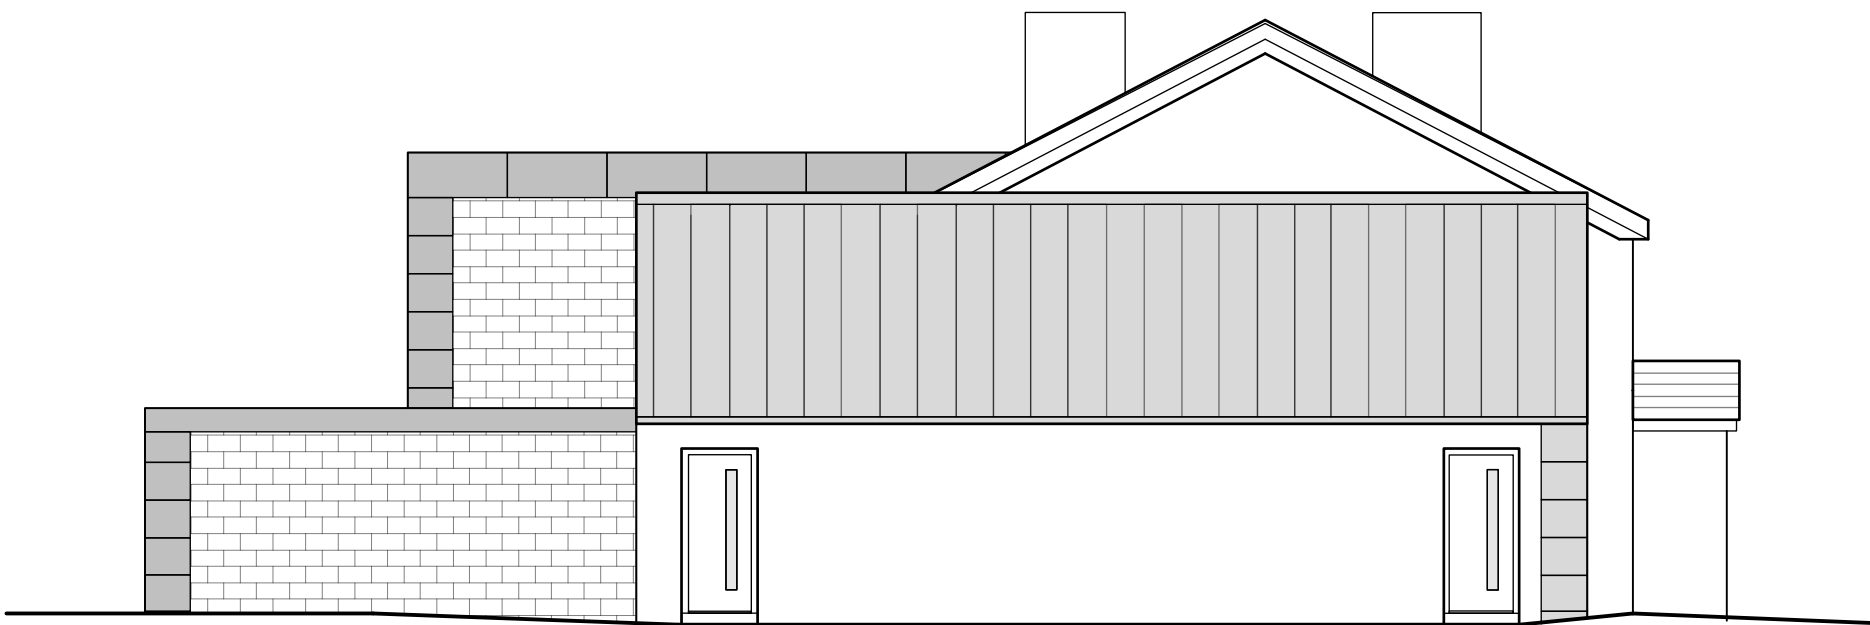 

Existing West Elevation
Scale 1:100

 

Location Plan
Scale 1:1250

 

Revision

Project

The Bird at Birtle

Address

239 Bury And Rochdale Old Rd
Heywood OL10 4BQ

Client

Prosperity Children's Services

Drawing

Existing Elevations



Scale	Sheet Size	Date	Drawn
1:100	ISO A1	AB	

Drawing Number

25-057 - 101