




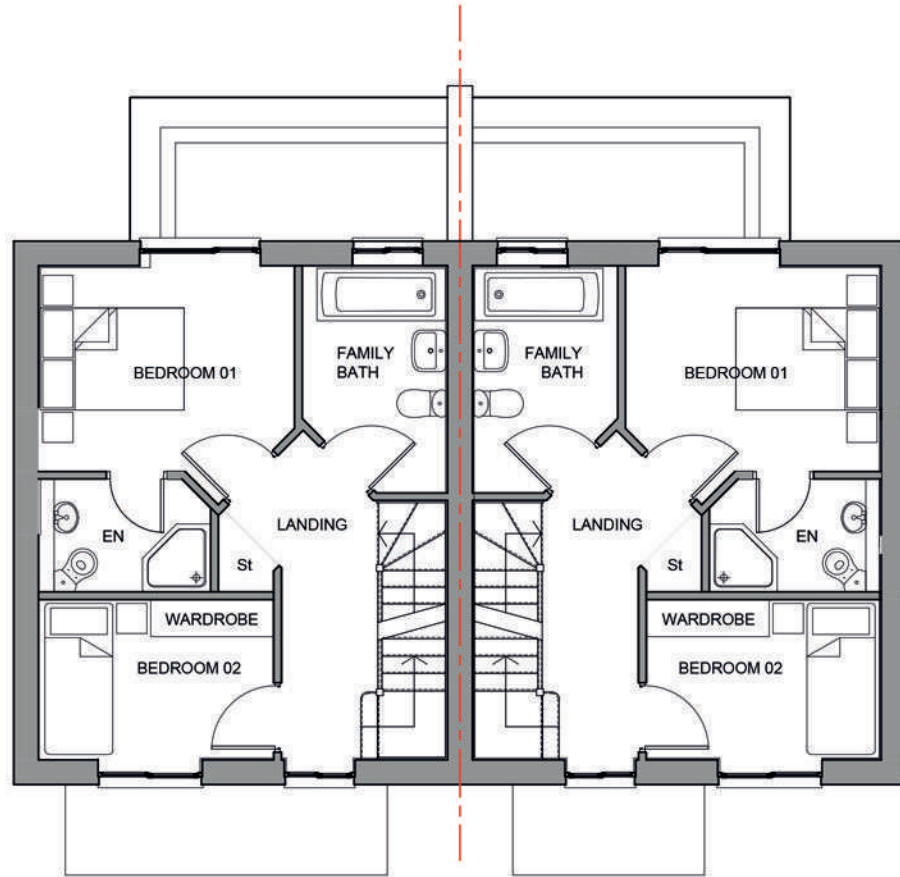


First Floor Plan

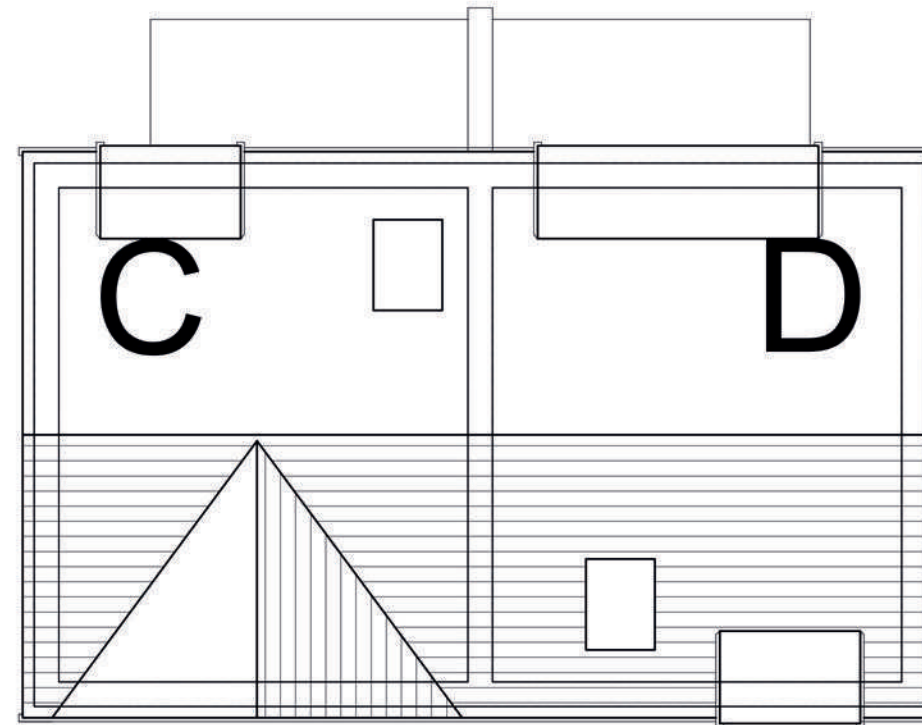

Roof Plan

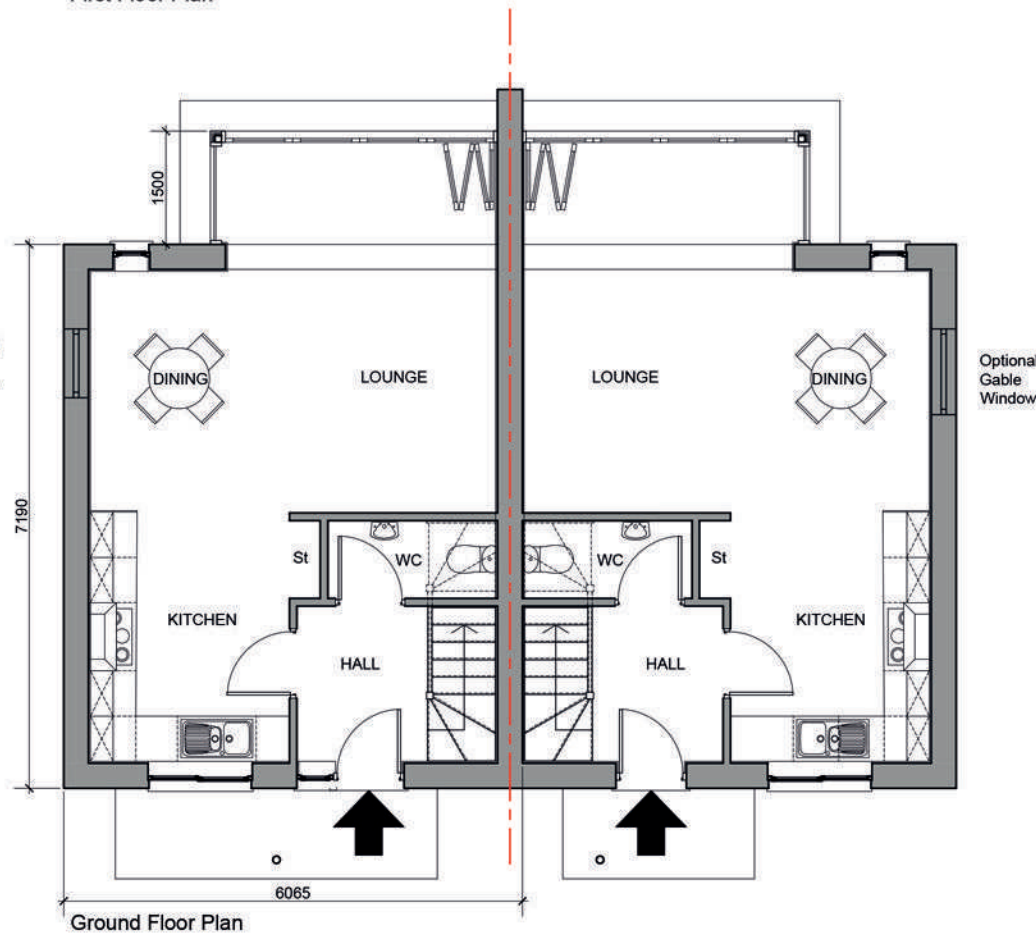

Ground Floor Plan

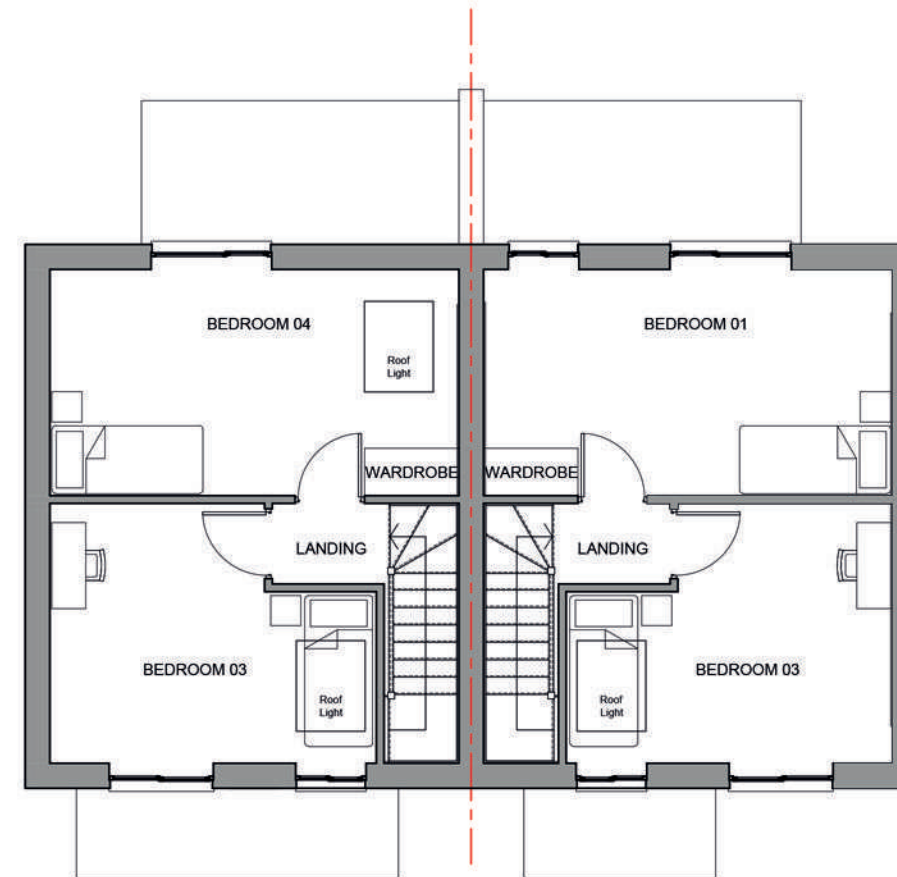

Second Floor Plan/ Roof Accommodation

SCHEDULE

TYPE C
3 Storey 4B5P
Gross Internal Floor Area (GIFA)
108sqm (1,162sq ft)

TYPE D
2.5 Storey 4B5P
Gross Internal Floor Area (GIFA)
106.4sqm (1,145sq ft)

MÜLLER

PROPERTY GROUP

Project Parkfield, Middleton, Manchester, M24 4EB			
Title House Type CD Floor Plans			
Scale 1:100@A3	Date	Job No 23590	Original
Drawn By	Checked		
Category L	CiSb Element	Sequential No 112	Revision



**Bower
Mattin**

Unit 23/ 24
Beechfield House
Winterton Way
Macclesfield
Cheshire
SK11 0LP

Chartered Architects
Surveyors