




No2. Front Elevation as Existing
Scale @ 1 : 50



No6. Front Elevation as Existing
Scale @ 1 : 50

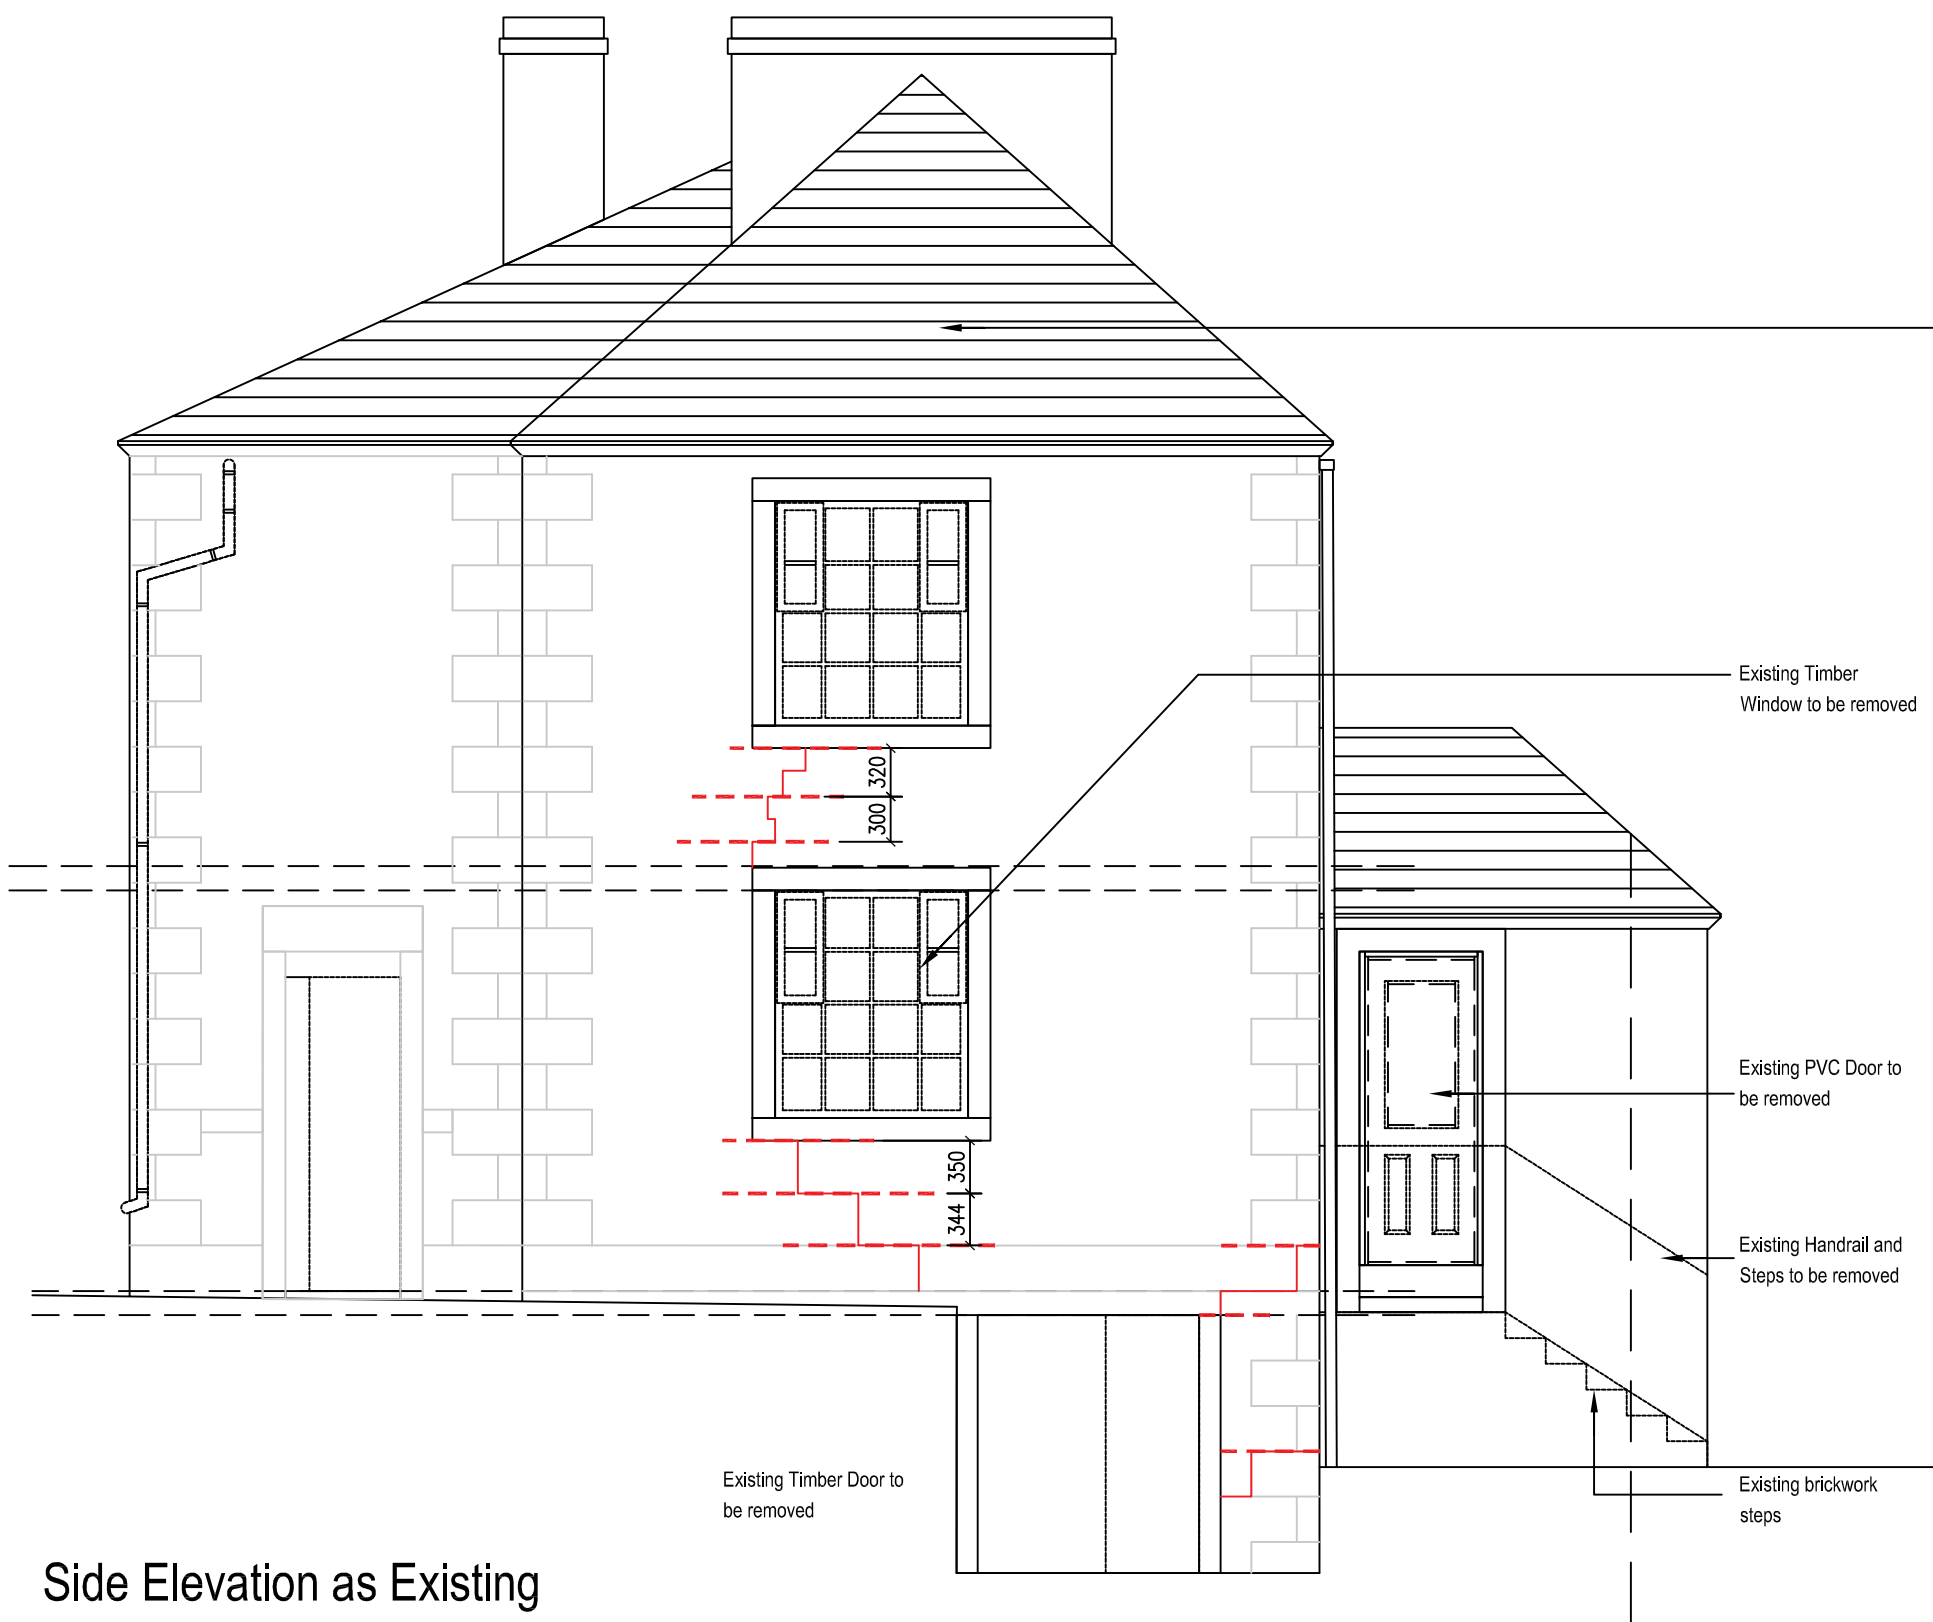

Side Elevation as Existing
Scale @ 1 : 50



Rear Elevation as Existing
Scale @ 1 : 50

PLANNING

Rev.	Date	Description	Issued by
------	------	-------------	-----------

TOLL HOUSE, 6 CHURCH STREET,
TODMORDEN ROAD, LITTLEBOROUGH
OL15 9AF

PROPOSED COMMERCIAL SPACE
AND FIRST FLOOR CONVERSION
TO APARTMENT

ELEVATIONS AS EXISTING STRIP
OUT AND CRACKING REPAIRS

Drawing Number	Project number	953-09
D-02	Date	17.03.25
Current Revision	Drawn by	SN
-	Checked by	OL3
	Scale @ A1	1:50

STUDIO OL3
ARCHITECTURAL DESIGN

Unit 7, Whitegate Business Centre, Chadderton, OL9 9JT
Email - design@studio-ol3.co.uk - Web - www.studio-ol3.co.uk