




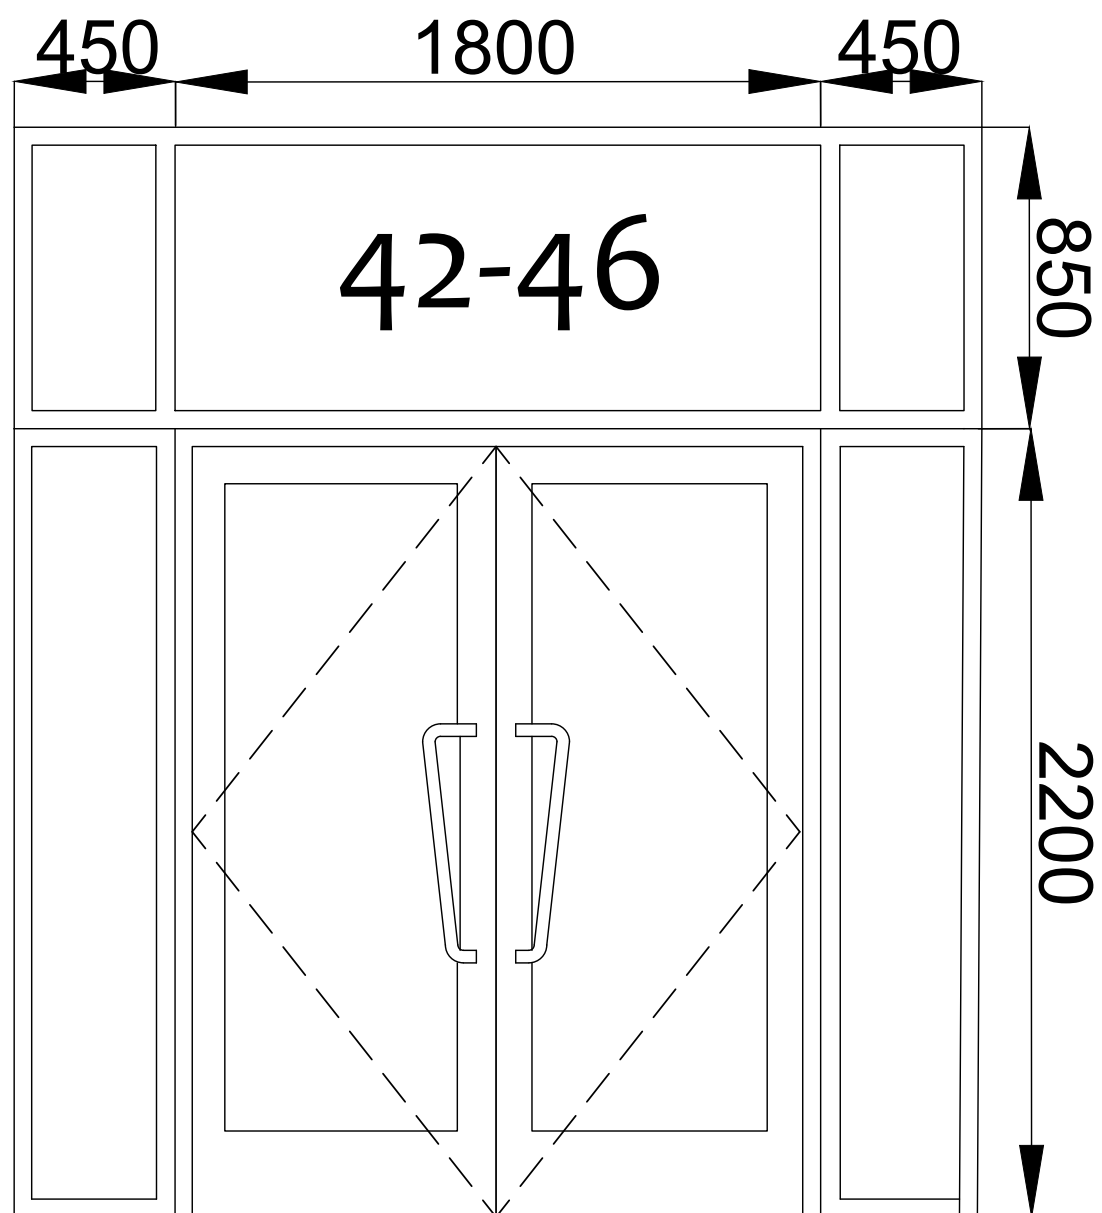


D1

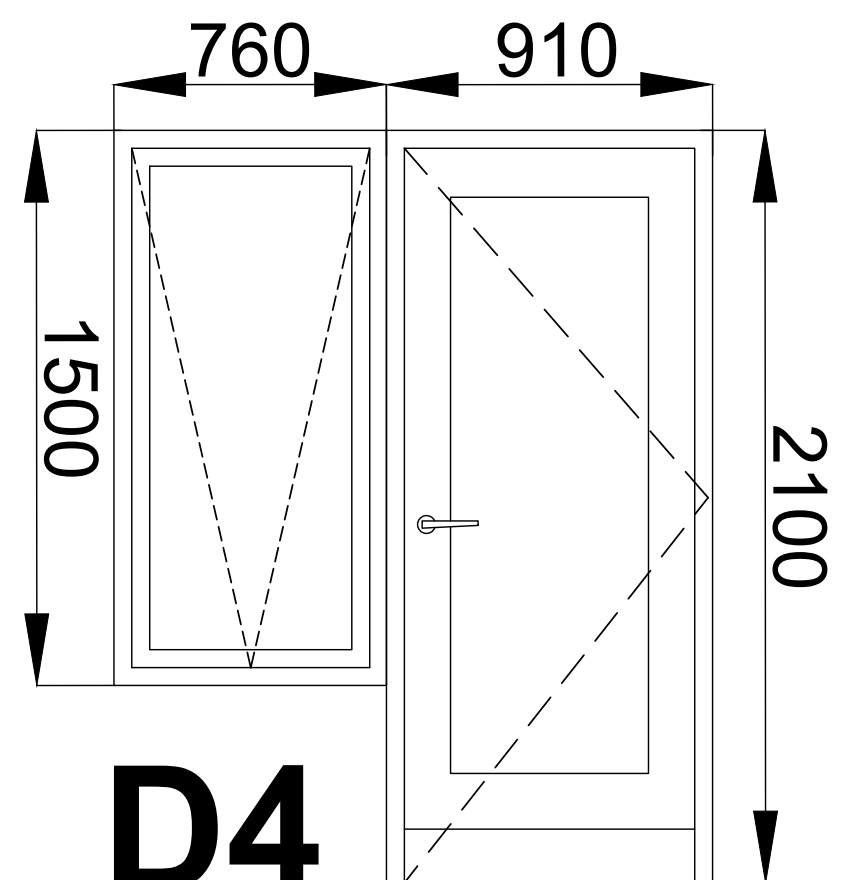


D4

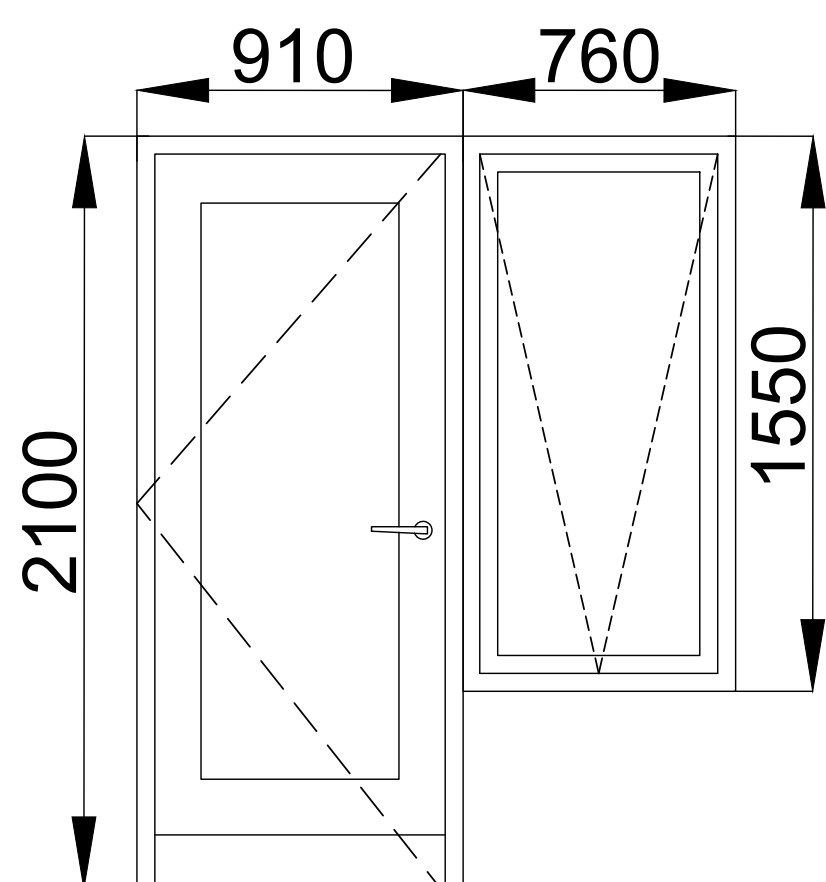


D5 D6

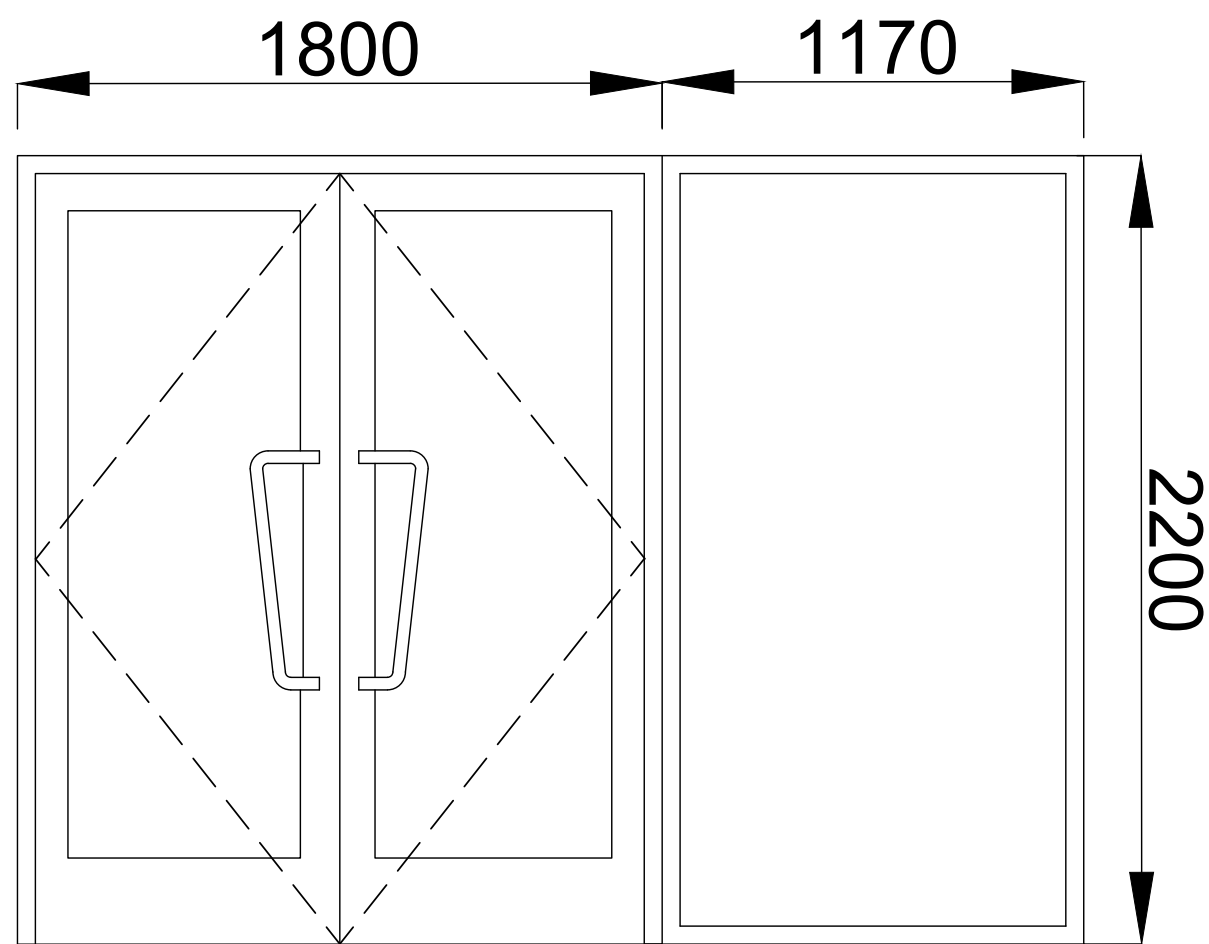


D2

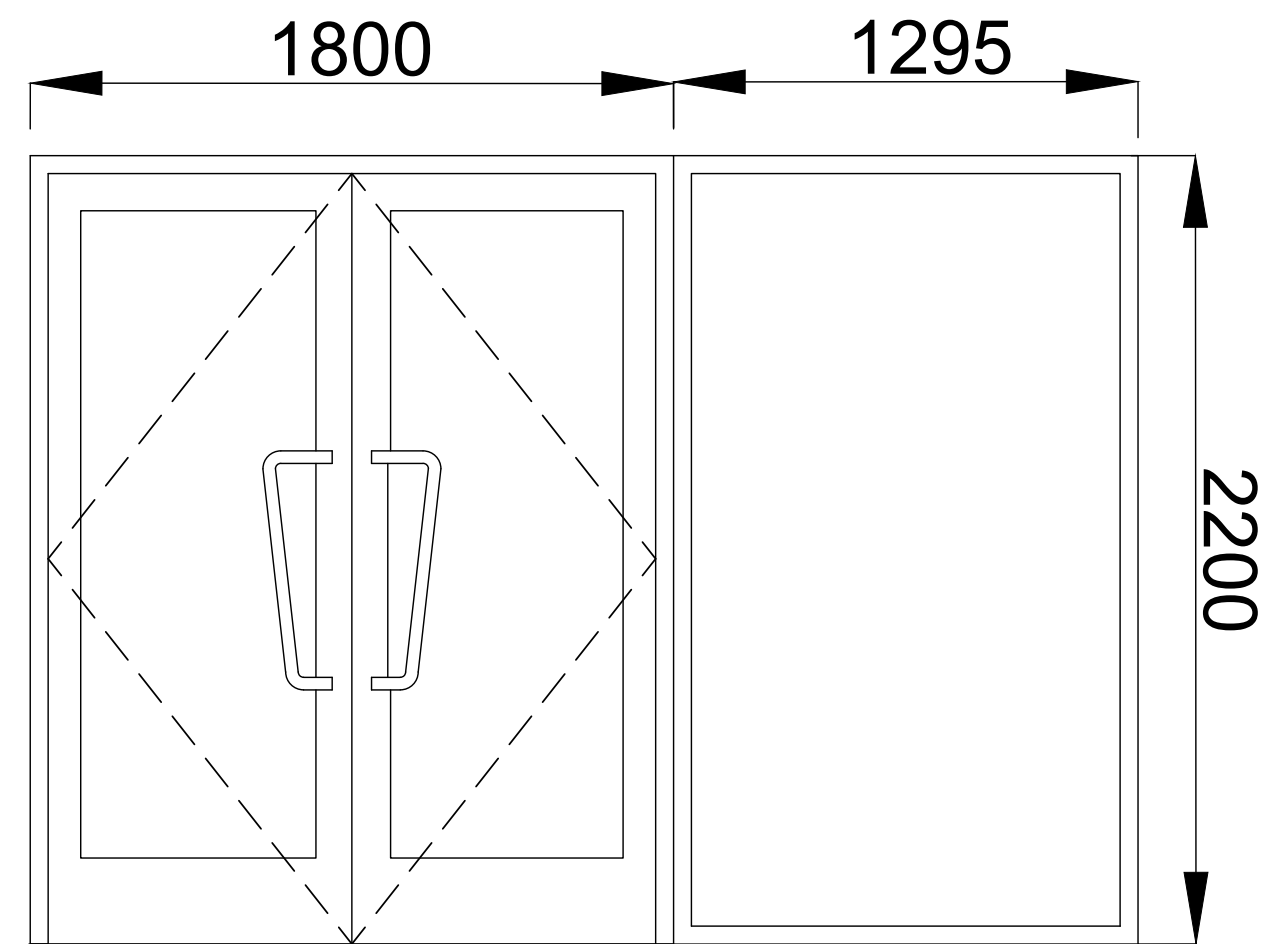

D3

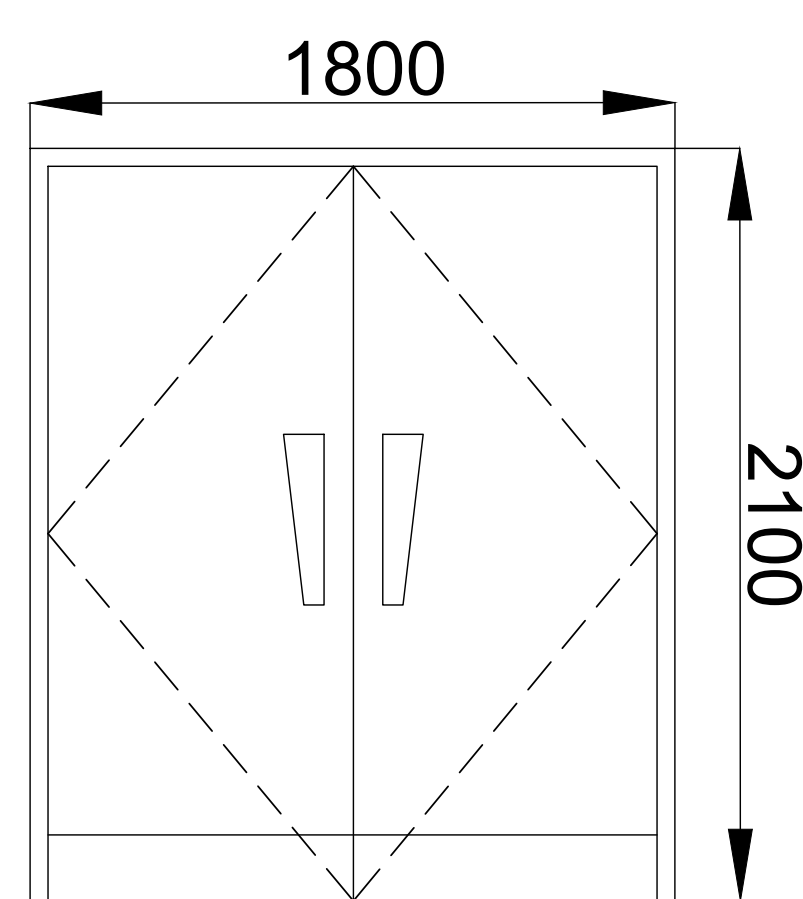


D8

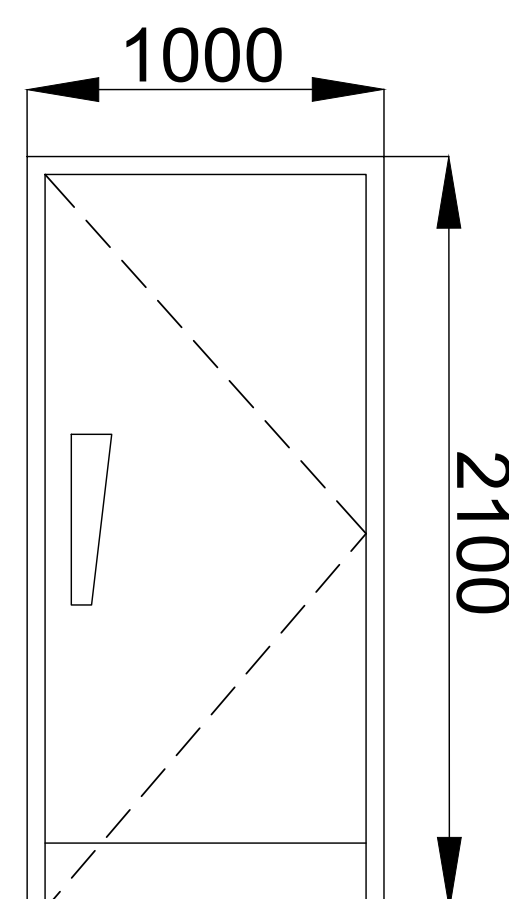


D7 D9


EXTERNAL DOORS

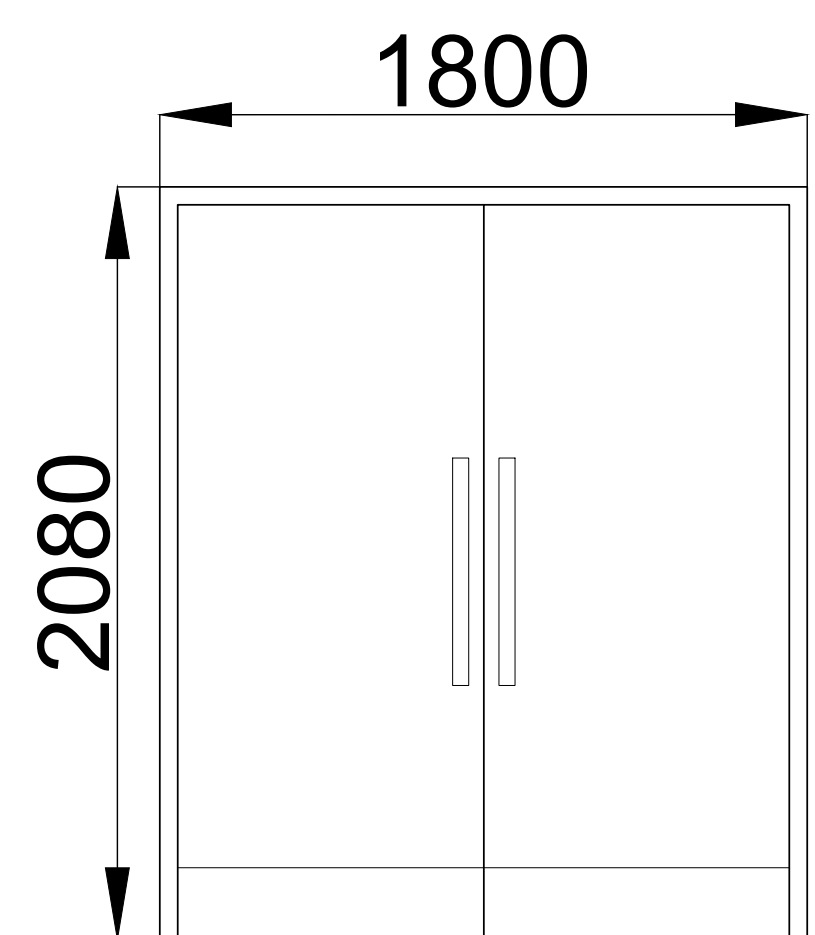

PLANT ROOM DOORS
(1715 x 1040mm)

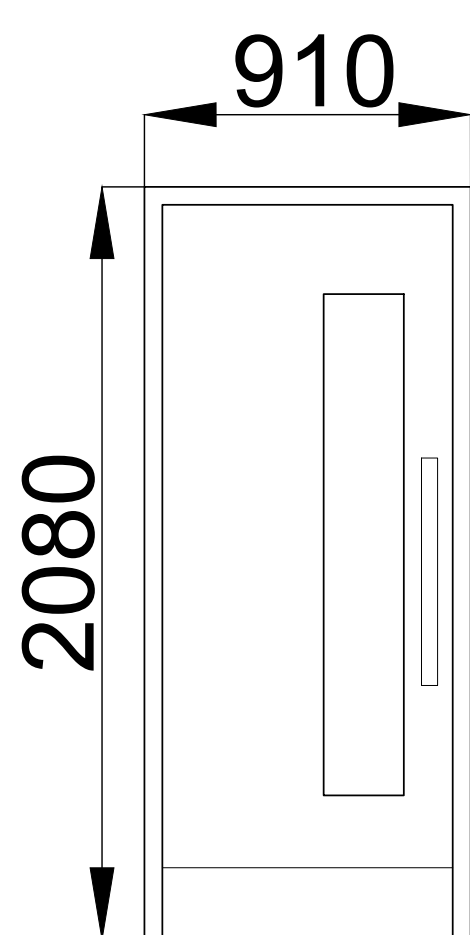

TYPICAL CORRIDOR
DOOR (826 x 2040mm)

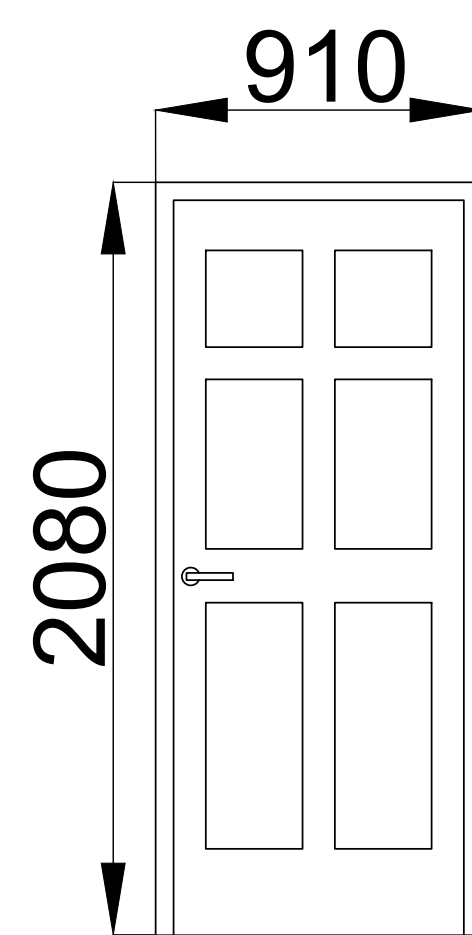

TYPICAL FLAT ENTRANCE
DOOR AND ALL INTERNAL
DOORS (826 x 2040mm)

INTERNAL DOORS

- D 17.09.25 INTERNAL DOORS ADDED
- C 09.07.25 AMENDED TO LATEST PLANS
- B 19.03.25 DOOR SIZES AMENDED
- A 20.02.25 SHEET RE-FORMATTED

REV: DATE: DETAILS:

BM ARCHITECTURAL DESIGNS
APARTMENT 8
224 GREAT CLOWES STREET
MANCHESTER M7 2ZS
TEL: 07415 493002

PROJECT: 42-46 DRAKE STREET
AND NELSON STREET,
ROCHDALE OL16 1NU

CLIENT: CASSEL AND FLETCHER
PROPERTY LTD

TITLE: DOOR SCHEDULE SHEET 1

SCALE: 1:20@A1 DATE: 02/ 2025 DRAWN: BM

STATUS: BUILDING REGULATIONS

DRAWING NO: BM/0225/DRAKE/BR33 REV: D