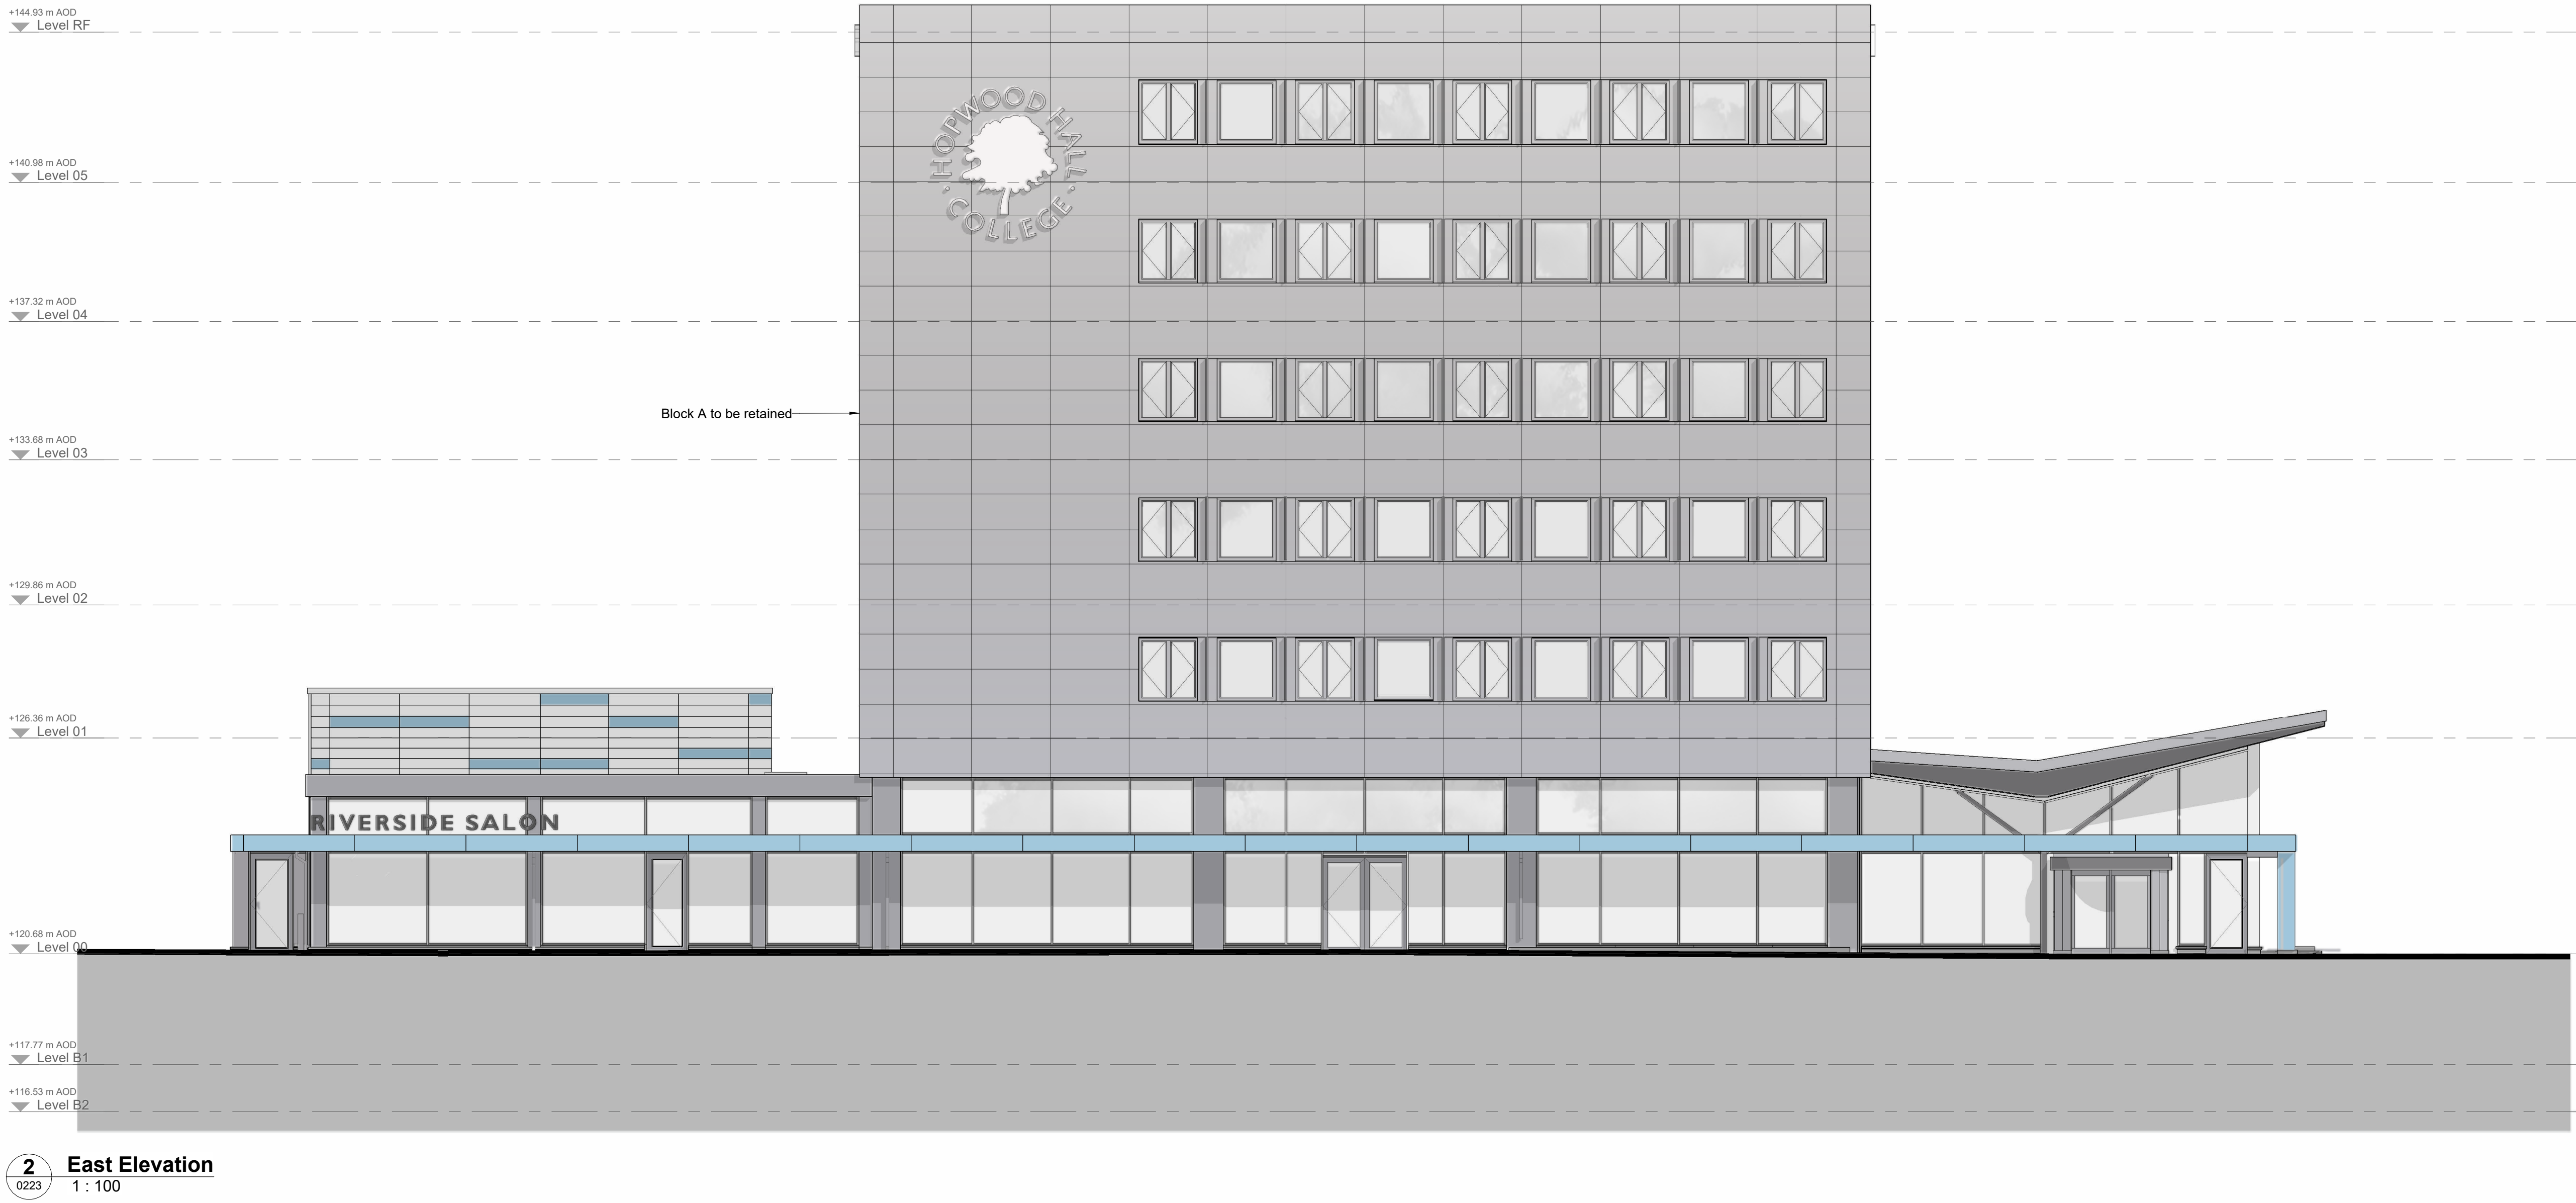


© COPYRIGHT
The copyright in this drawing is vested in Sheppard Robson and no license or assignment of any kind has been, or is, granted to any third party whether by provision of copies or originals or otherwise unless agreed in writing.


DO NOT SCALE FROM THIS DRAWING
The contractor shall check and verify all dimensions on site and report any discrepancies in writing to Sheppard Robson before proceeding work.

FOR ELECTRONIC DATA ISSUE
Electronic Data drawings are issued as "read only" and should not be interrogated for measurement. All dimensions and levels should read, only from those values stated in text on the drawing.

HAZARD IDENTIFICATION
To be read with CDM Risk Assessment FE0012-SRA-XX-XX-T-A-0094.

REV.	DATE	AMENDMENT
P01	07/03/2025	Issued for Planning
P02	07/05/2025	Issued for Planning
P03	23/09/2025	Issued for Planning
P04	22/10/2025	Issued for Planning

KEYPLAN

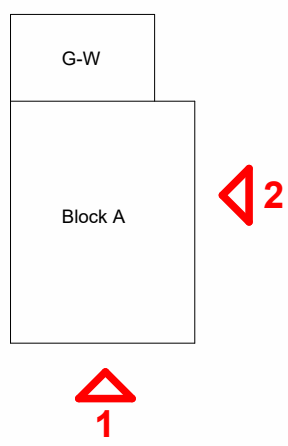

CLIENT
Department for Education (DfE)

WILLMOTT DIXON
SINCE 1852

Department for Education

PROJECT
Hopwood Hall College Rochdale

SCALE@AD
1 : 100

DATE
22/10/2025

ORIGINATOR
DC

CHECKED
DC

AUTHORISED
HI

DESCRIPTION
Block A & Gullwing General Arrangement South and East Elevations

CLASSIFICATION
PM_40_40_27: Elevation drawings

STAGE
Stage 5

SR NO.
7254

DRAWING NO.
FE0012-SRA-02-XX-D-A-0223

REV.
P04

SHEPPARD ROBSON

77 Parkway Camden Town London NW1 7PU
T: +44 (0)20 7504 1700 E: enquiries@sheppardrobson.co.uk

STATUS
S2 Planning

PURPOSE FOR ISSUE
FOR ISSUE