



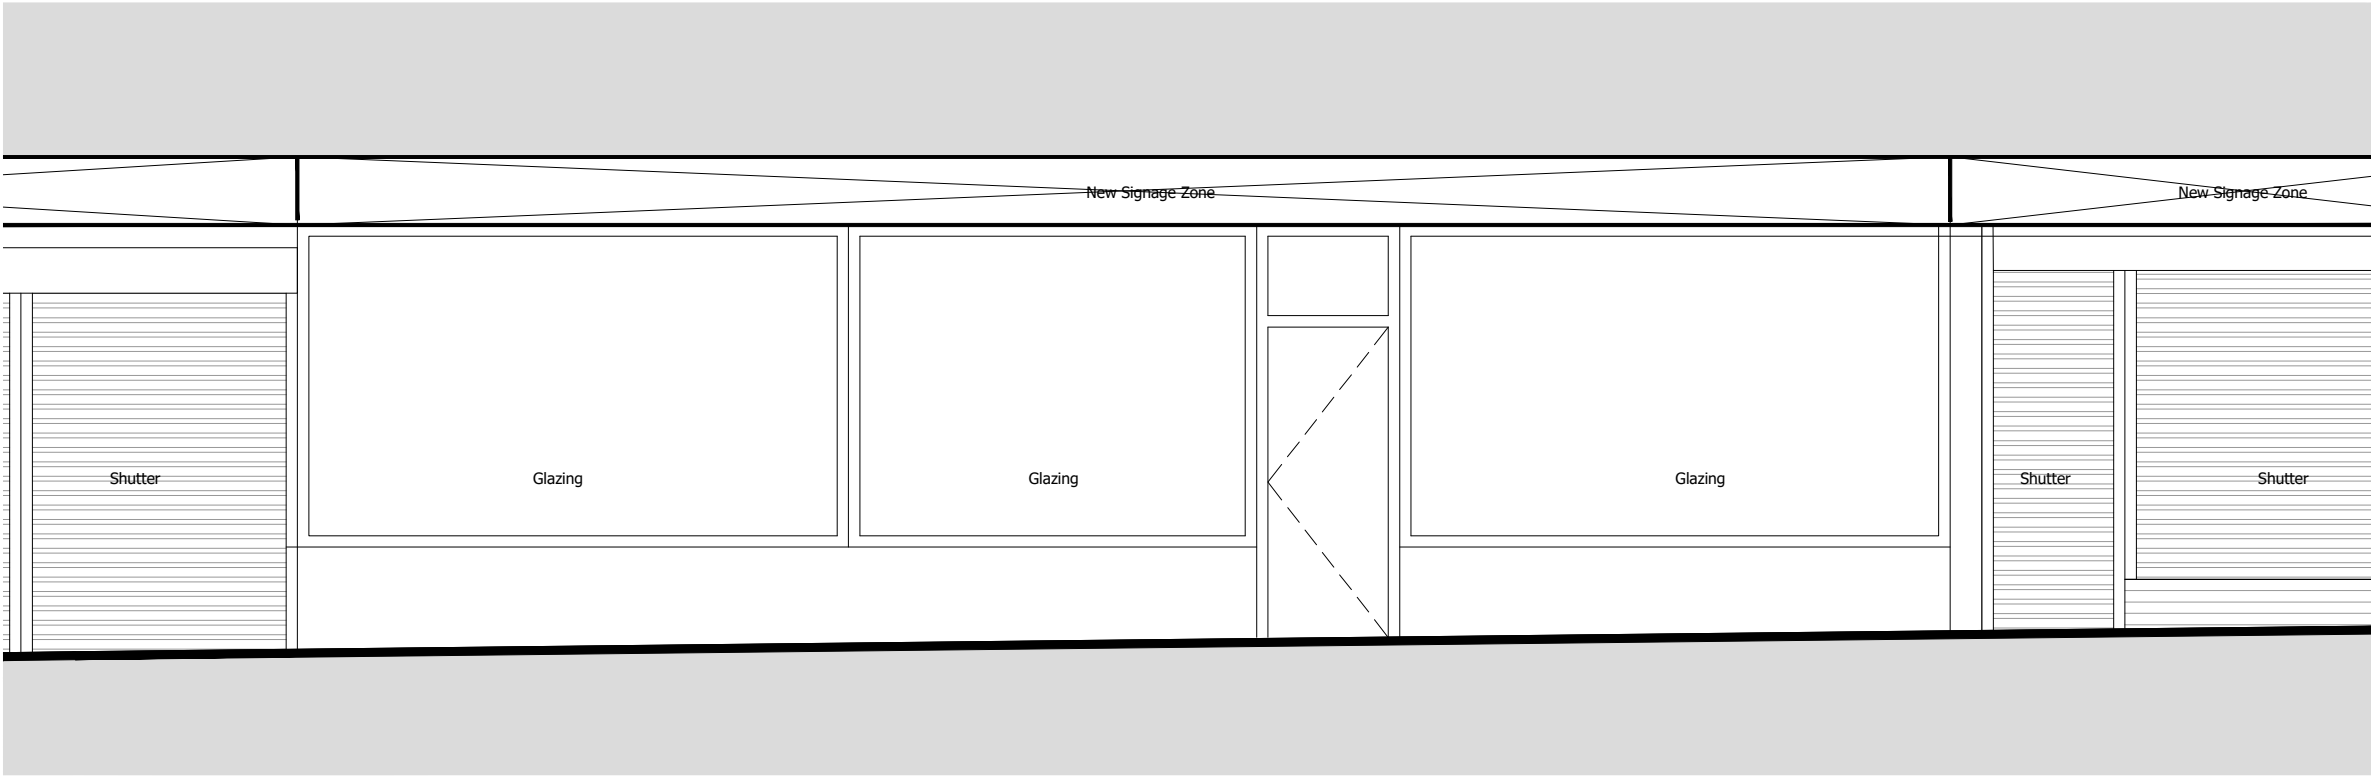

Existing Shopfront Elevation

Scale 1:50@A3

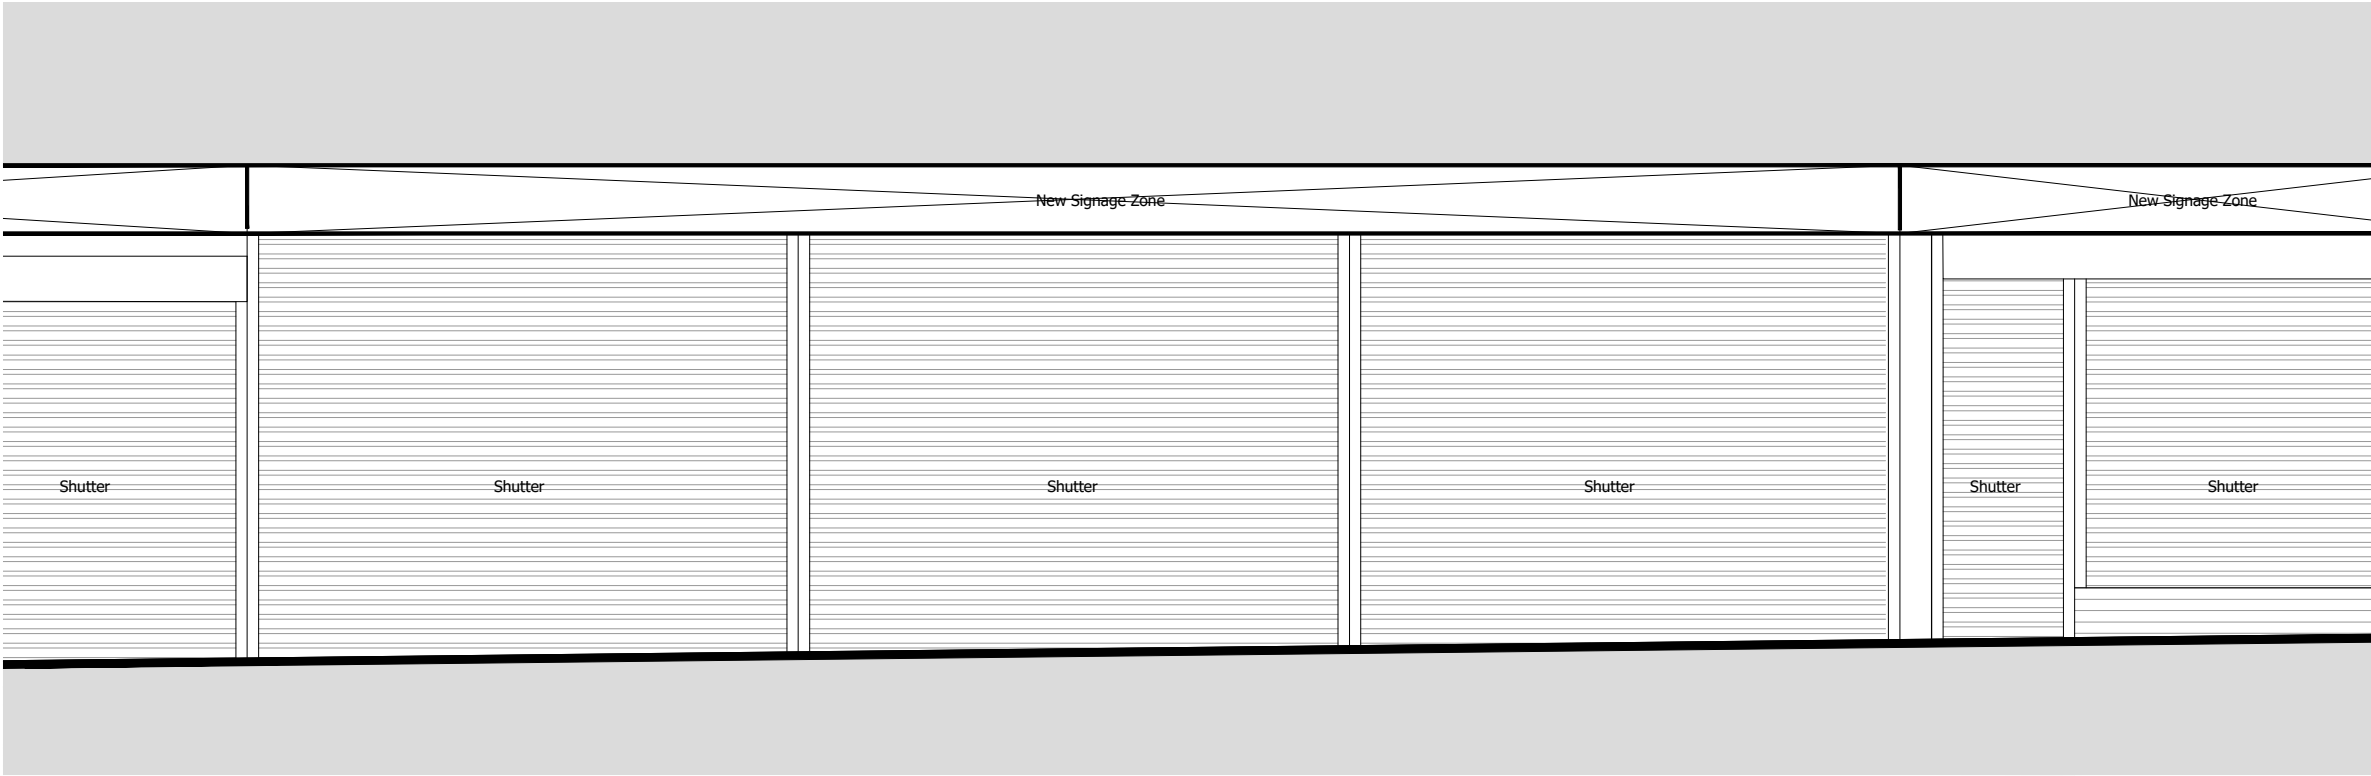

Existing Shutter Elevation

Scale 1:50@A3



Rev	Description	Dr By	Ap By	Date
CLIENT NAME				
NEWRIVER REIT (UK) LTD				
CONTRACT/PROJECT NAME				
MIDDLETON SHOPPING CENTRE MIDDLETON				
DRAWING TITLE				
UNIT G39-41 EXISTING SHOPFRONT ELEVATIONS				
PROJECT NUMBER		Date		
-		MAY '25		
DRAWING NUMBER		REVISION		
BCC-MSC-G39-B01-001				
SCALE		DRAWN BY		
1:50 @A3		CAB		
ISSUE STATUS		APPROVED BY		
PLANNING				

THE LIGHTWELL
61-63 BROWN ST
MANCHESTER
M2 2JG

0161 359 4313
enquiries@bcconsultancy.co.uk



BLACK CAT
BUILDING CONSULTANCY