



This drawing is copyright and must not be reproduced or copied to any third party without the written permission of DP Architectural Services Ltd.
All dimensions must be checked on site. Only figured dimensions to be worked from. Discrepancies must be reported to DP Architectural Services Ltd before proceeding.

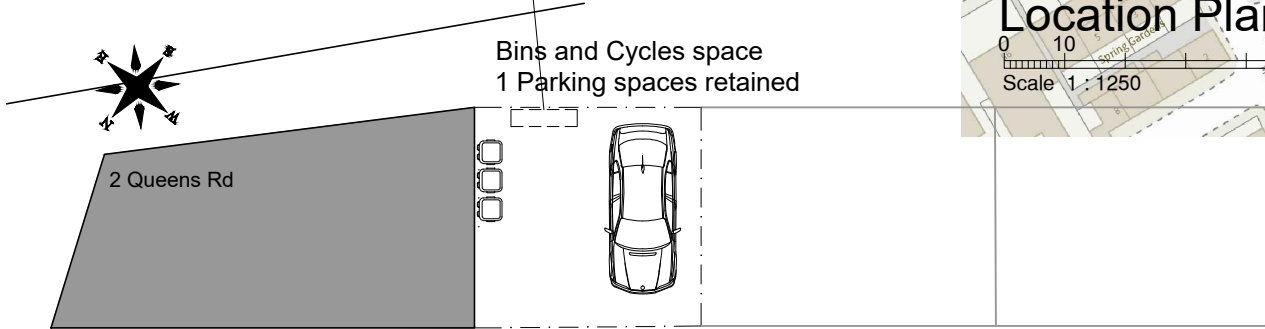

Site Plan - Proposed

0 1 5 10m

Scale 1:200

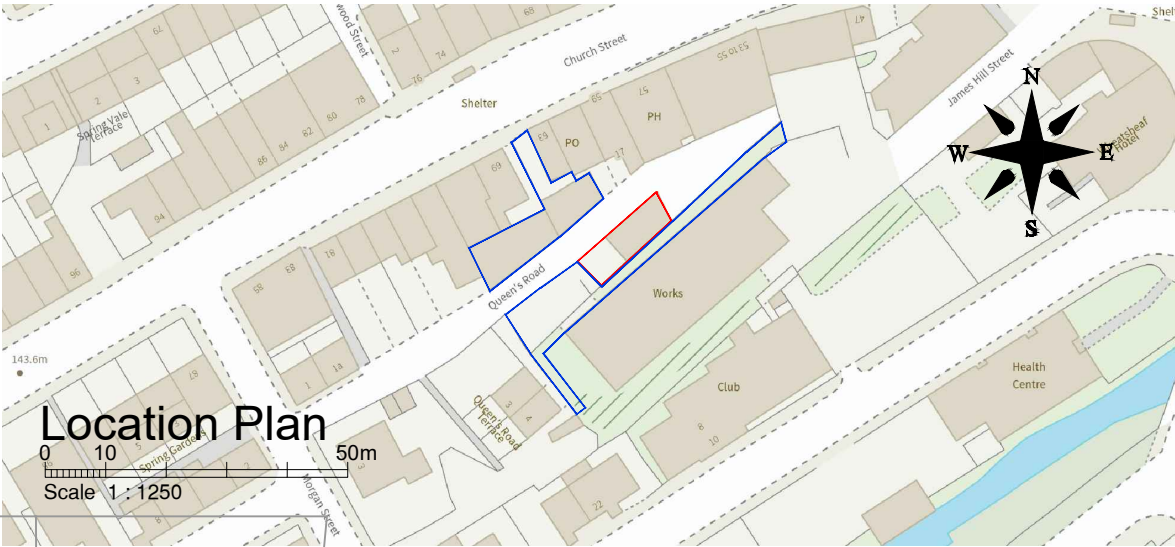

DP Architectural Services LTD		Client		Project		Drawings	
		Abdul Rouf 59 George Street Rochdale OL16 2RR		Proposed 1 Bed 1 Person Flat 2 Queens Road Littleborough OL15 8AX		Location and Site Plan	
The Coach House Preston Road Charnock Richard Chorley, Lancashire PR7 5LH		Paper size A3		Job no 24-2025		Drawing no P02	
m. 07877 595100		Date Sept 2025		Scale 1:1250/200		Revision B	
e.dparch69@gmail.com							