



COPYRIGHT OF THIS DRAWING IS VESTED IN BM ARCHITECTURAL AND IT MUST NOT BE COPIED OR REPRODUCED WITHOUT THE WRITTEN CONSENT. PERMITTED DIMENSIONS ONLY ARE TO BE TAKEN FROM THIS DRAWING. DO NOT SCALE OFF THIS DRAWING. ALL DIMENSIONS ARE TO FACE UNLESS OTHERWISE STATED. THE ARCHITECTURAL AND ENGINEERING WORKS ARE TO BE ADVISED OF ANY VARIATION BETWEEN DRAWINGS AND SITE CONDITIONS. ALL DIMENSIONS AND LEVELS SHOULD BE READ ONLY FROM THOSE VALUES STATED BY TEXT ON THE DRAWINGS.

SECTION 2

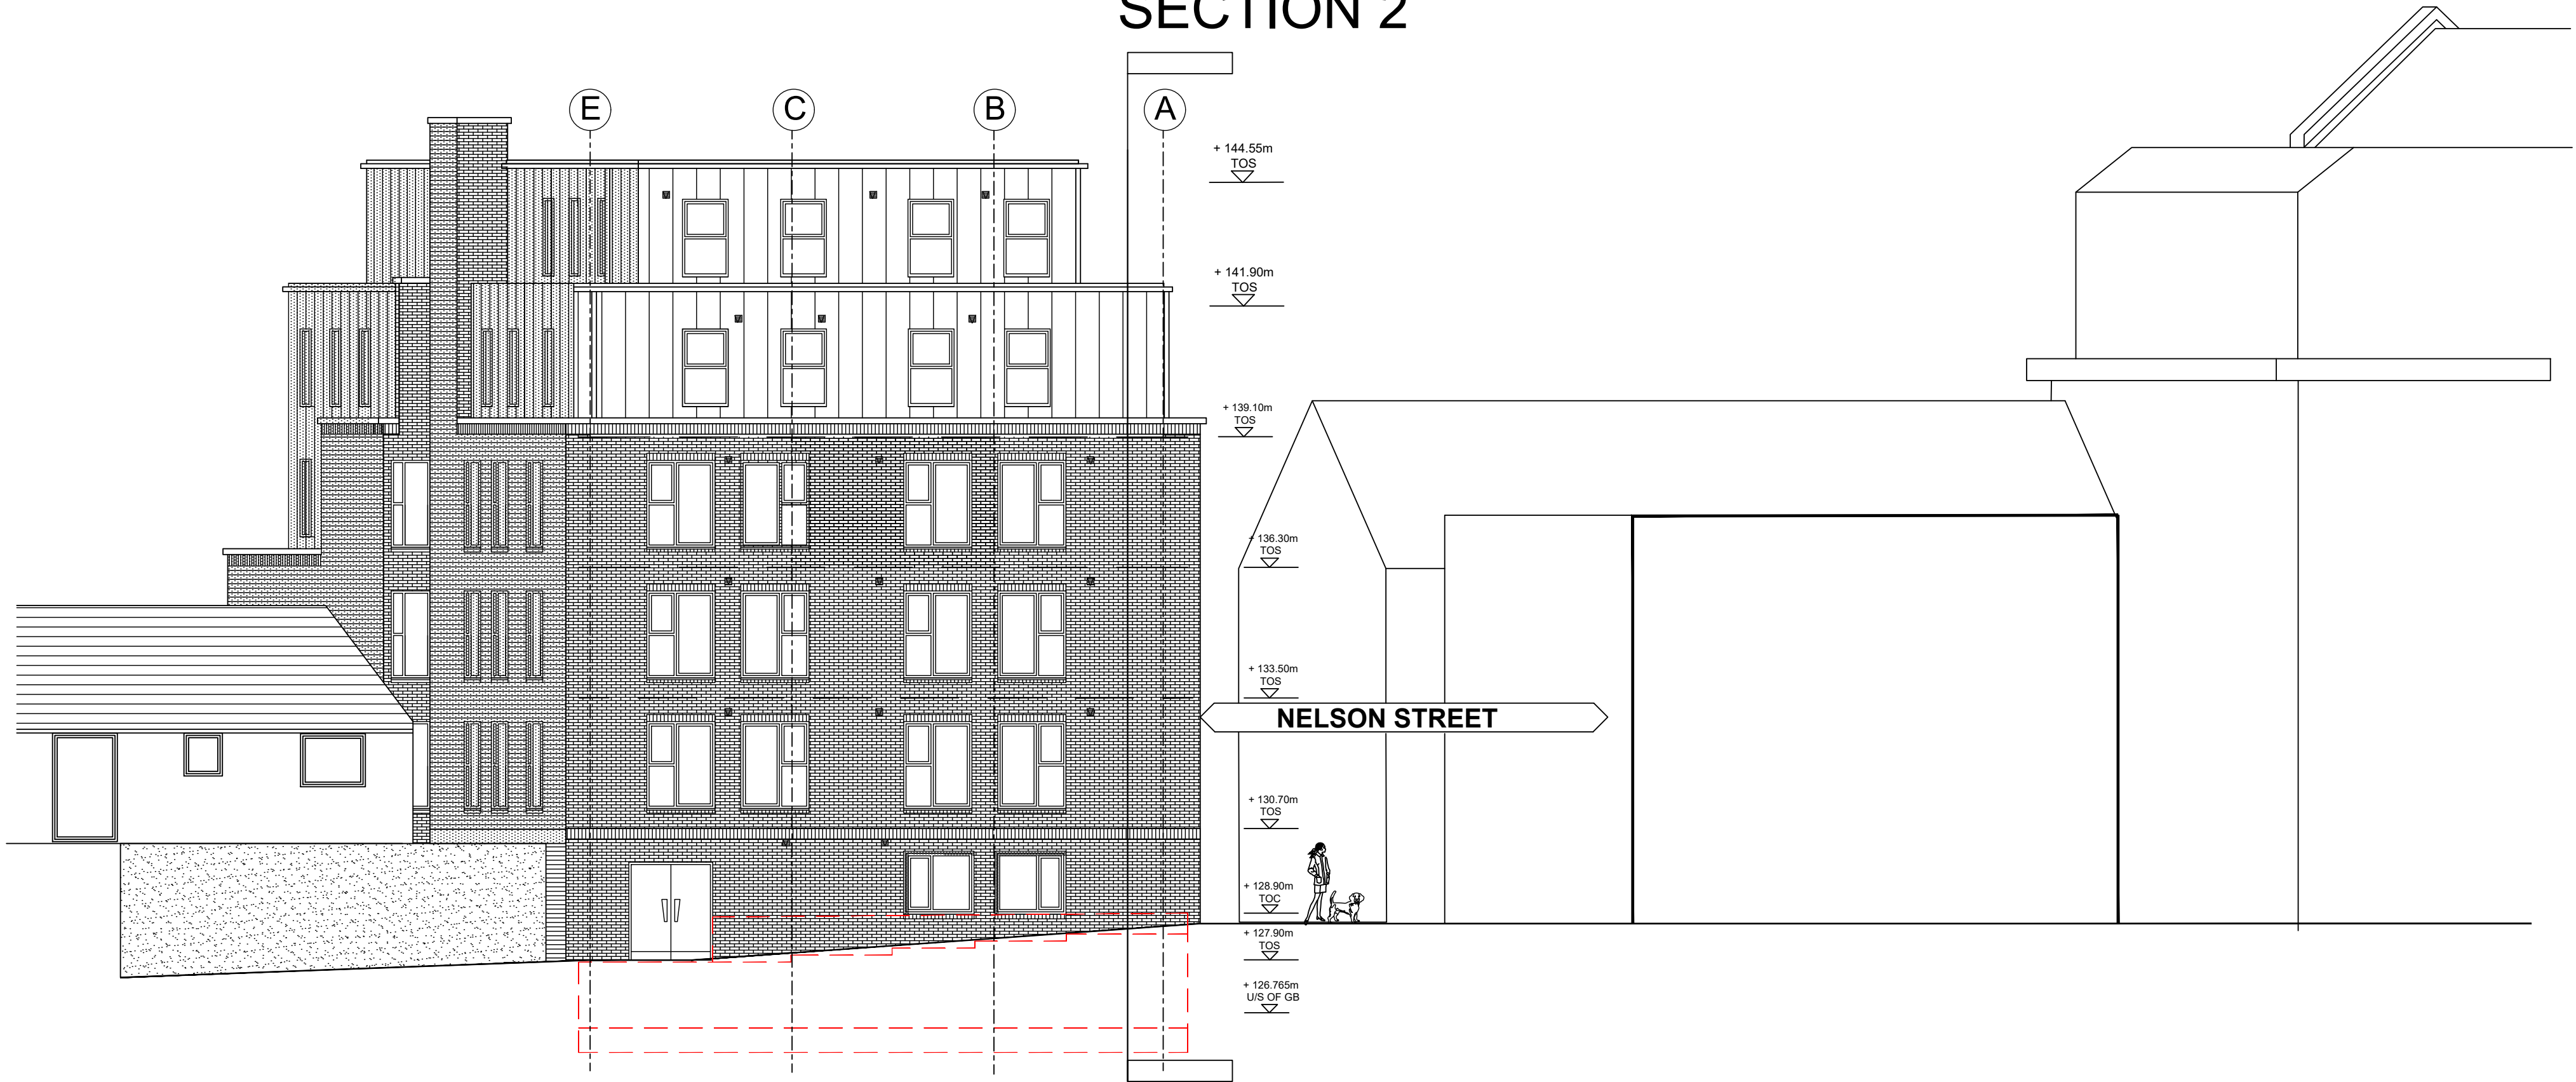

REAR ELEVATION

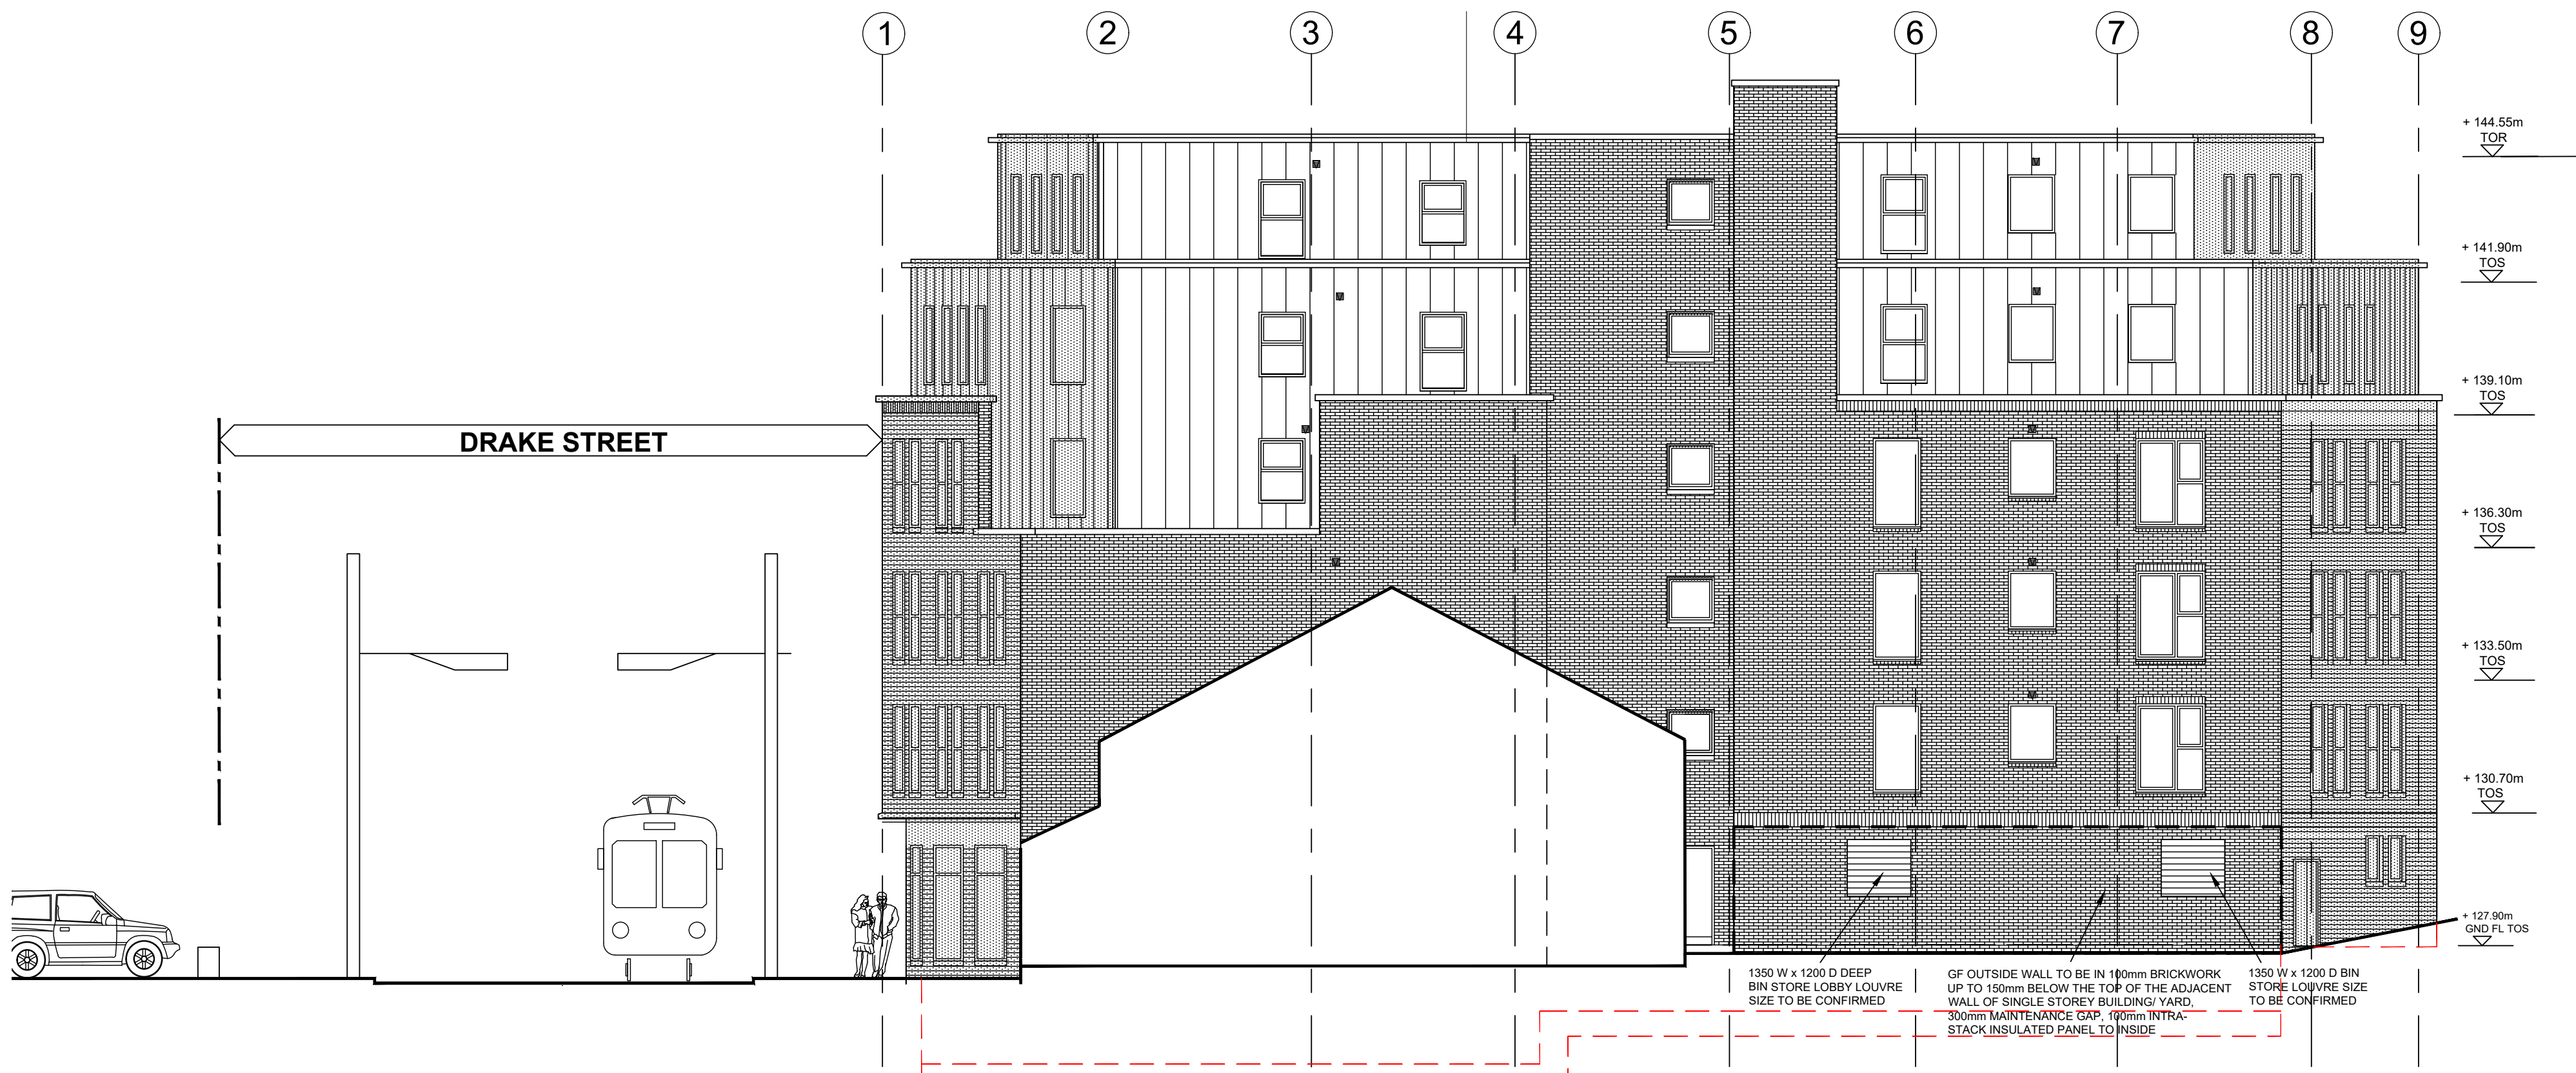

SIDE ELEVATION

SCHEDULE OF MATERIALS

COMMERCIAL SHOP FRONT WINDOWS AND ENTRANCE DOORS

1 GOOD QUALITY BOX SECTION ALUMINIUM SHOP FRONT WINDOW FRAMES IN ANTHRACITE GREY RAL 7016 PC ALUMINIUM FRAMES BY EMPLAS, TOUGHENED GLASS OUTER PANE, 'K' GLASS INNER, PROPRIETARY STUB CILLS TO MATCH

2 BRICK WALLING TO DRAKE STREET, NELSON STREET, REAR AND SIDE ELEVATIONS 'KESWICK BLEND' OR SIMILAR MID RED BRICK SLIP FACADE BY TERRIX LTD ON PROPRIETARY INSULATED BACKING SYSTEM ON INTRASTACK METAL STUD PANNELLING SYSTEM

3 FEATURE STRING COURSE OVER SHOP FRONT 150mm HIGH x 125mm DEEP STRING COURSE IN OFF- WHITE RECON PORTLAND STONE FIXED BACK TO WALL THROUGH TERRIX LTD FACADE SYSTEM

4 SOFFIT ABOVE SHOP CORNER ENTRANCE PROPRIETARY SOFFIT AND FASCIA IN OFF WHITE POWDER COATED ALUMINIUM OR COMPOSITE BOARD ON STEEL STUD FRAME FIXED BACK TO U/S OF PROFILED METAL FLOOR, STEELWORK ALL TO BE DESIGNED BY THE SRUCTURAL ENGINEER AND INTRASTACK

5 SHOP CORNER ENTRANCE PORTAL RECESSED BRICKWORK PORTAL IN KESWICK BLEND' OR SIMILAR MID RED BRICK SLIPS- 2 x 1 BRICK HEADER OVER AND 3 x 1/2 BRICK JAMB TO SIDES, ALL 1 BRICK DEEP

6 RESIDENTIAL WINDOWS AND ENTRANCE DOORS GOOD QUALITY BOX SECTION ALUMINIUM WINDOW FRAMES IN ANTHRACITE GREY RAL 7016 PC ALUMINIUM BY EMPLAS, TOUGHENED GLASS OUTER PANE, 'K' GLASS INNER, PROPRIETARY STUB CILLS TO MATCH

7 4TH AND 5TH FLOOR STOREY EXTERIOR CLADDING RHEINZINK PRISMO GOLDEN YELLOW RAL1004 VERTICAL STANDING SEAM CLADDING ON PROPRIETARY CLIP AND RAIL SYSTEM ONTO STEEL FRAME BY INTRASTACK

8 4TH AND 5TH FLOOR STOREY GUTTERS AND DOWNPIPES 100mm DEEP x 200mm WIDE METAL RAINWATER TROUGH GUTTER AND 100 x 100mm SQUARE SECTION DOWN PIPE IN GOLDEN YELLOW RAL 1004 BY RHEINZINC

- H 19.09.25 VENTS ADDED
G 11.09.25 AMENDED TO LATEST PLANS
F 25.08.25 ELEVATIONS AMENDED TO LATEST PLANS, SCHEDULE ADDED
E 08.07.25 AMENDED TO LATEST PLANS
D 24.06.25 NOTE ADDED TO SIDE ELEVATION
C 03.05.25 EDGE BEAM ADDED
B 24.03.25 LEVELS CHECKED
A 20.02.25 LEVELS AMENDED

REV: DATE: DETAILS:

BM ARCHITECTURAL DESIGNS
APARTMENT 8
224 GREAT CLOWES STREET
MANCHESTER M7 2ZS
TEL: 07415 493002

PROJECT: 42-46 DRAKE STREET
AND NELSON STREET,
ROCHDALE OL16 1NU

CLIENT: CASSEL AND FLETCHER
PROPERTY LTD

TITLE: PRINCIPAL ELEVATIONS SHEET 2

SCALE: 1:100@A1 DATE: 02/ 2025 DRAWN: BM

STATUS: BUILDING REGULATIONS

DRAWING NO: BM/0225/DRAKE/BR10 REV: H