



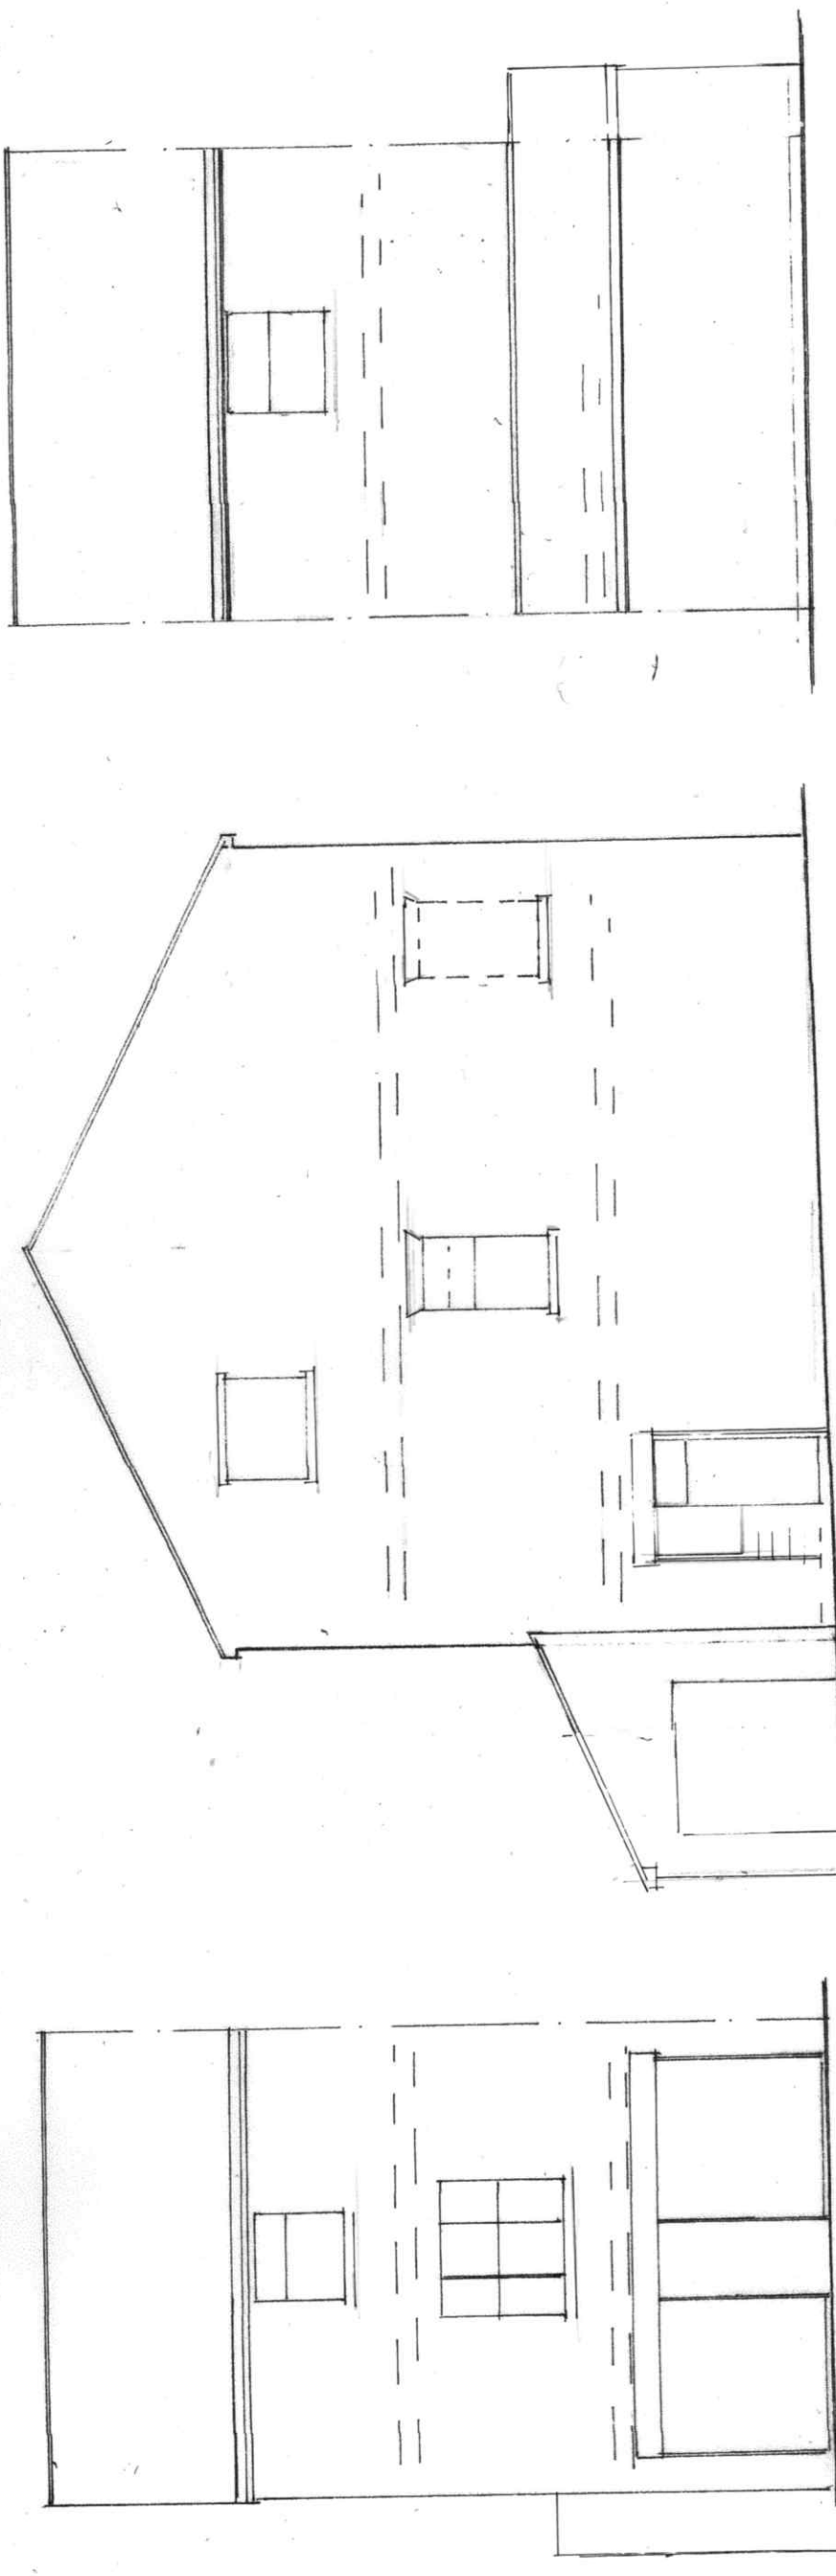


FRONT ELEVATION
(EXISTING)

SIDE ELEVATION
(EXISTING)


REAR ELEVATION
(EXISTING)

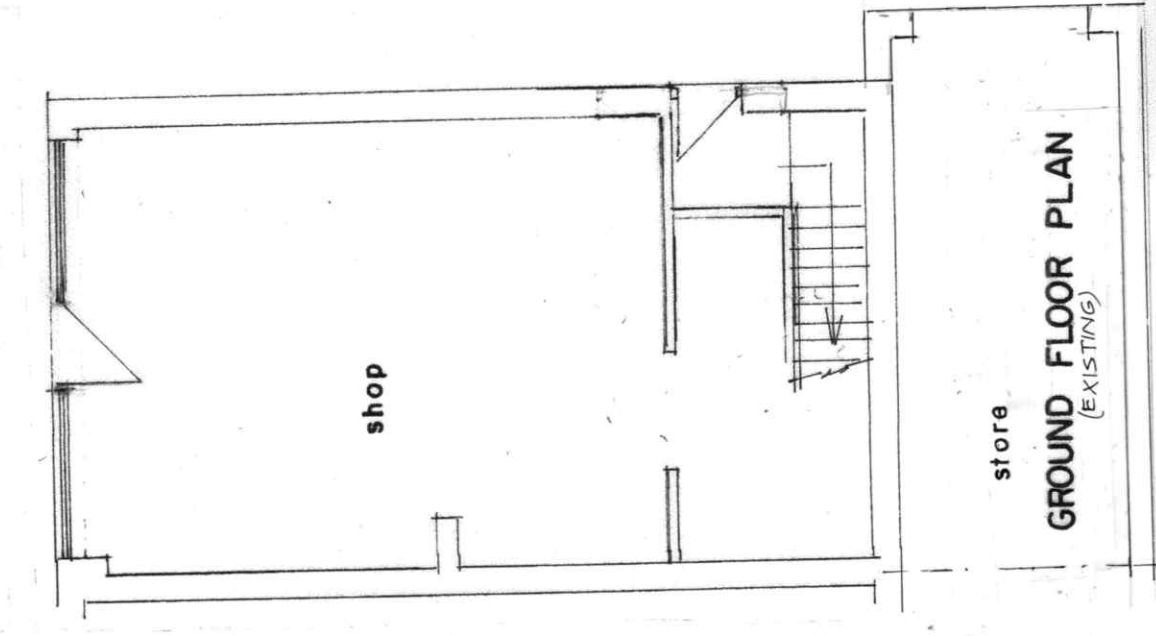

GROUND FLOOR PLAN
(EXISTING)

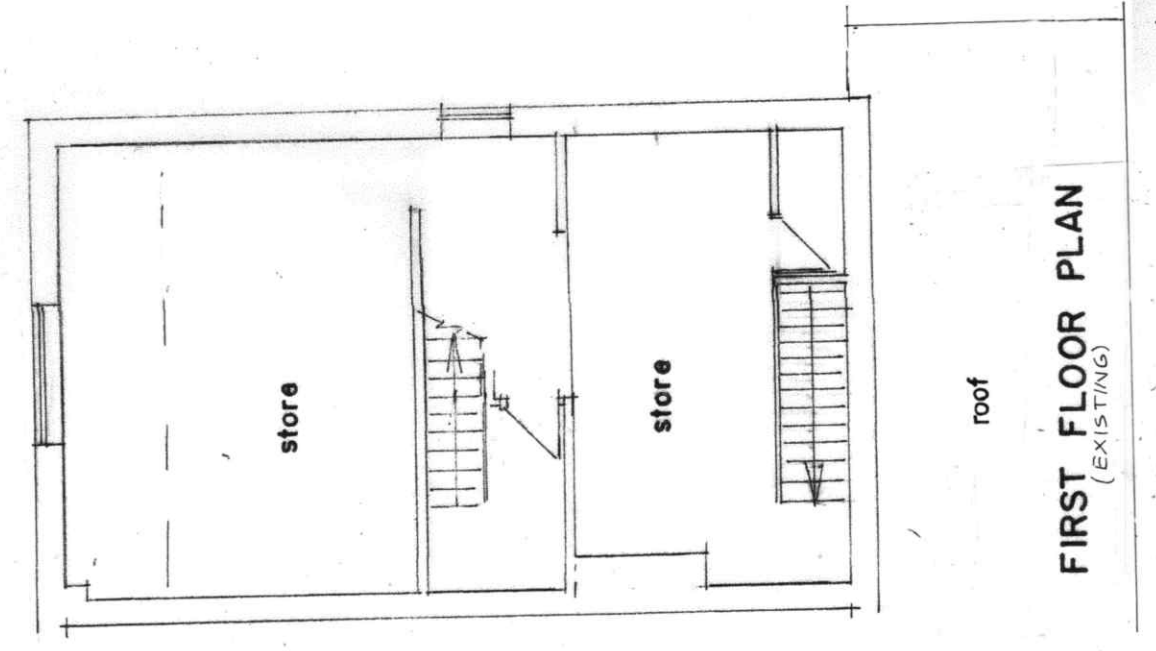

FIRST FLOOR PLAN
(EXISTING)

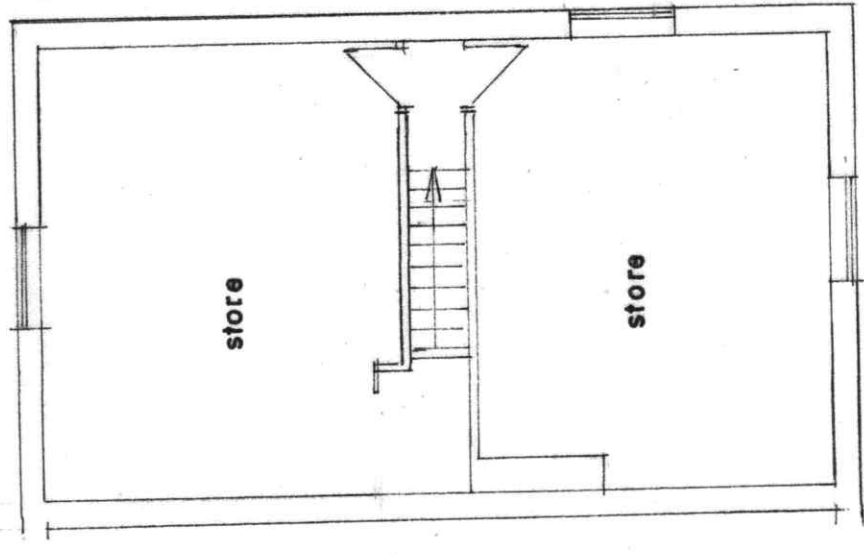

SECOND FLOOR PLAN
(EXISTING)

BUILDING DESIGN SERVICES M. FAROOQ 418 Bury Road Rochdale OL11 5EU. Tel: 01706 712231 Mob: 07967605763	
PROPOSED CHANGE OF USE FROM STORAGE SPACE AT FIRST AND SECOND FLOORS INTO TWO SELF-CONTAINED FLATS AT 252 YORKSHIRE STREET ROCHDALE OL16 2DP	
For: ALBION PROPERTY LTD	2186/1
Plan Scale 1:100	Elevation Scale 1:100