



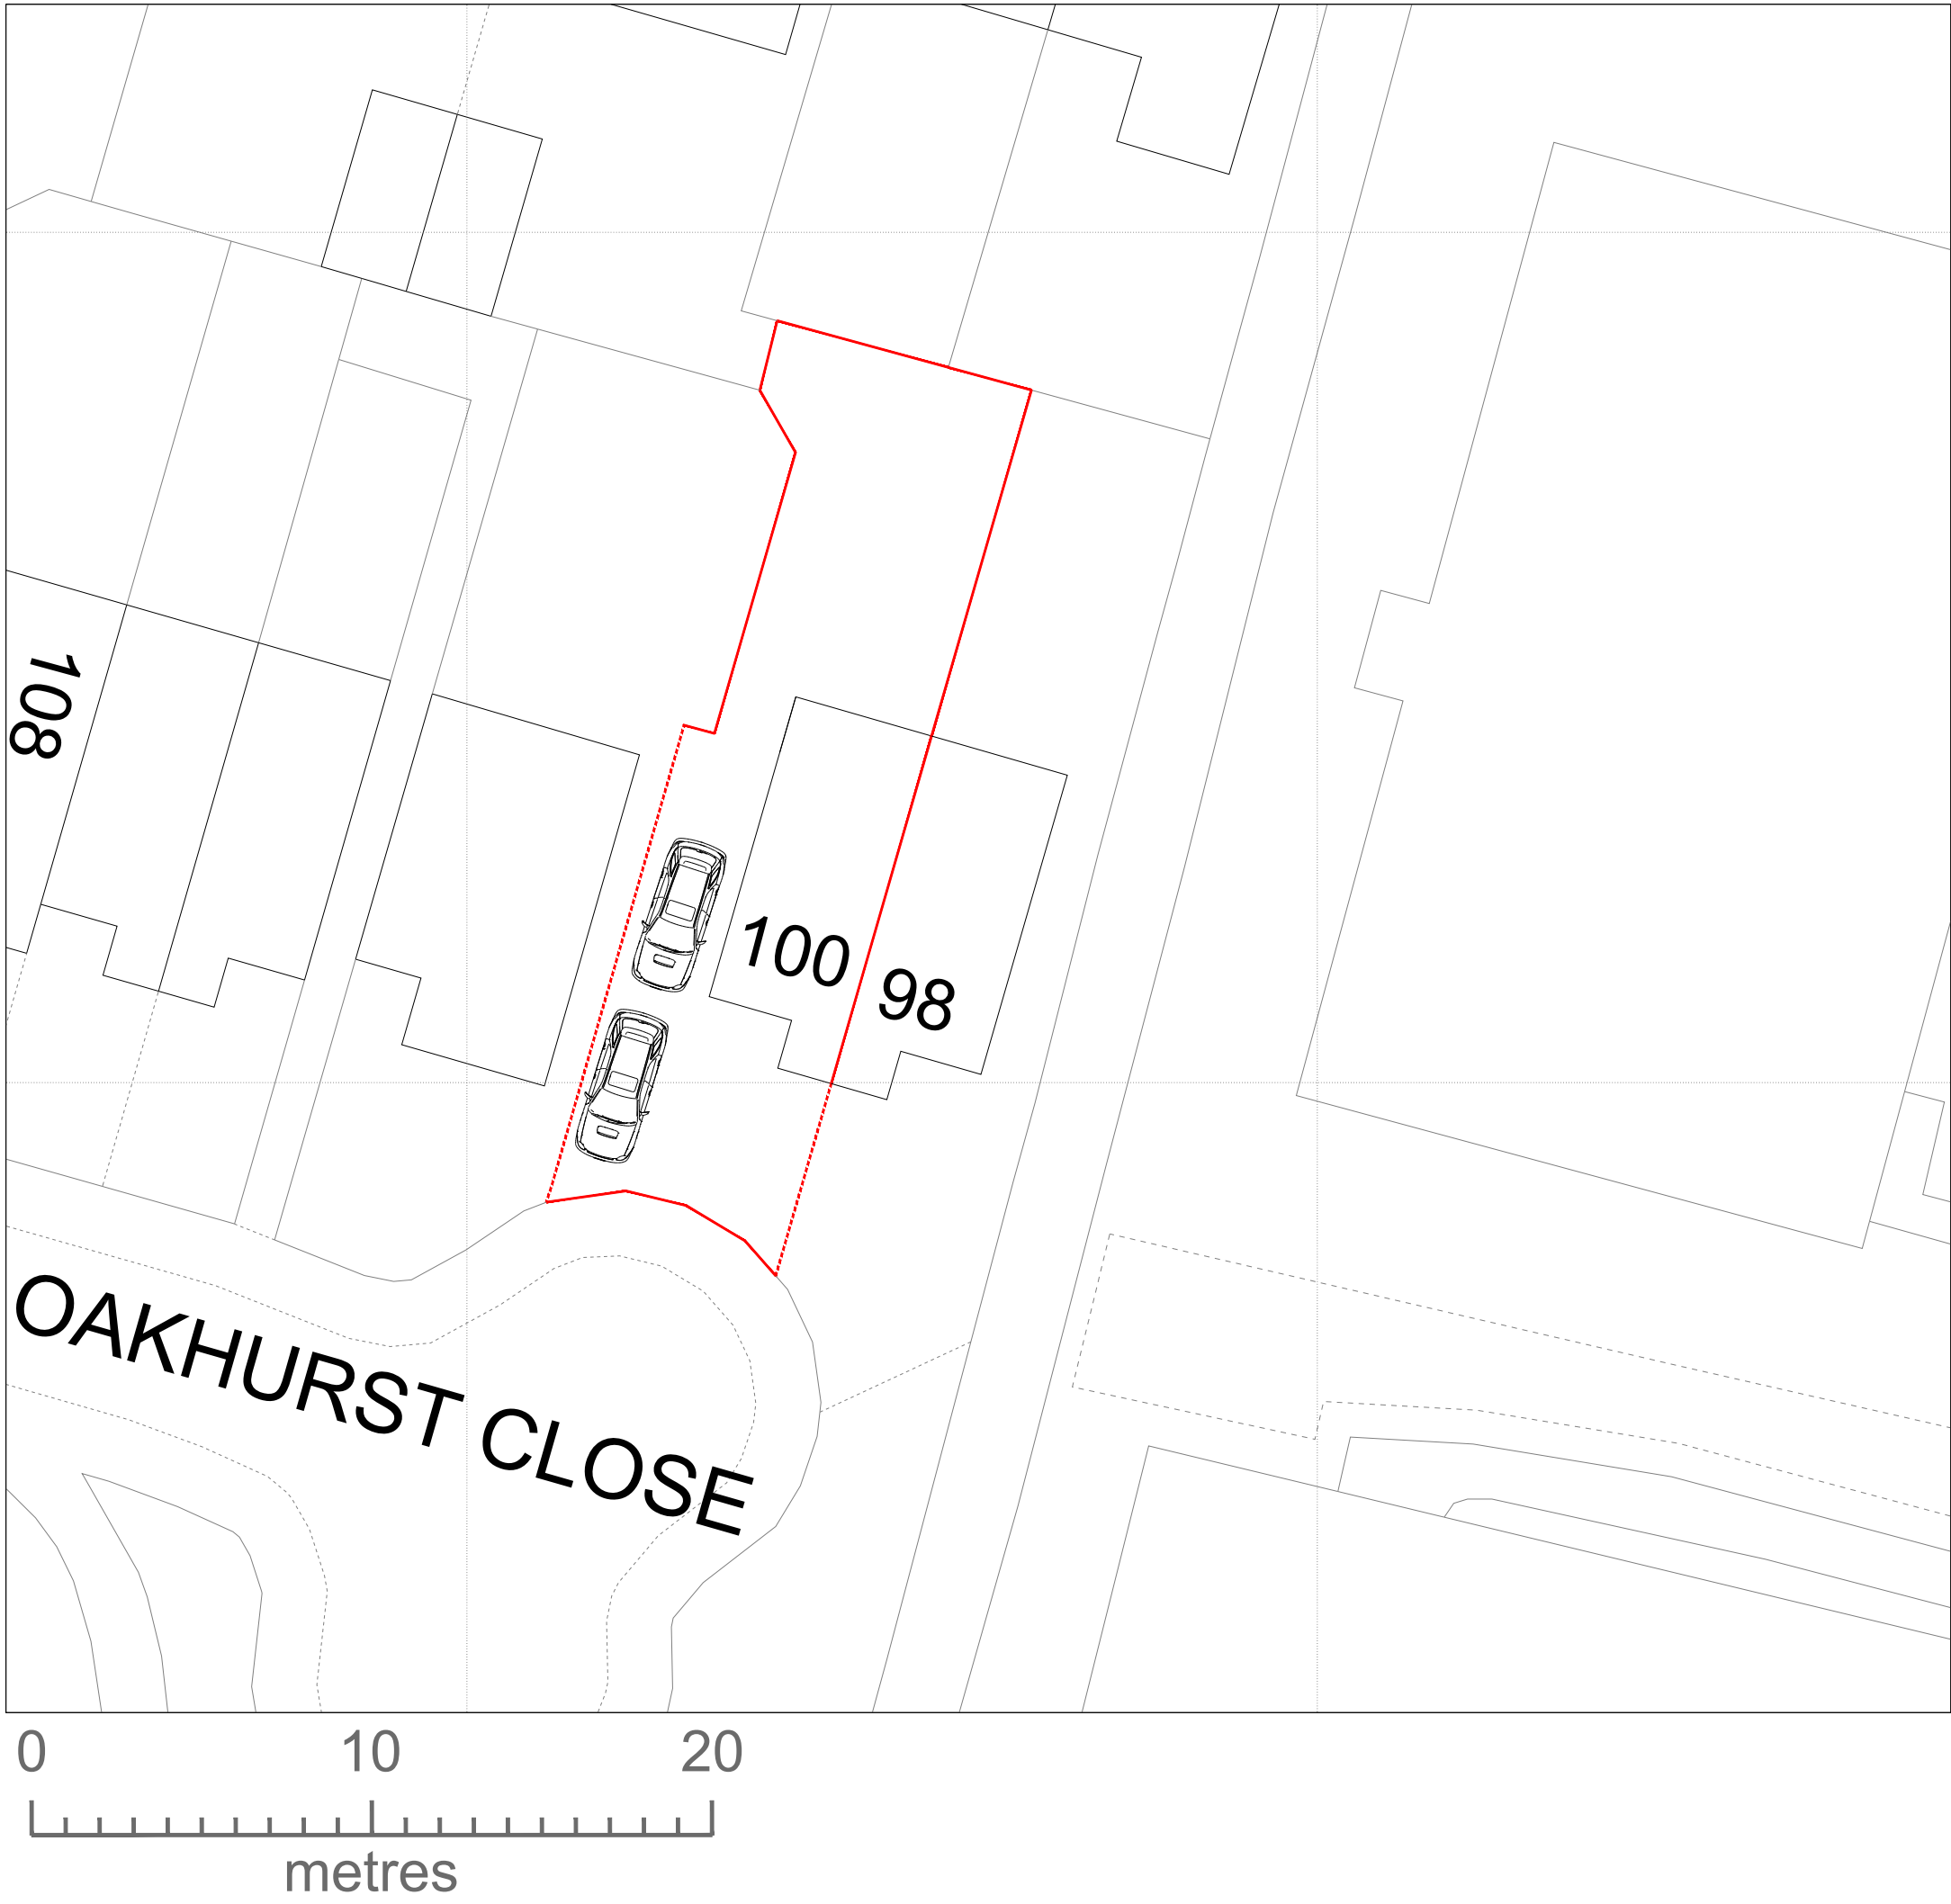


Existing Site Plan 1:200@A1

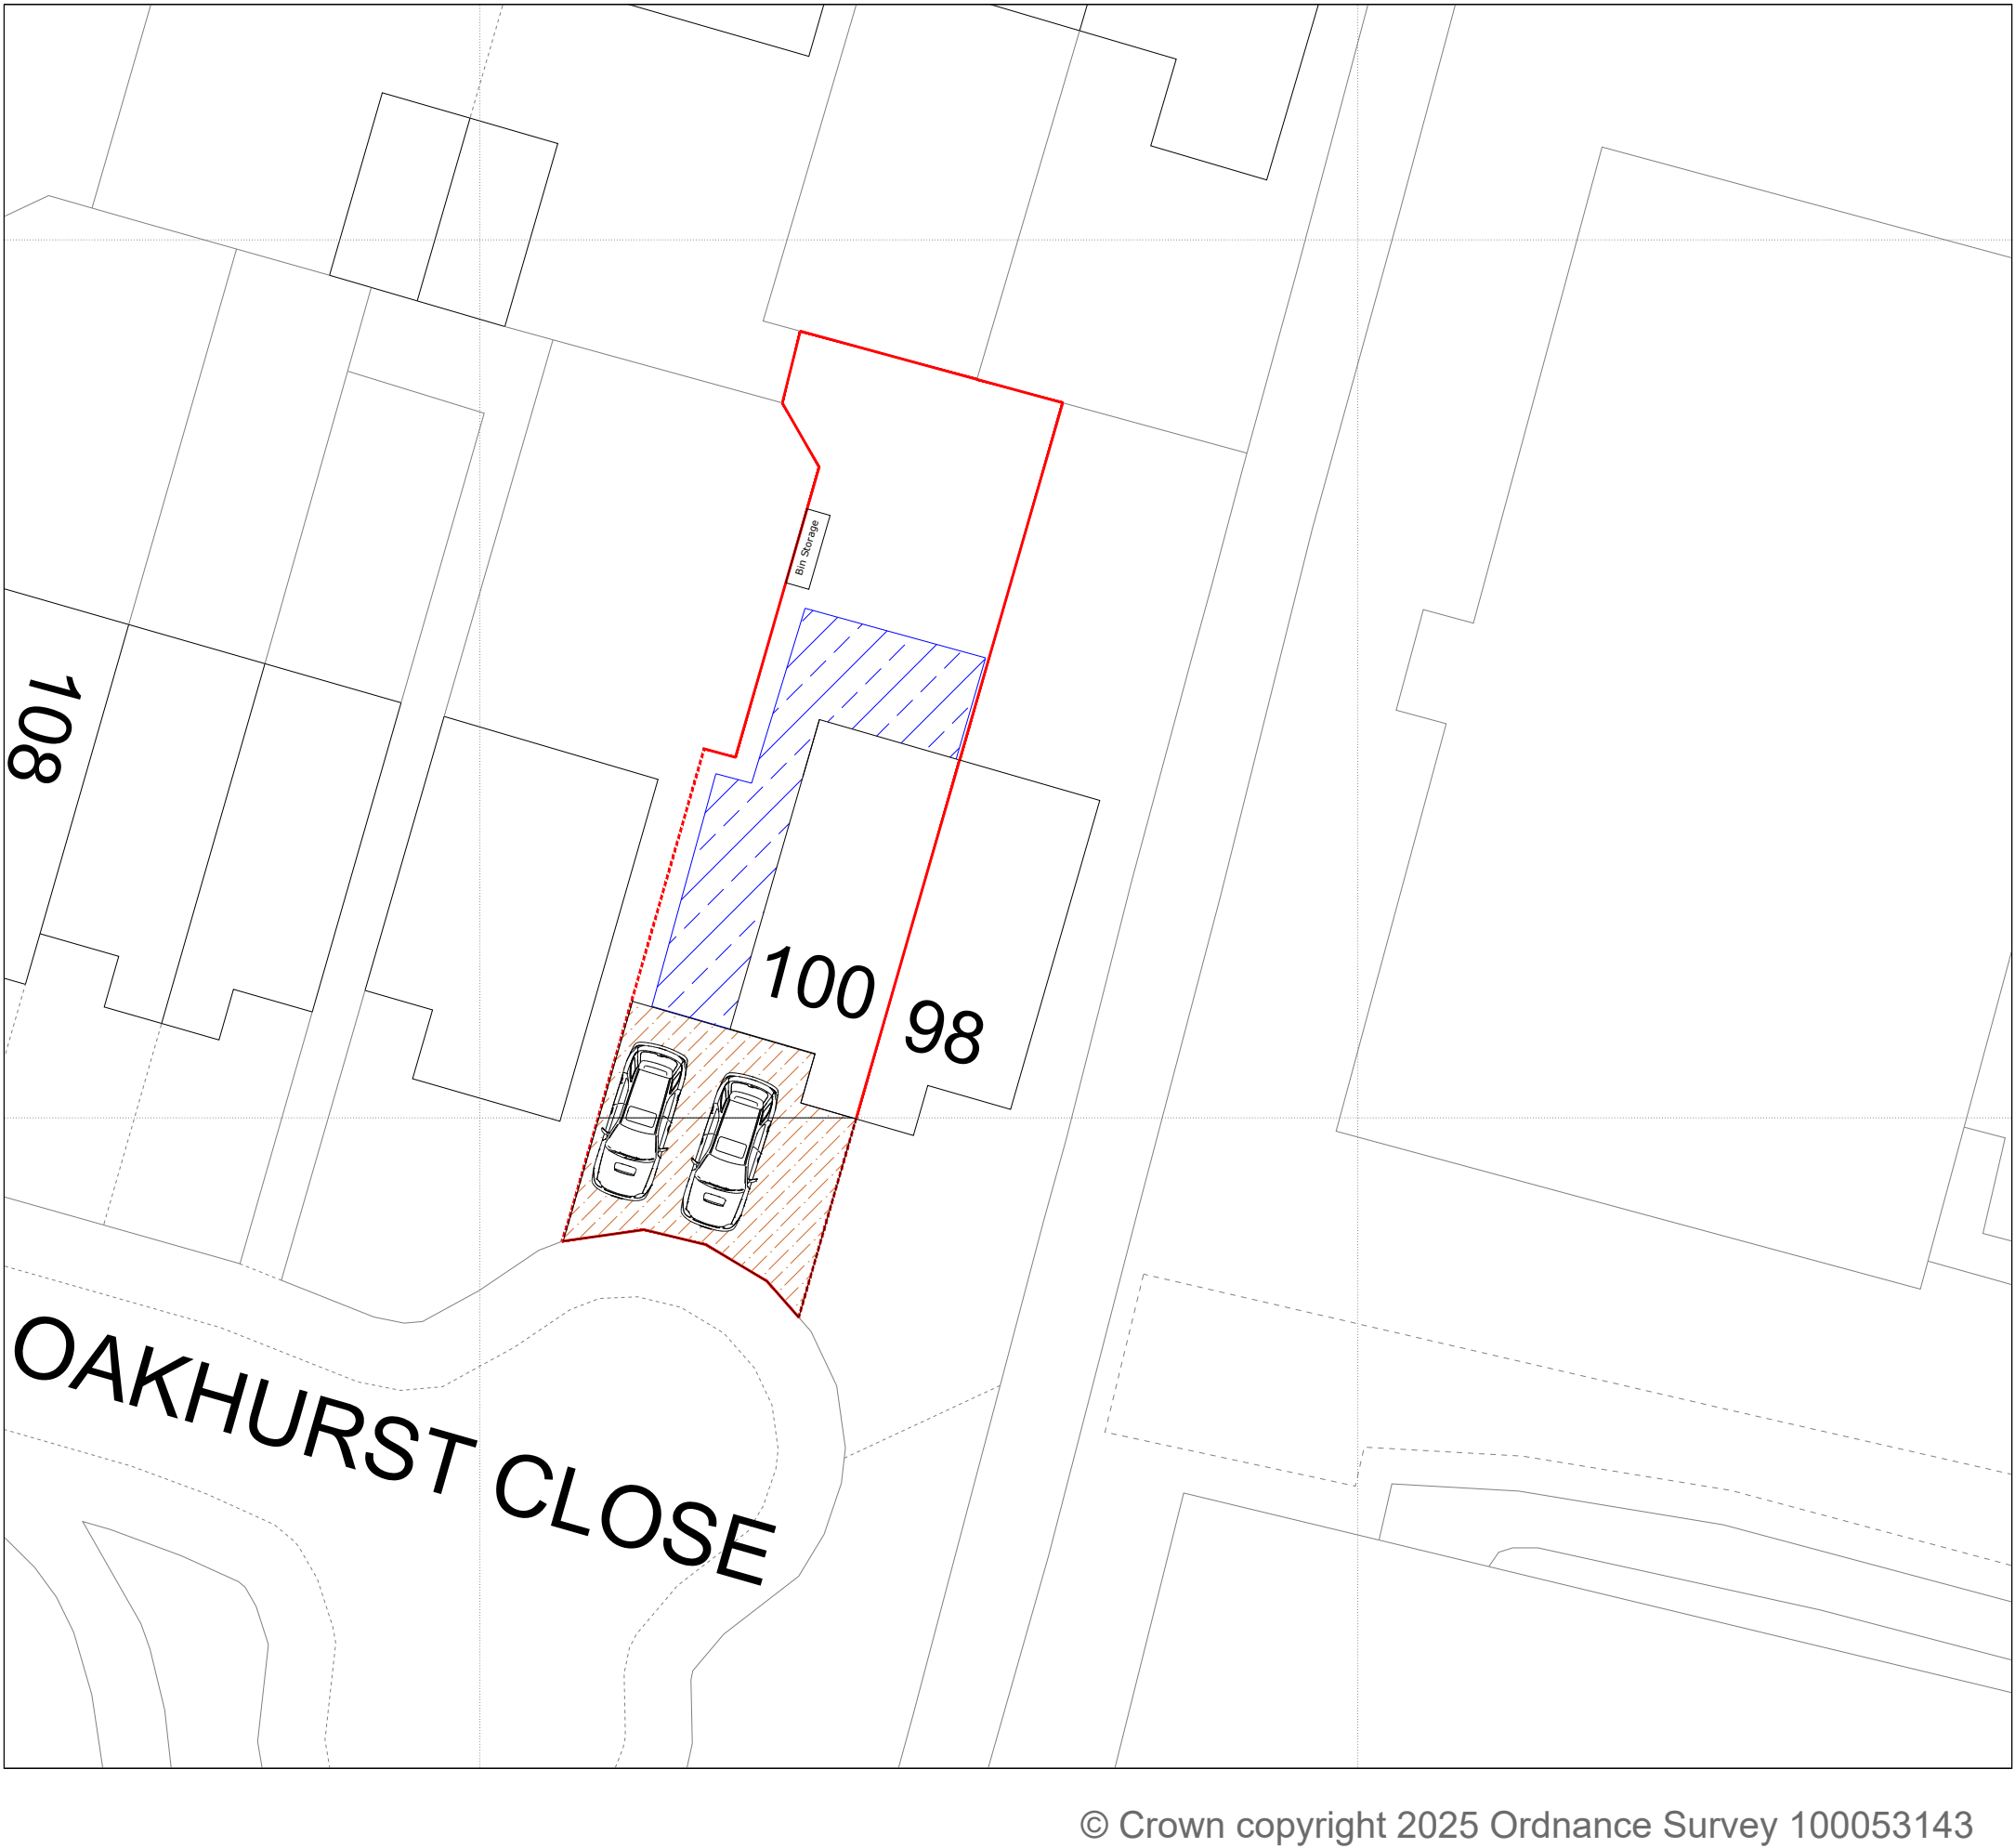

Proposed Site Plan 1:200@A1

Legend

- Property Boundary
- Proposed New Structure
- Permeable Block Paving To Match Existing

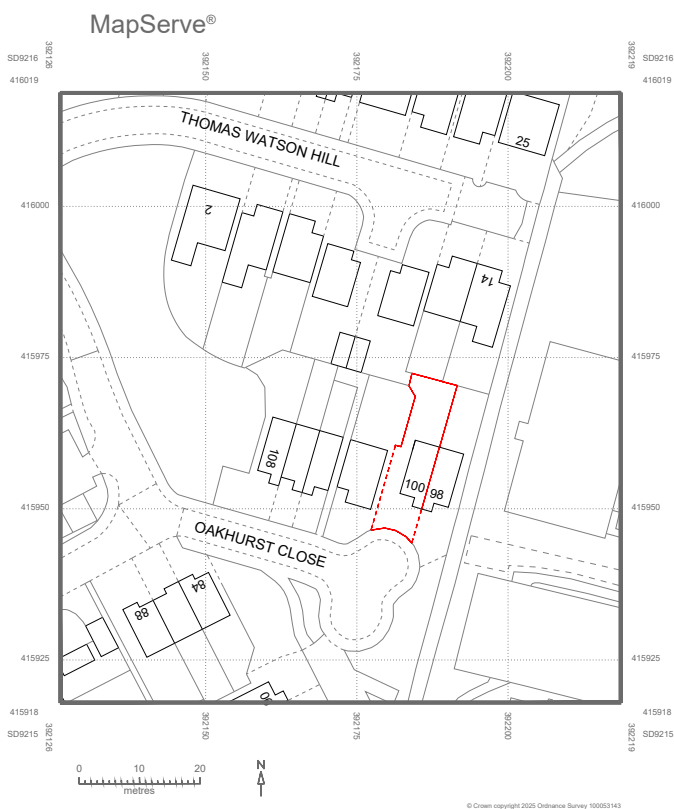

Location Plan 1:1250@A1

02	Permeable Drive & Bin Store Added Parking Revised Revision note.	27.10.25
01		24.10.25
Rev. No.		Date.
Title:	Location Plan, Existing and Proposed Site Plans	
Project: 100 Oakhurst Close Littleborough OL12 9EJ		
Client: Anna Kirk 100 Oakhurst Close Littleborough OL12 9EJ		
Scale: Indicated	Designed: AW	Drawn: JW
		Date: 09.09.2025
Drawing No. JCB-25-487 - 7. Rev02		
 J C Building Design Ltd Tel: 01706 599352 / 07824 871086 enquiries@jcbuildingdesign.co.uk		