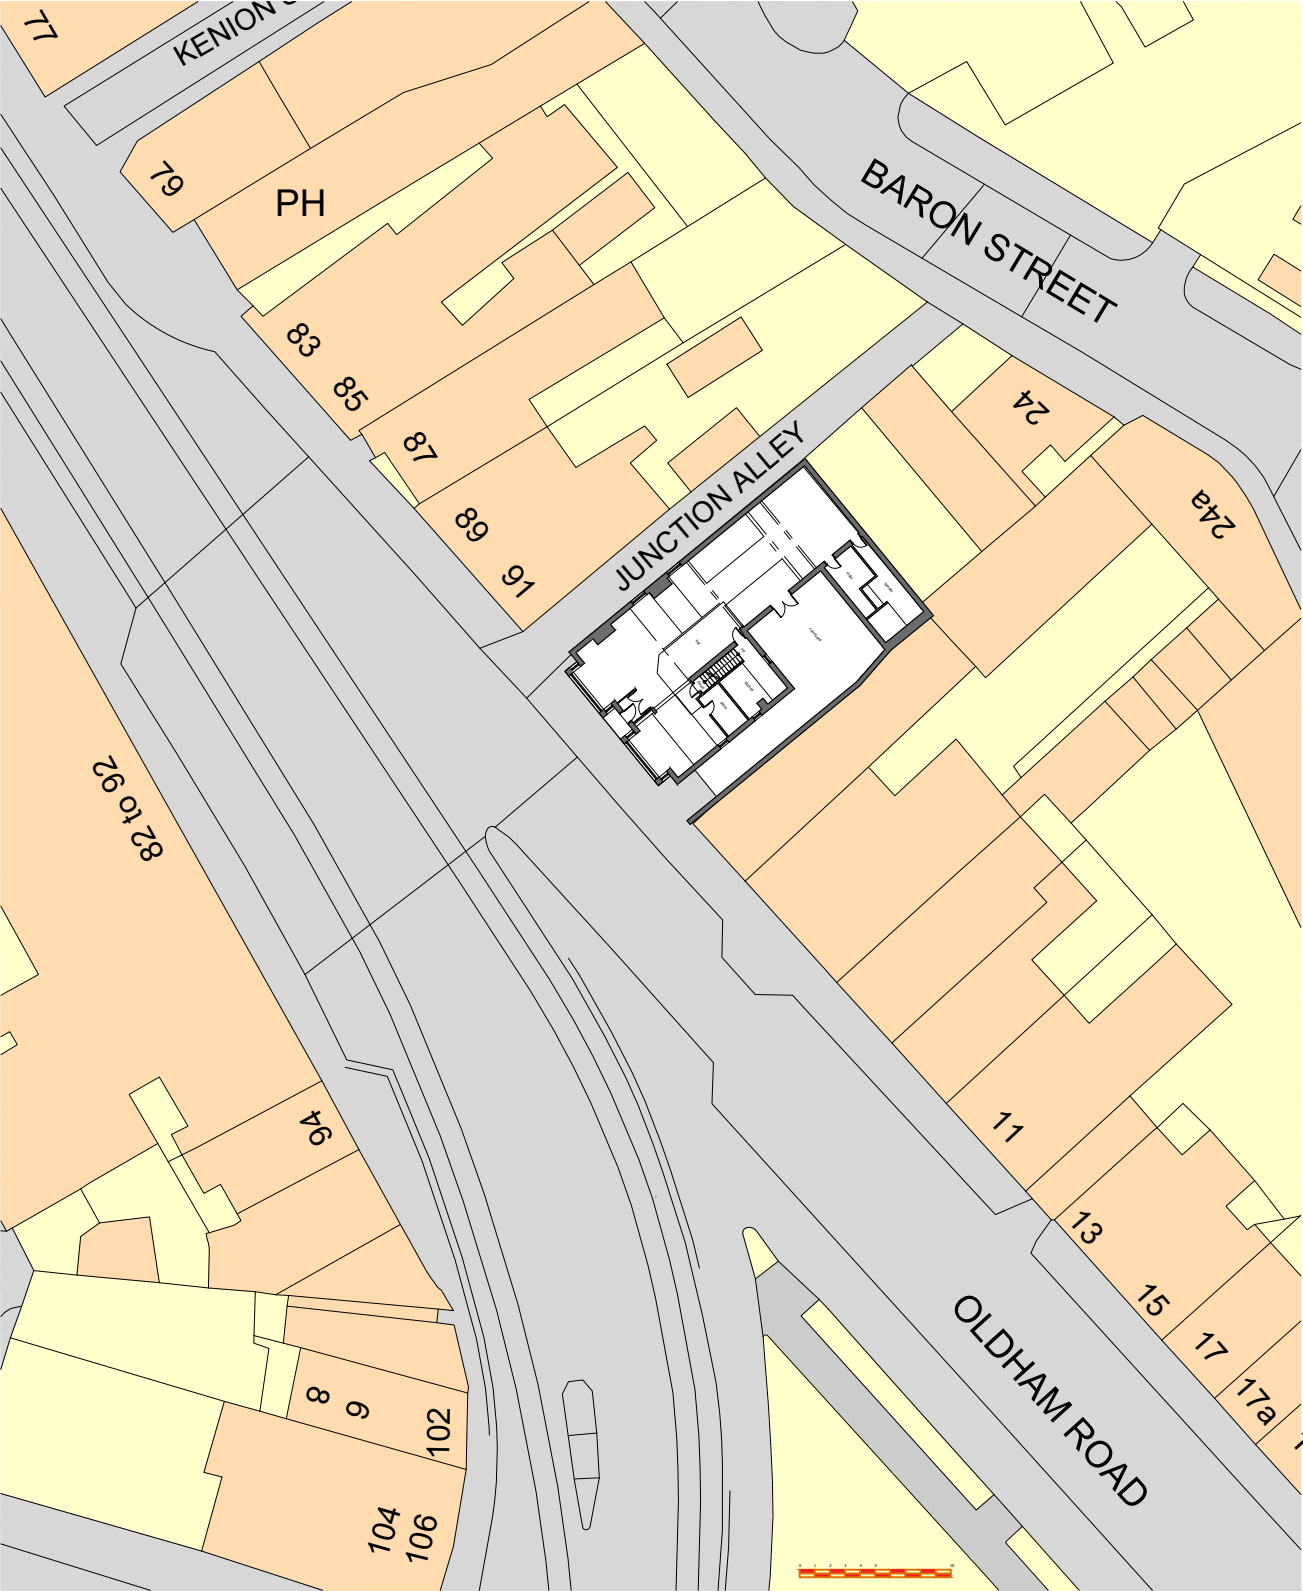
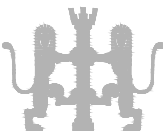


Note: survey by others, all dimensions to be checked on site for accuracy.

Howard Keast Proposed Development Cask and Feather No1 Oldham Road Rochdale	Site Plan as Existing	contract no	drawing no	revision	Blue Pit Mill Queensway Castleton Rochdale OL11 2PG +44 (0)1706 631347 info@cjpartnership.com www.cjpartnership.com	CJ PARTNERSHIP ENVIRONMENTAL ARCHITECTS 
	work to figured dimensions	3562	10	A		
	© CJ Partnership owns the copyright of this design / drawing which must not be reproduced in whole or in part without the written permission of CJ Partnership	drawn by	date	scale @ A3		
		May 2021	1:500	Revisions: A. Scale bar added, PDC, October 2025		