




Bins and Cycles space
2 Parking spaces retained

Site Plan - Proposed



Site Plan - Existing

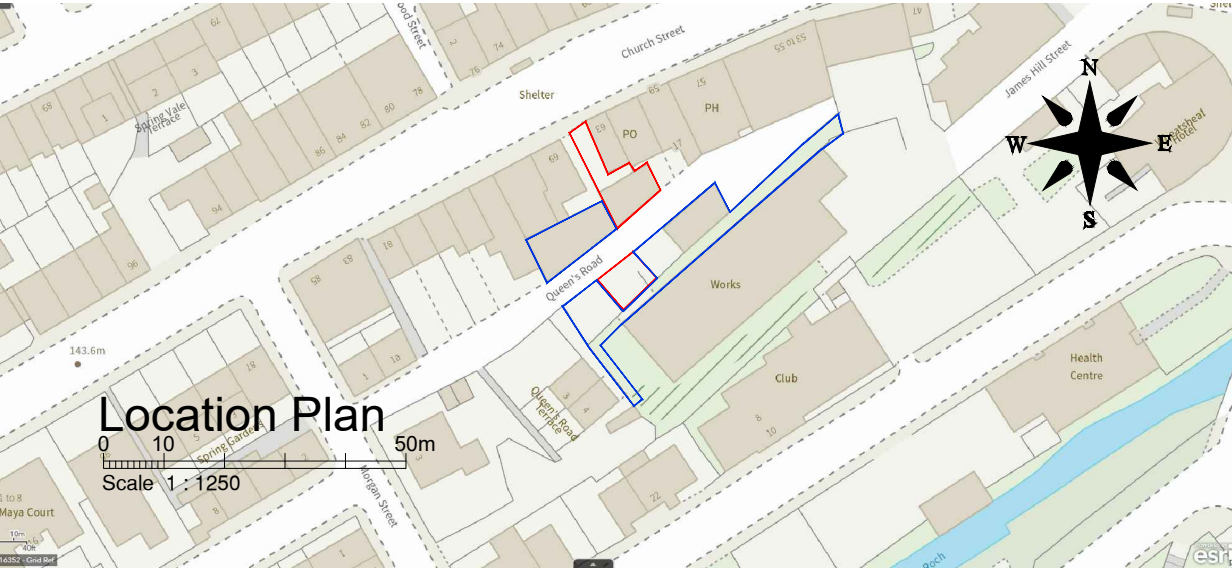

DP Architectural Services LTD		Client		Project		Drawings	
The Coach House Preston Road Charnock Richard Chorley, Lancashire PR7 5LH m. 07877 595100 e.dparch69@gmail.com		Abdul Rouf 59 George Street Rochdale OL16 2RR		Proposed 3 Bed HMO 65 Church Street Littleborough OL15 8AE		Location and Site Plan	
Paper size A3		Job no 24-2025		Drawing no P04			
Date Sept 2025		Scale 1:200/1250		Revision B			