
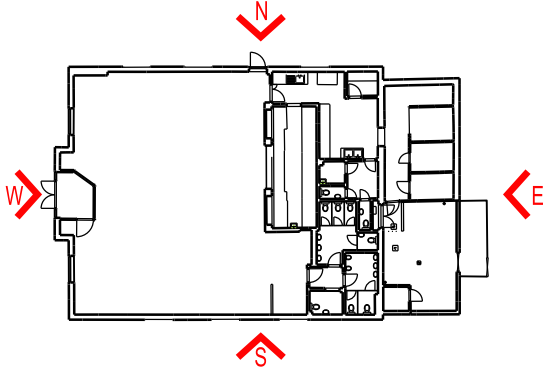


 

EXISTING GROUND FLOOR PLAN - nts

Survey drawings from:  
Survey Operations  
24C149/001 Topographical Survey  
24C150/001 Ground Floor plan  
Dated February 2025

|      |          |                      |       |
|------|----------|----------------------|-------|
| B    | 10.09.25 | PLANNING ISSUE       | CF    |
| A    | 16.07.25 | DRAFT PLANNING ISSUE | CF    |
| REV. | DATE     | NOTES                | INIT. |

CLIENT / PROJECT  
**AIG HOLDINGS LTD**  
**SANDBROOK PARK, ROCHDALE**  
**OL11 1RY**

DRAWING TITLE  
**EXISTING ELEVATIONS**  
**FORMER PINK DRIPS UNIT**  
**SHEET 2 OF 2**

STATUS  
**PLANNING**

|            |       |            |
|------------|-------|------------|
| DATE       | DRAWN | SCALE @ A3 |
| 21.02.2025 | CF    | 1:100      |


|                |              |               |               |                 |
|----------------|--------------|---------------|---------------|-----------------|
| PROJECT NUMBER | UNIT / BLOCK | CI / SFB CODE | TYPE & NUMBER | REVISION LETTER |
|----------------|--------------|---------------|---------------|-----------------|

|             |       |   |     |   |
|-------------|-------|---|-----|---|
| DRAWING NO. | 11649 | E | 002 | B |
|-------------|-------|---|-----|---|


|                     |   |          |   |               |   |
|---------------------|---|----------|---|---------------|---|
| Site Location Plans | L | GA Plans | P | Elevations    | E |
| Sections            | S | Details  | D | Prefix Colour | C |

**THE RATCLIFFE GROVES PARTNERSHIP**  
**LONDON**  
**19 BEDFORD ROW**  
**LONDON WC1R 4EB**  
**T. 020 7600 6666 E. london@rgp.uk.com**  
**www.rgp.uk.com**

**MANCHESTER**  
**105 MANCHESTER ROAD**  
**BURY LANCASHIRE BL9 0TD**  
**T. 0161 797 6000 E. manchester@rgp.uk.com**

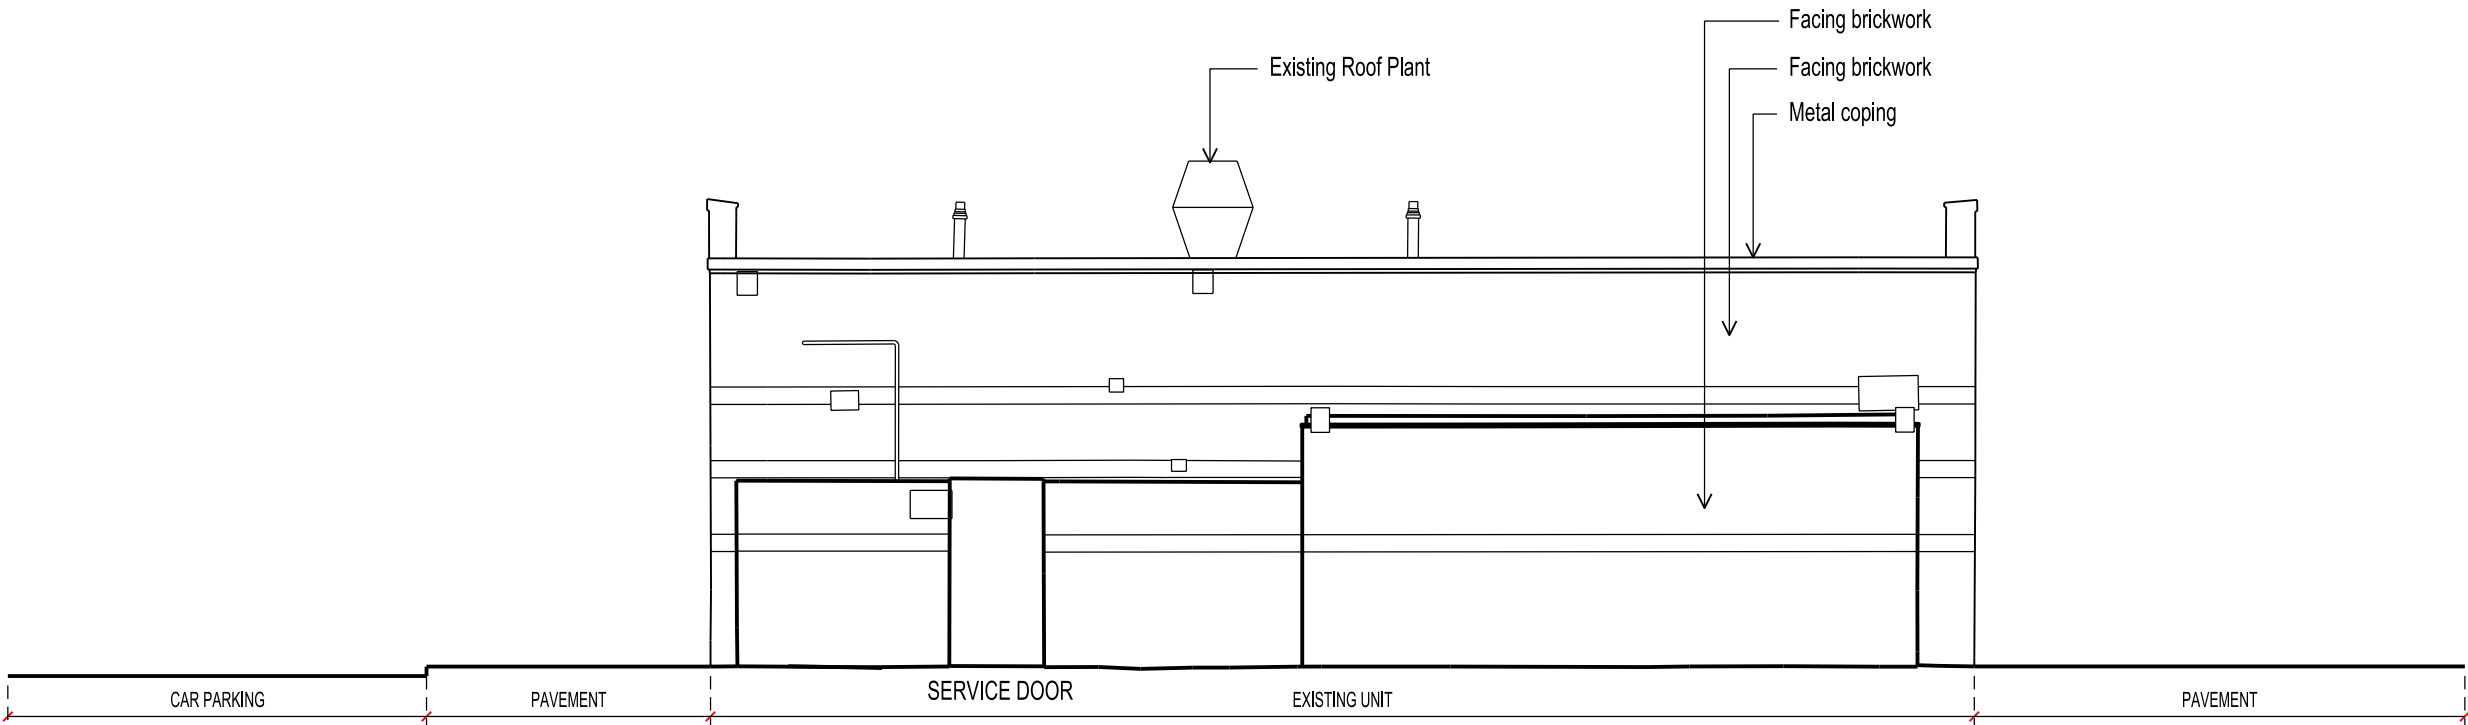

EXISTING EAST ELEVATION

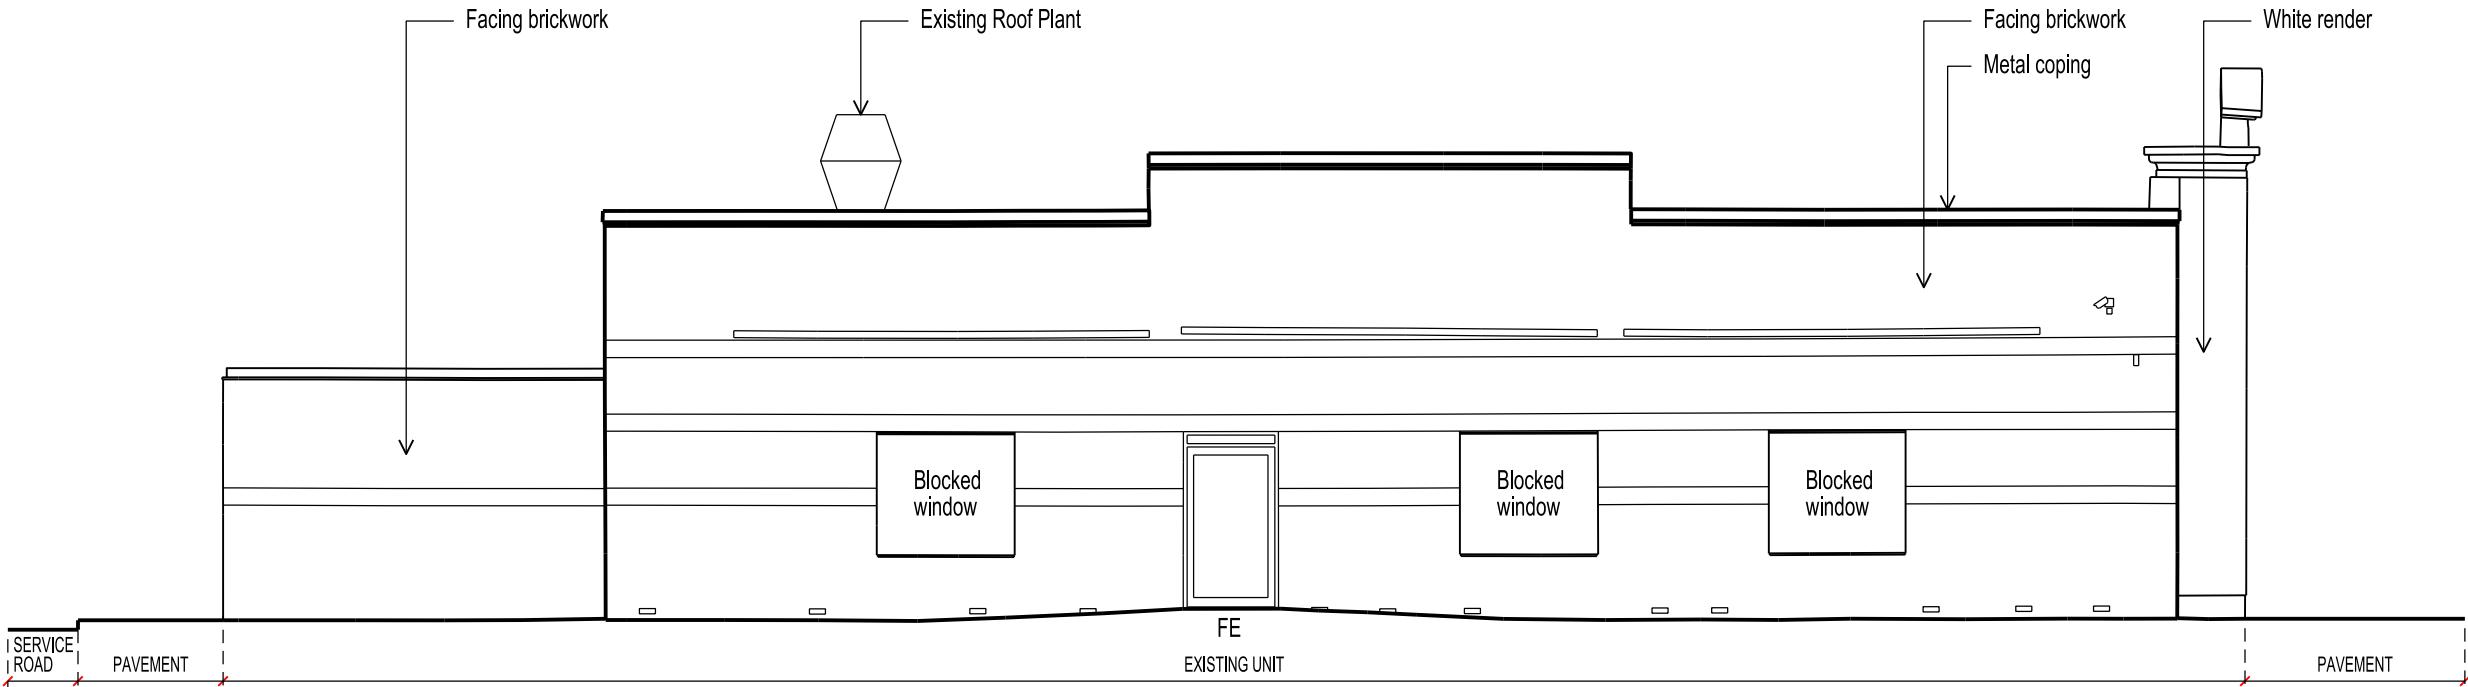

EXISTING NORTH ELEVATION