


 


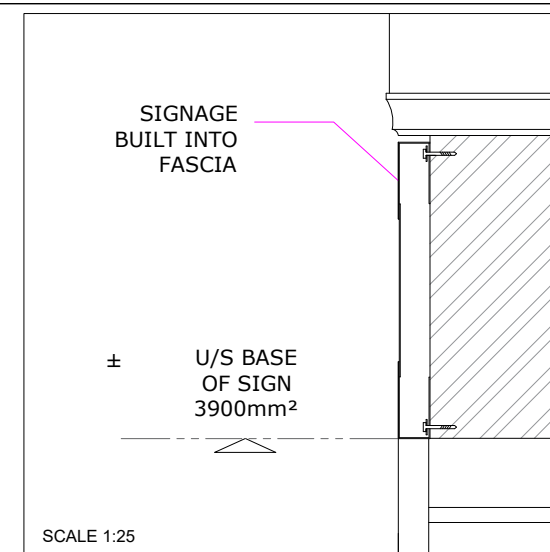


EXISTING SHOPFRONT:front view

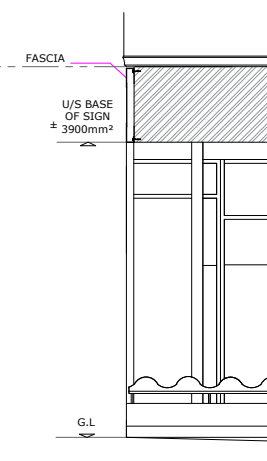

PROPOSED SHOPFRONT: front view

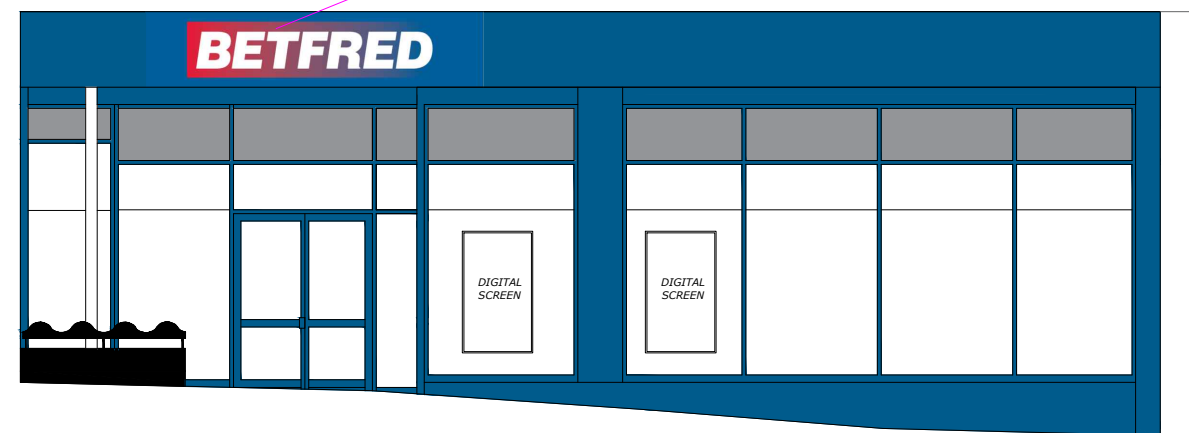

SECTION OF SIGNAGE

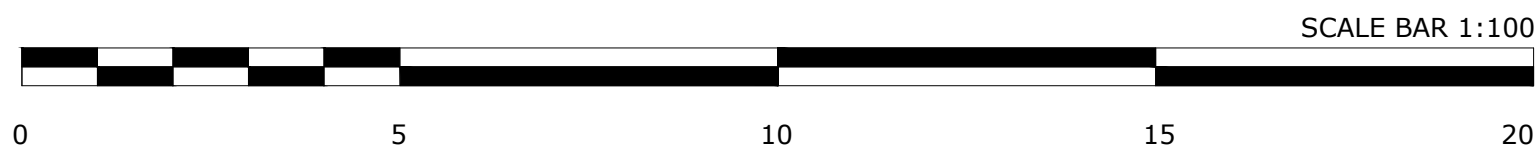

DRAWING APPROVALS		LOCATION	GENERAL NOTES	REVISIONS		
DEVELOPMENT APPROVAL				0	PROPOSED SHOPFRONT ELEVATION	13/11/24
DIVISIONAL MANAGER				1	ADDITIONAL INFO ADDED	31/01/25
				2	ADDITIONAL INFO ADDED	04/02/25
				3	ADDITIONAL INFO ADDED	10/03/25
				4	CORRECTIONS AND AMENDMENTS MADE	03/06/25
				5	CORRECTIONS AND AMENDMENTS MADE	13/06/25
				6	SIDE WALL AMENDED	13/08/25
				7	VINYL DESIGN INCLUDED	13/08/25
				8	REVISED	14/08/25
				9	REVISED	14/08/25
				10	REVISED	14/08/25
				11	REVISED	27/10/25
				12	REVISED	07/11/25
				13	REVISED	07/11/25
All dimensions are to be checked on site.				REV.NO	DESCRIPTION	DATE

DRAWING TITLE:	LOCATION:
PROPOSED SHOPFRONT ELEVATION	1426 - ROCHDALE 44 - 46 York Street, Rochdale, OL161JW
DWG. NO.	1426WT-44.46SE
REV. NO	REV 13
SCALE:	1:100 (A3)
DATE:	2025.11.07
DWG. BY:	B.STRYDOM
CHECKED:	N.LOWE